


1 : 100
1 Proposed Site

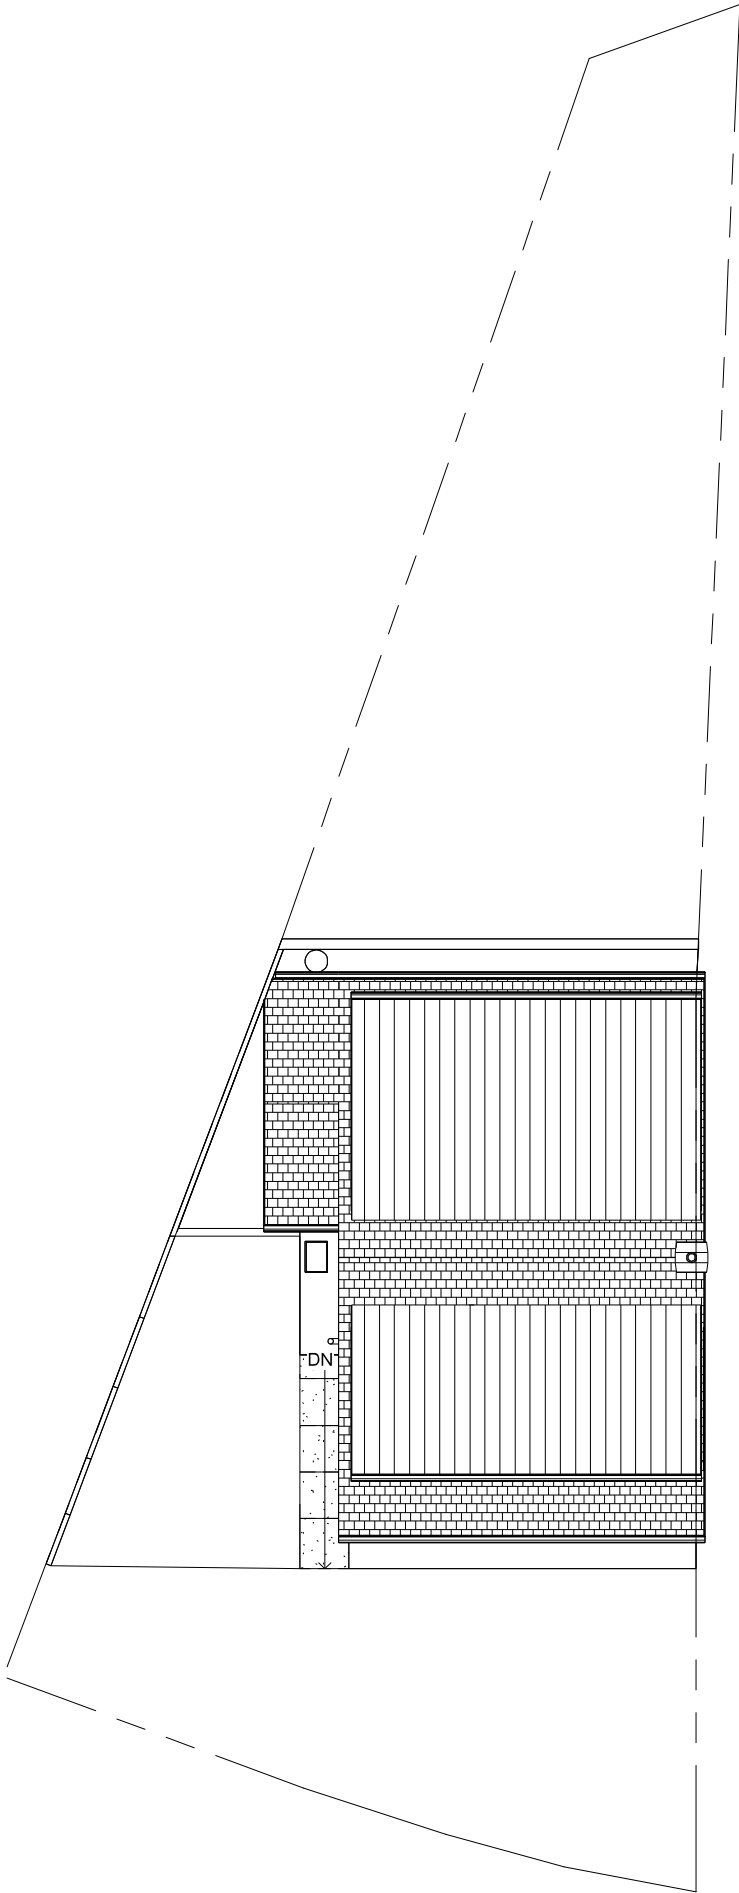

INDIGO DESIGN (Part of 3dcadwales Ltd) 5 Aestrea Drive, Merthyr Tydfil, CF47 0NY Tel: 01685 385746 Mob - 07940913216 Email: philip@3dcadwales.co.uk			
			
This Drawing is Copyright Indigo Design and should not be copied, reproduced or used in any way on site and not scaled from this drawing			
PURPOSE OF ISSUE	DRAWING NUMBER		
Planning Approval	MC-07		
PROJECT			
New first floor and rear extensions			
SHEET			
Proposed Site Plan			
Address			
3 Milbourne Close, Twynrodyn, Merthyr Tydfil, CF47 0UH			
Checked by	Drawn by	Scale (@ A3)	
JH	PH	1 : 100	
Rev No	Issue	Description	Date
A			20/09/2024