



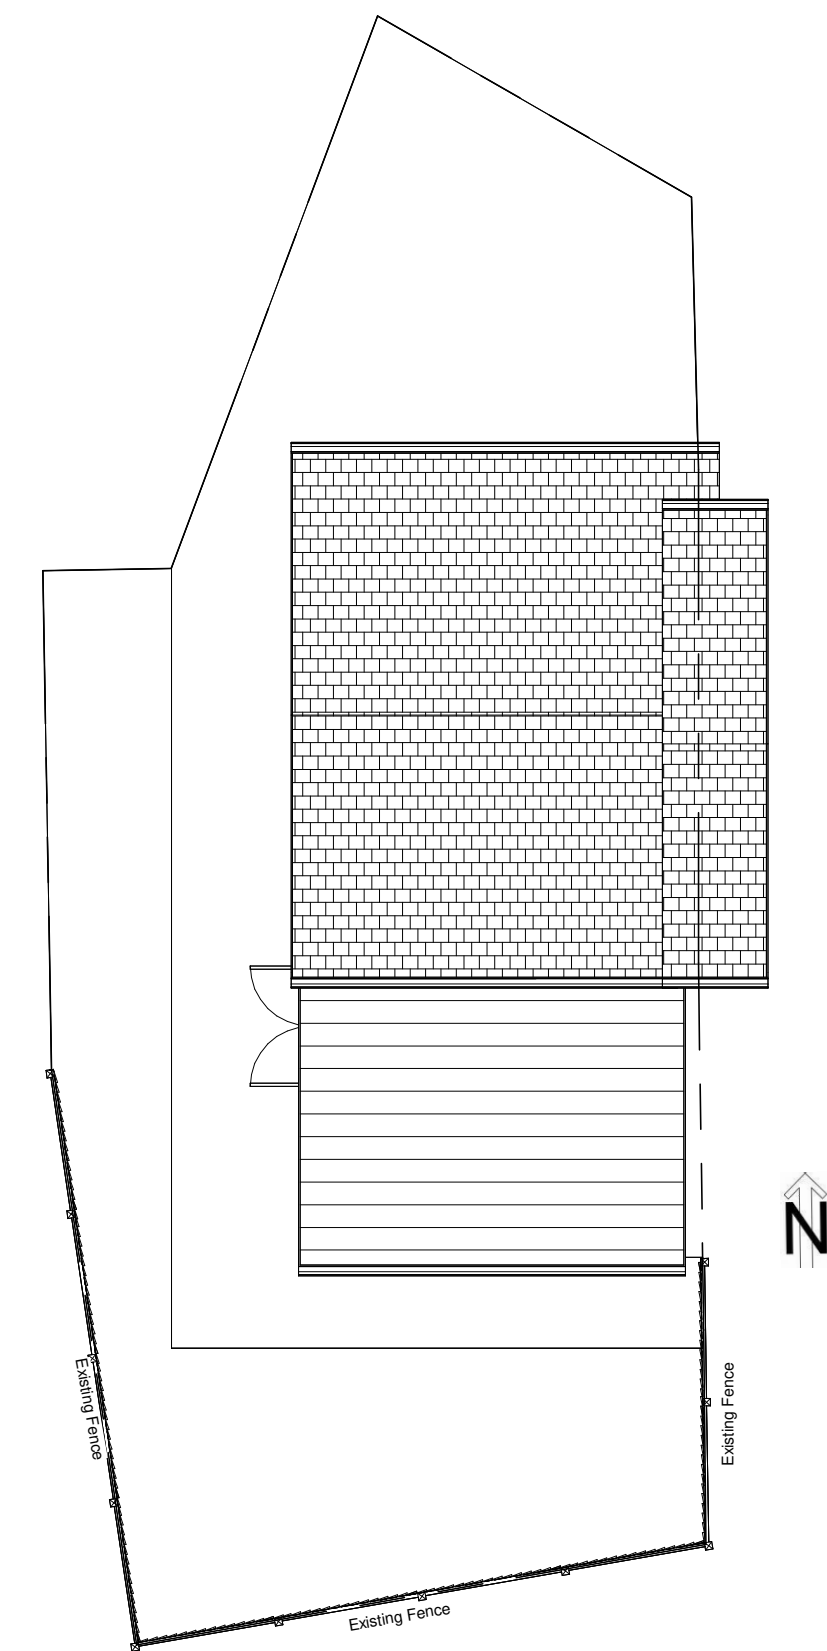

1 Existing Site
1 : 100

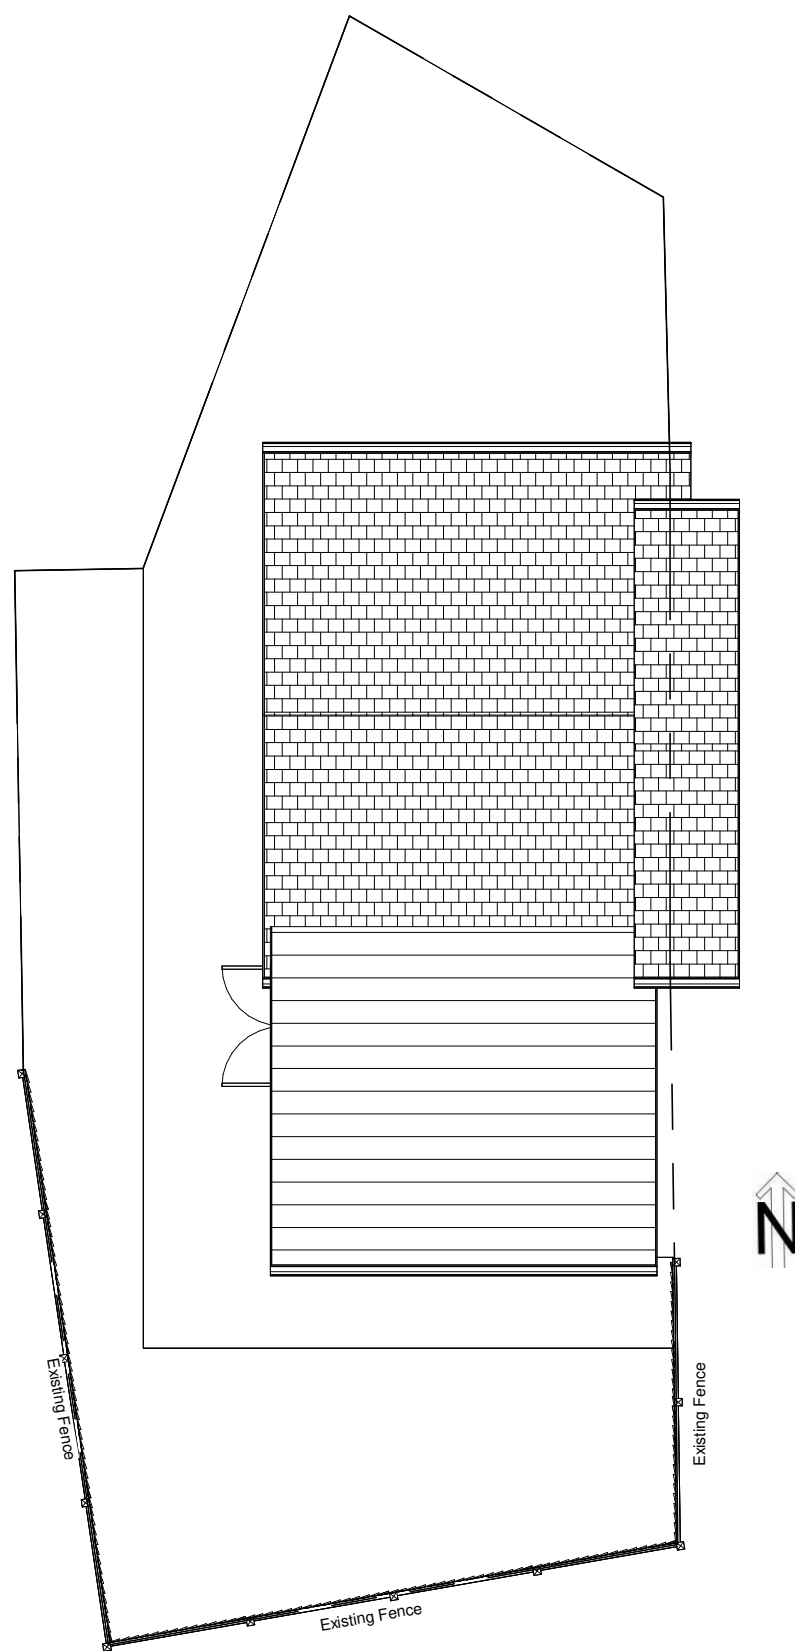

2 Proposed Site
1 : 100

INDIGO DESIGN (Part of 3dcadwales Ltd) 5 Ashlea Drive, Merthyr Tydfil, CF47 0NY Tele 01685 385746 Mob - 07940913216 Email: philip@3dcadwales.co.uk		
This Drawing is Copyright, Dimensions to be checked on site and not scaled from this drawing		 Indigo 3d Design
PURPOSE OF ISSUE Planning Approval		DRAWING NUMBER HS-03
PROJECT First floor extension above existing single storey		
SHEET Site Plans		
Address 6 Holford Street, Cefn Coed, Merthyr Tydfil. CF48 2RN		
Checked by JH	Drawn by PH	Scale (@ A3) 1 : 100
Rev No	Description	Date
A	Issue	13/08/2026