



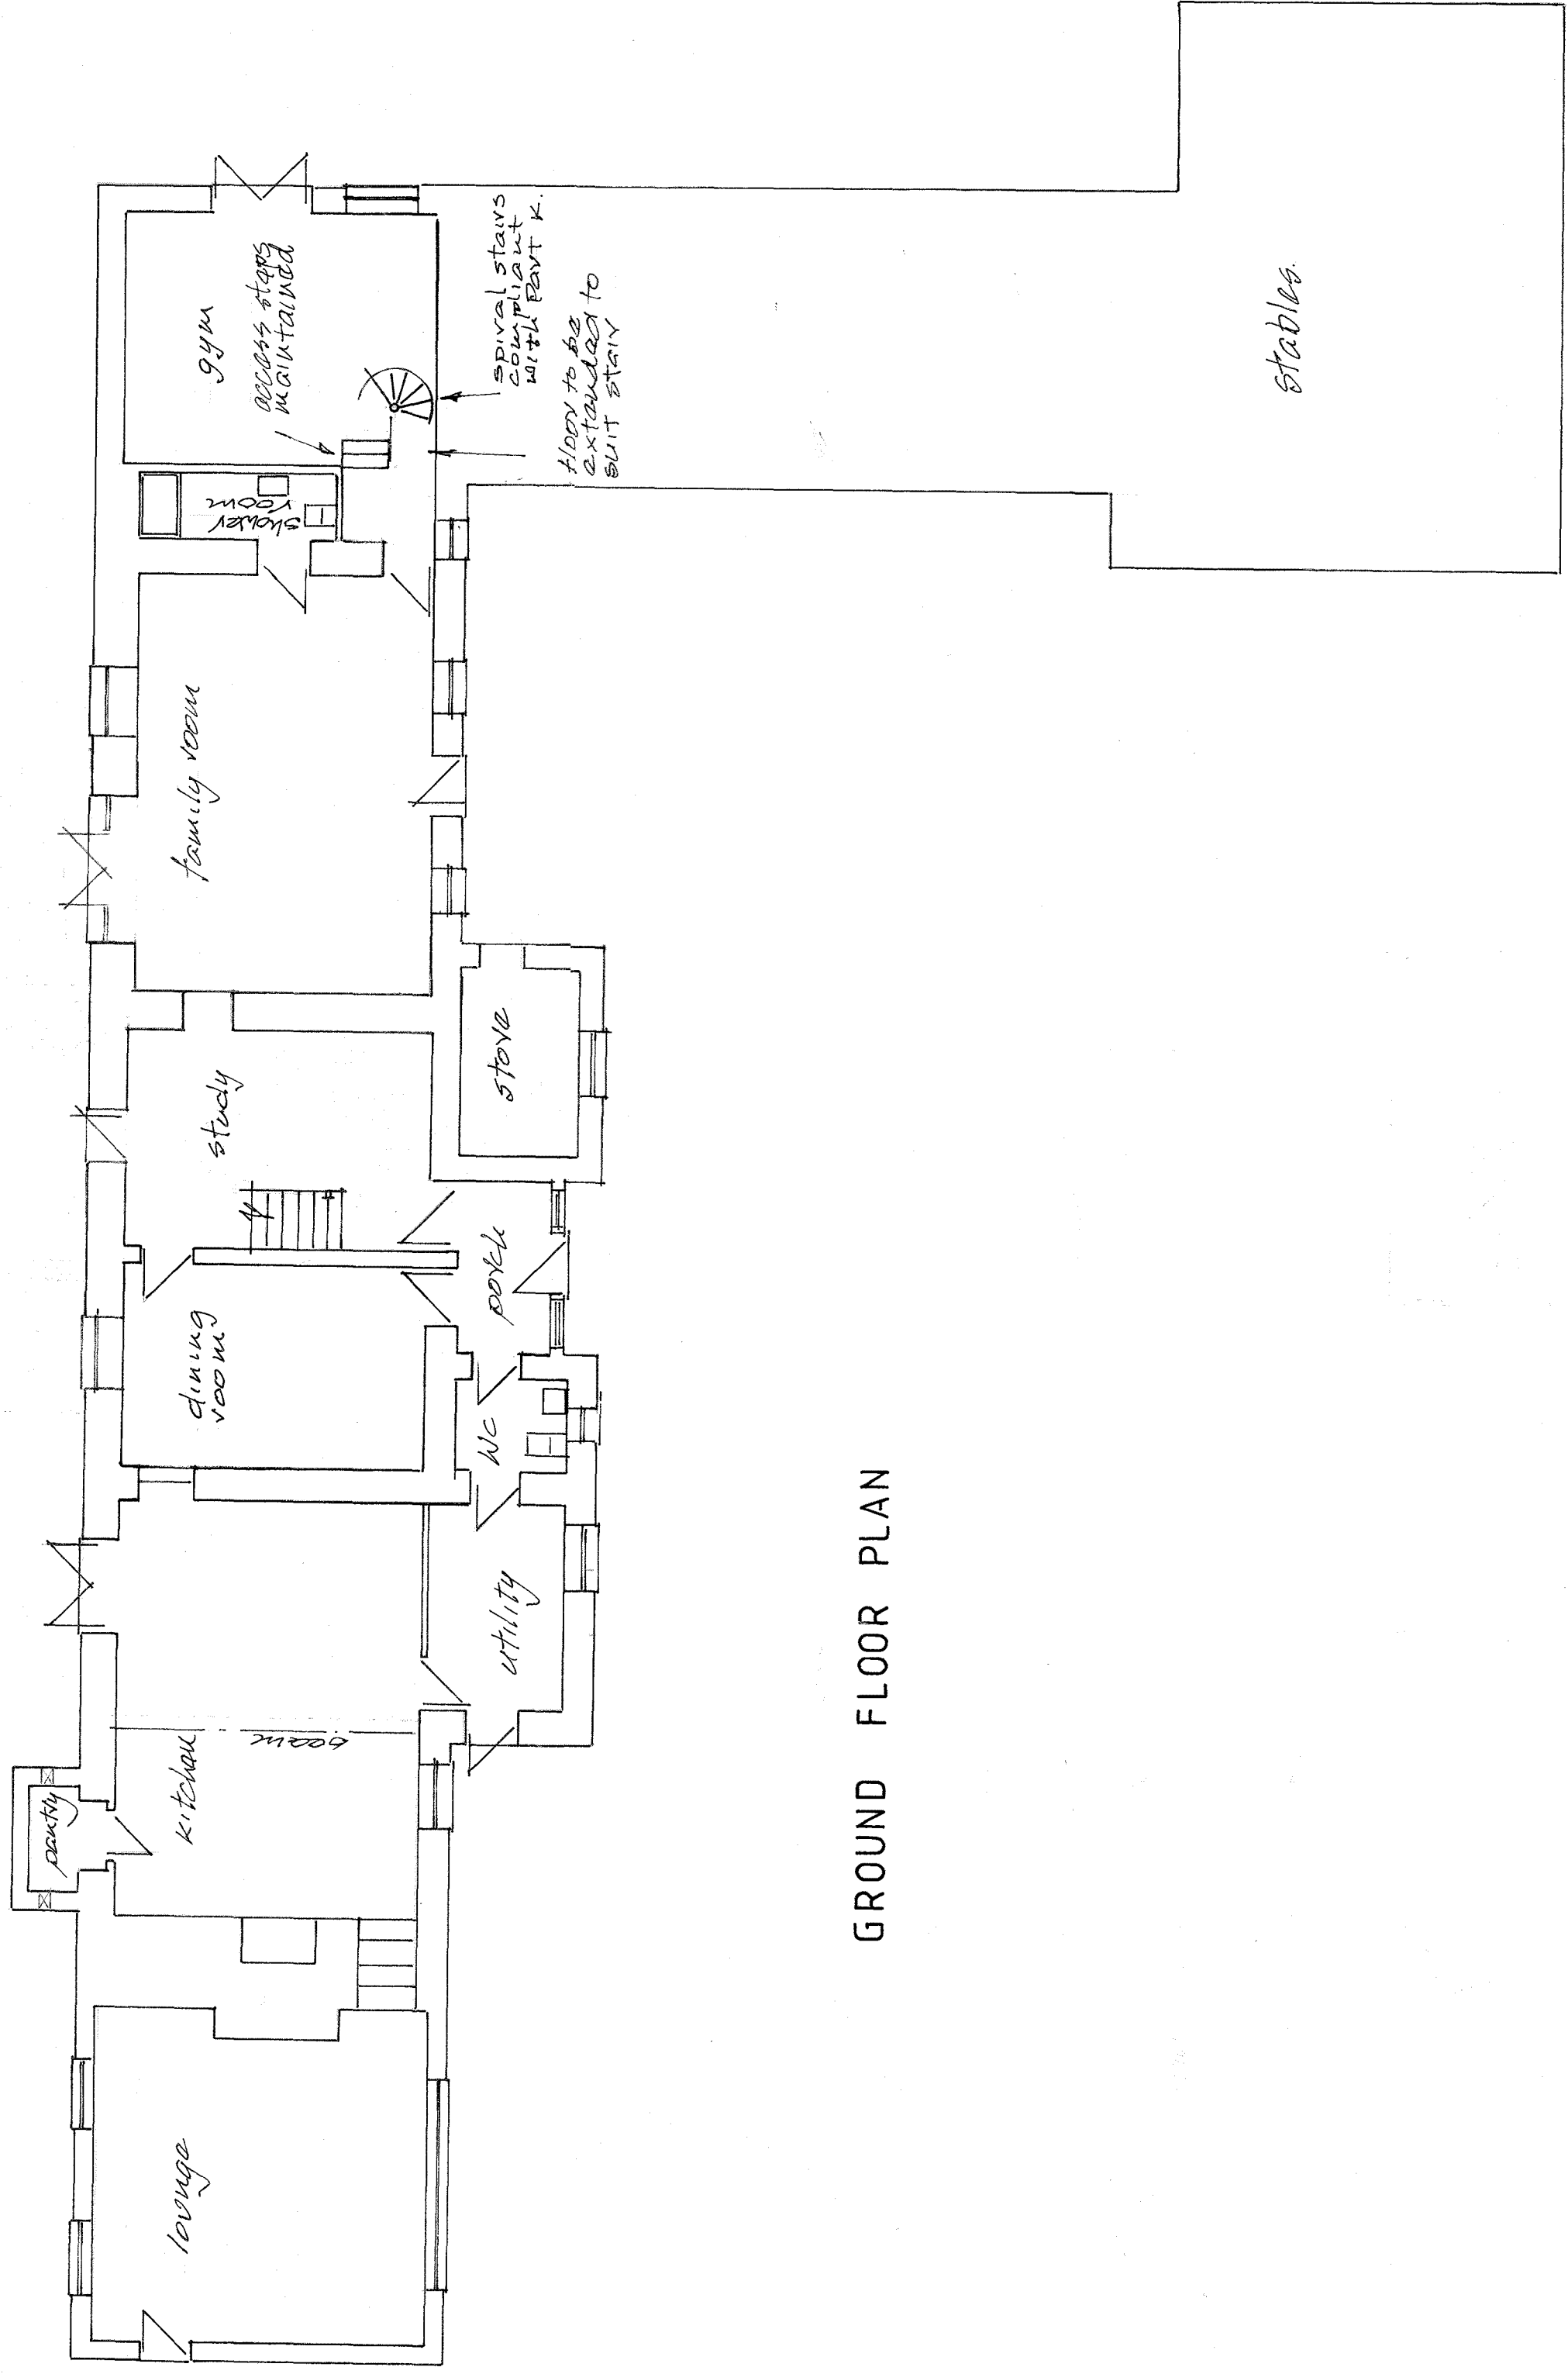

GROUND FLOOR PLAN

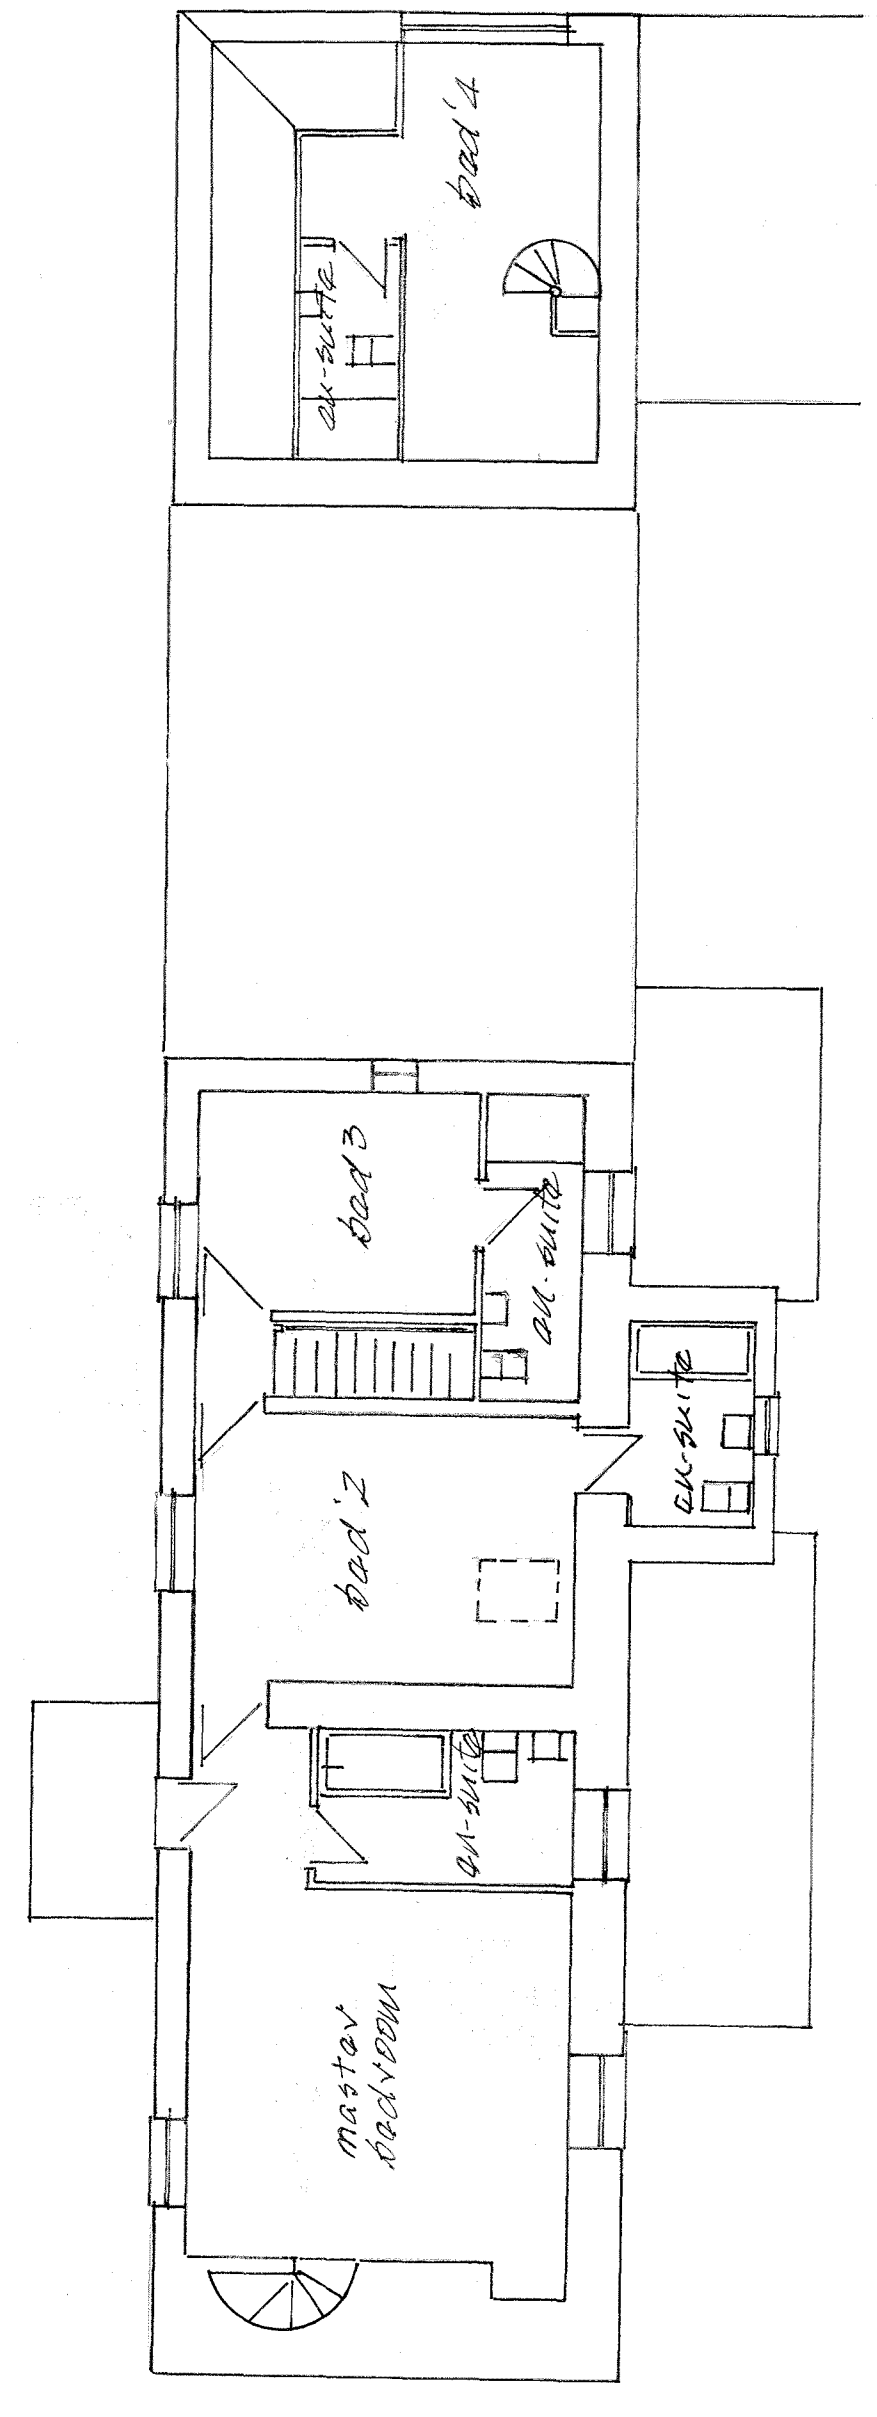

FIRST FLOOR PLAN

Rev A Rear extension removed and bedrooms 1/2/3/4 re-configured

Agent	Project
T. Morgan	Penttygwaith Farm, Penttygwaith.
Cliffon House	Wastock
Blana	Blana
Guest	Guest
Tel: 01495 290852	Drawing title
	Proposed Floor Plans
	Scale
	347/2
	12.07.20
	1:100
	Drawn
	T.M.