


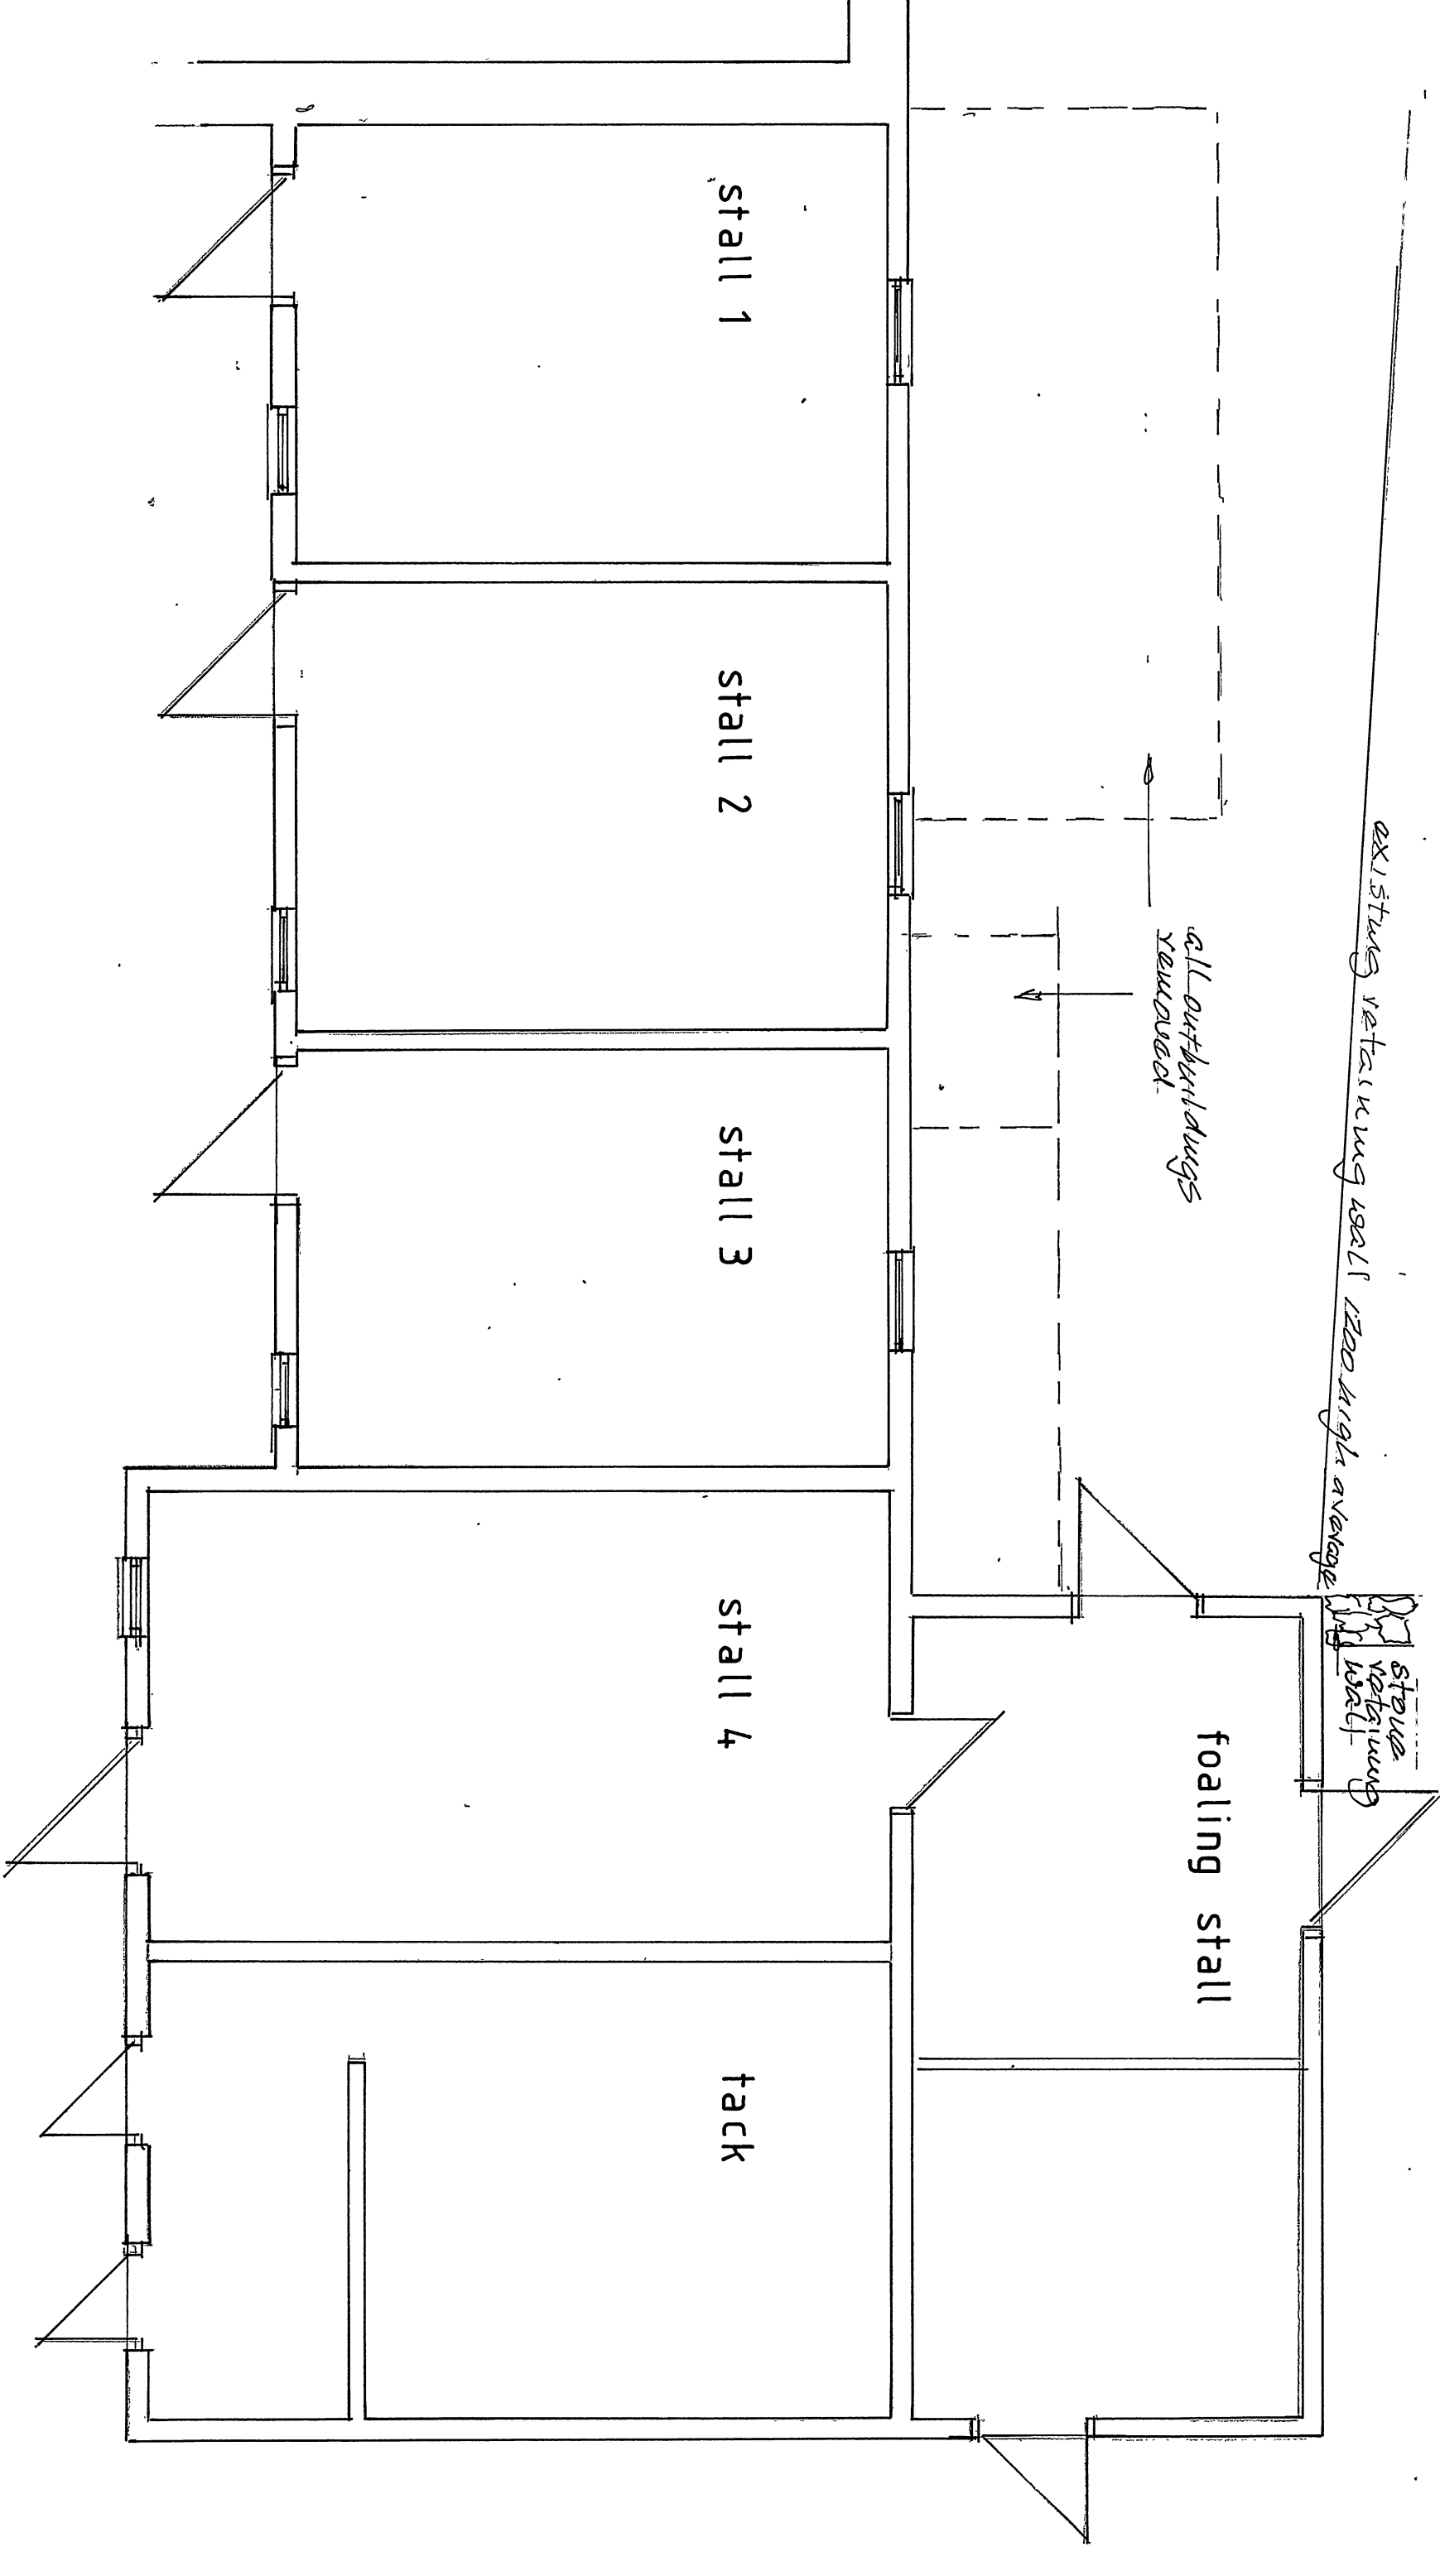

floor plan stable building

Agent		Project			
Morgan		Boutygaita Farm			
Cliff house		Boutygaita Farm			
Westside		proposed conversion of			
Blanca		stable buildings.			
Evan		Drawing title			
Tel:		Existing stable floor			
Date 95-29-0852		Buy No	Date	Scale	Drawn
		382/1	13-6-21	1:50/1:3	TM.