


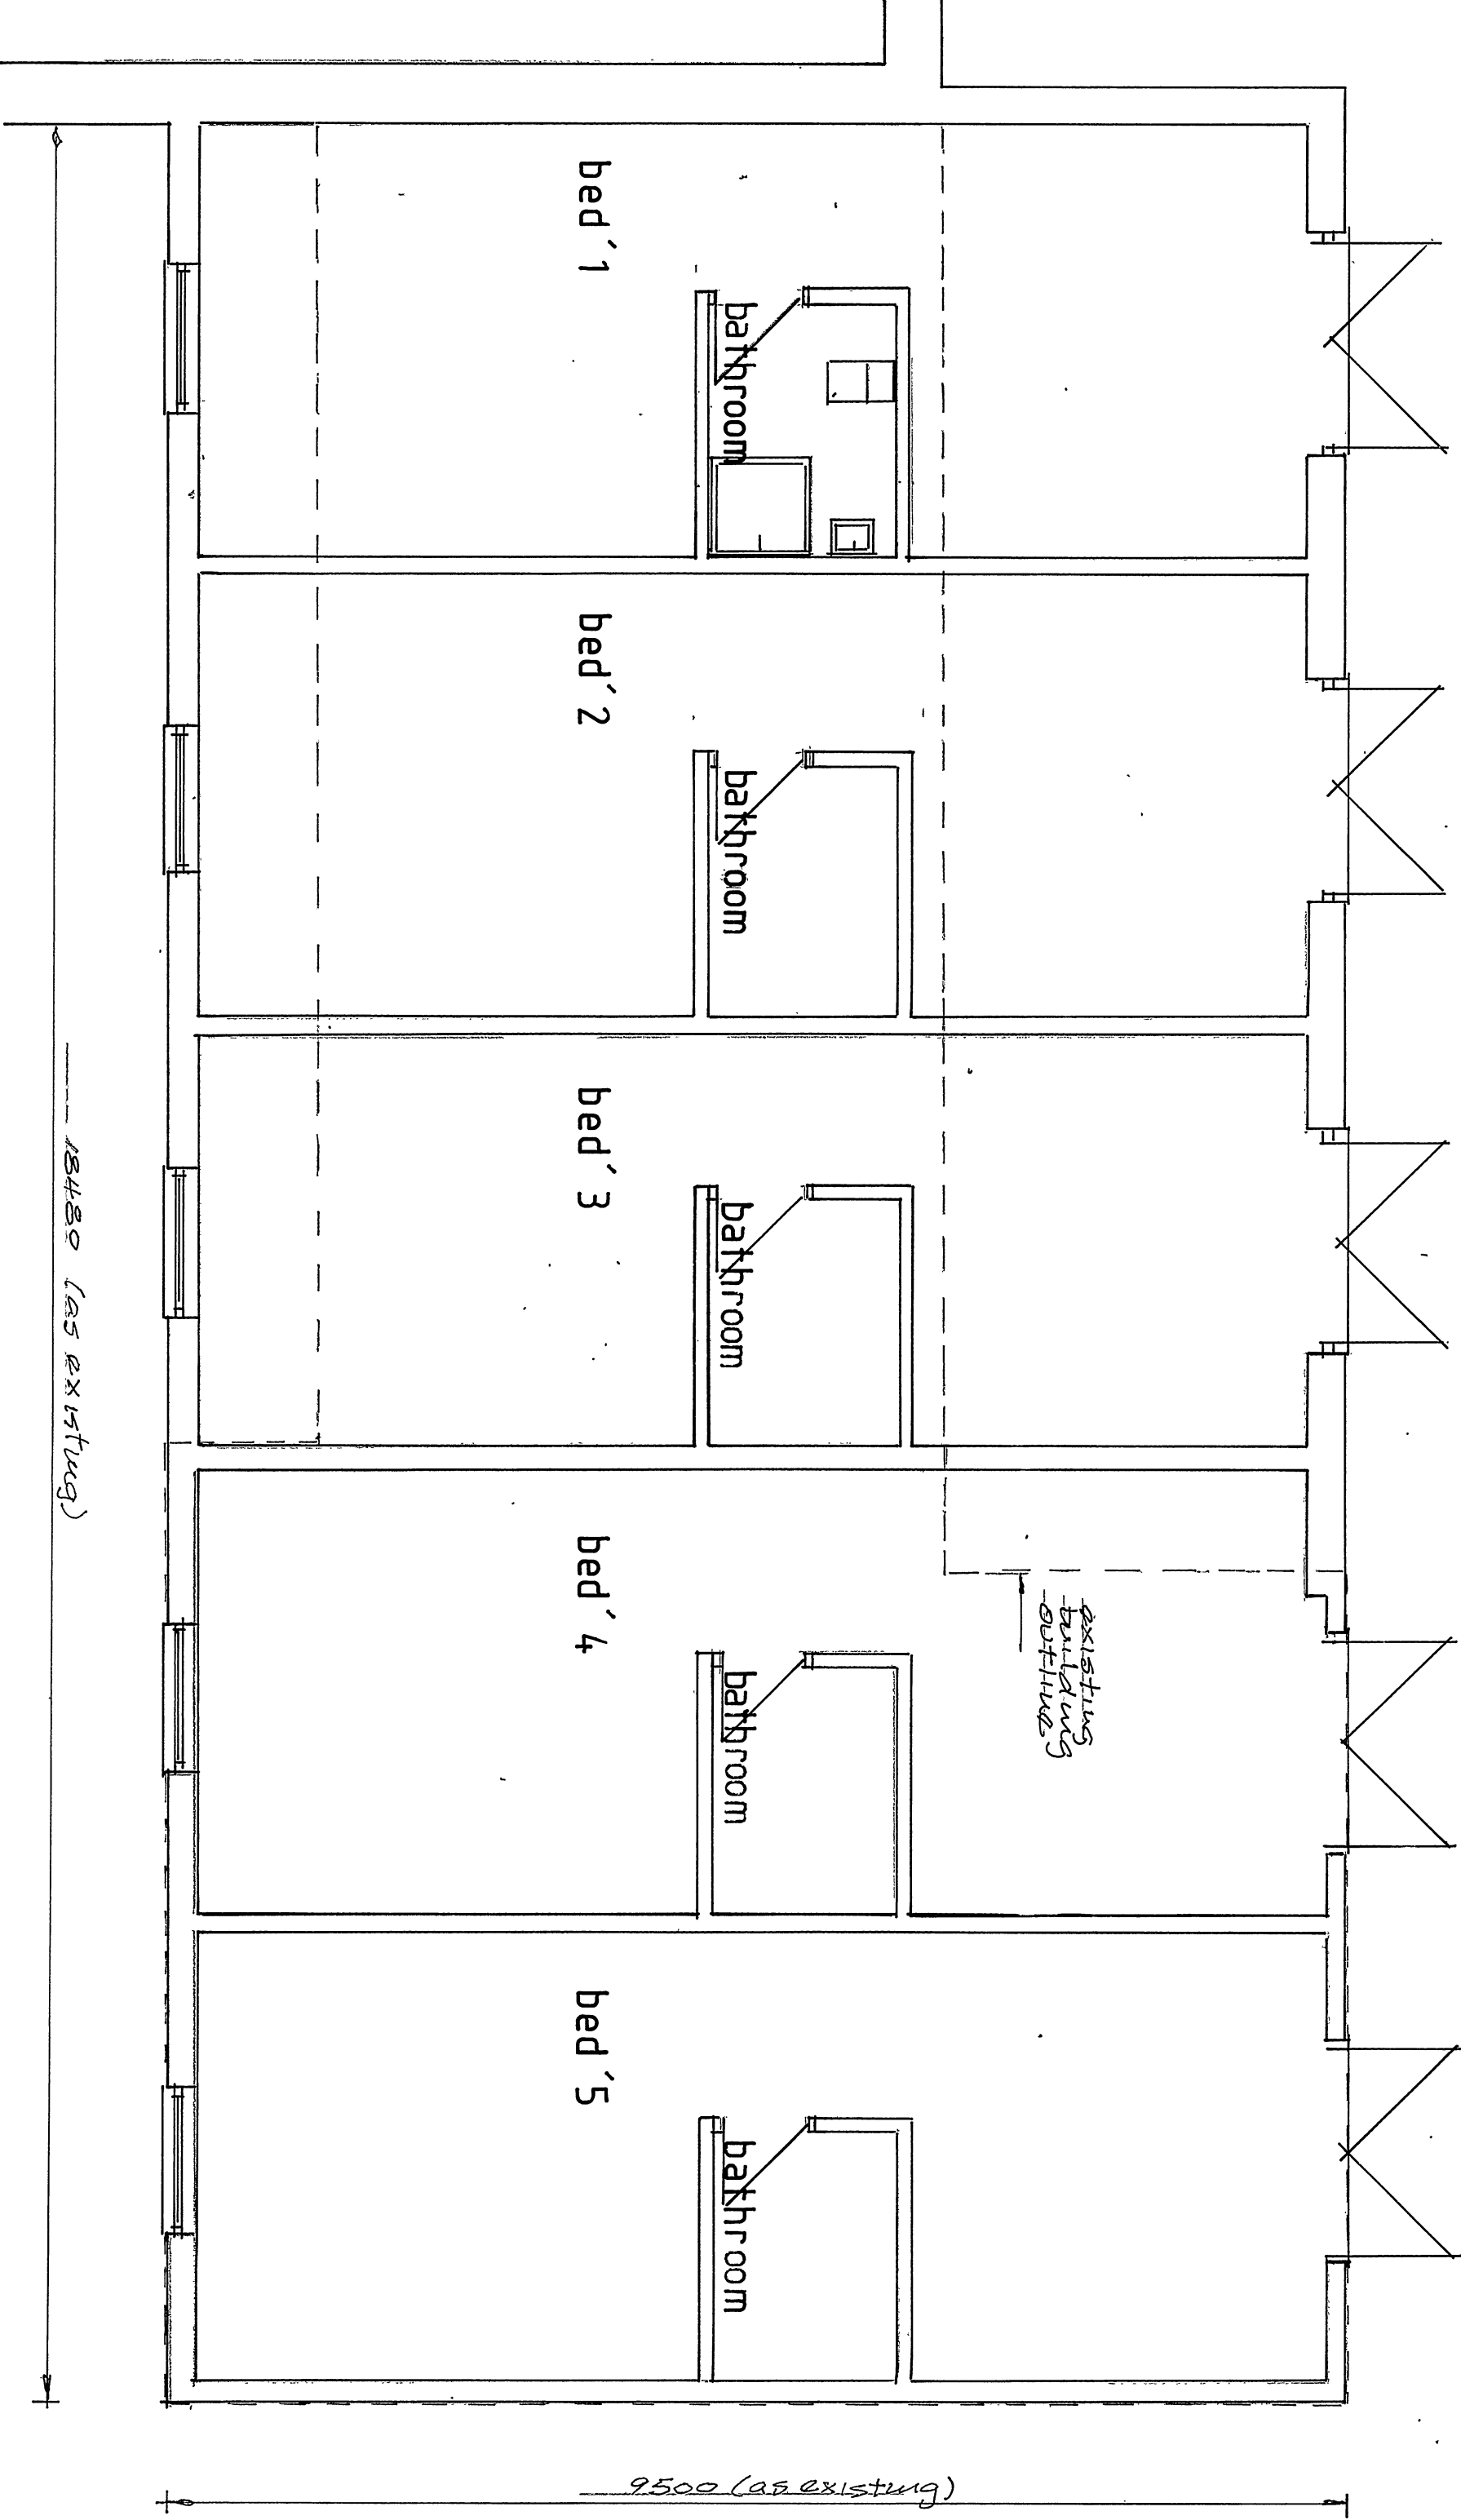

floor plan proposed bedrooms

Agent		Project			
IMorgan		Boutiqueville, Fayetteville, Arkansas			
Clifton House		Proposed conversion of stable building			
Blaine		Drawing title			
Gusart		Proposed floor plan			
441		2/9/10	Date	Scale	Drawn
01495290852		382/2	15-6-21	1:50 LAB	MT