


NO VISIBLE CHANGE
TO ANY ELEVATION
EXCEPT FRONT ELEVATION



A MINIMUM OF FIVE
VEHICLES ARE ABLE TO
PARK ON EXISTING DRIVE.

PROPOSED
LAYOUT

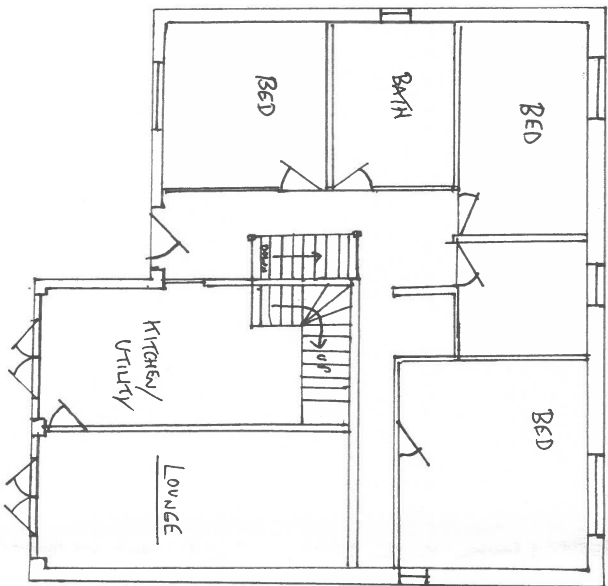

NOTES

External Materials:

FACE BRICK TO MATCH HOUSE.
WHITE UPVC WINDOWS & DOORS.
CLEAR GLAZING.

Leekes
You're home

Mwyrndy Business Park, Pontyclun,
Rhonda Cynon Taff, CF72 8PN.

T: 07969536116
T: 01443 667684

Client: MRS. RICHARDS

Job Title

Proposed:

For: 46 HEATHER COURT
QUAKERS YARD
REMARKS
CF46 SRP

Drawing Title

CONVERT REMAINING GARAGE
INTO HABITABLE ROOM.

Scale 1:100

Date: 17/10/2024 Drawn by: J NORAS

Dwg No. (Office use) 1382732