


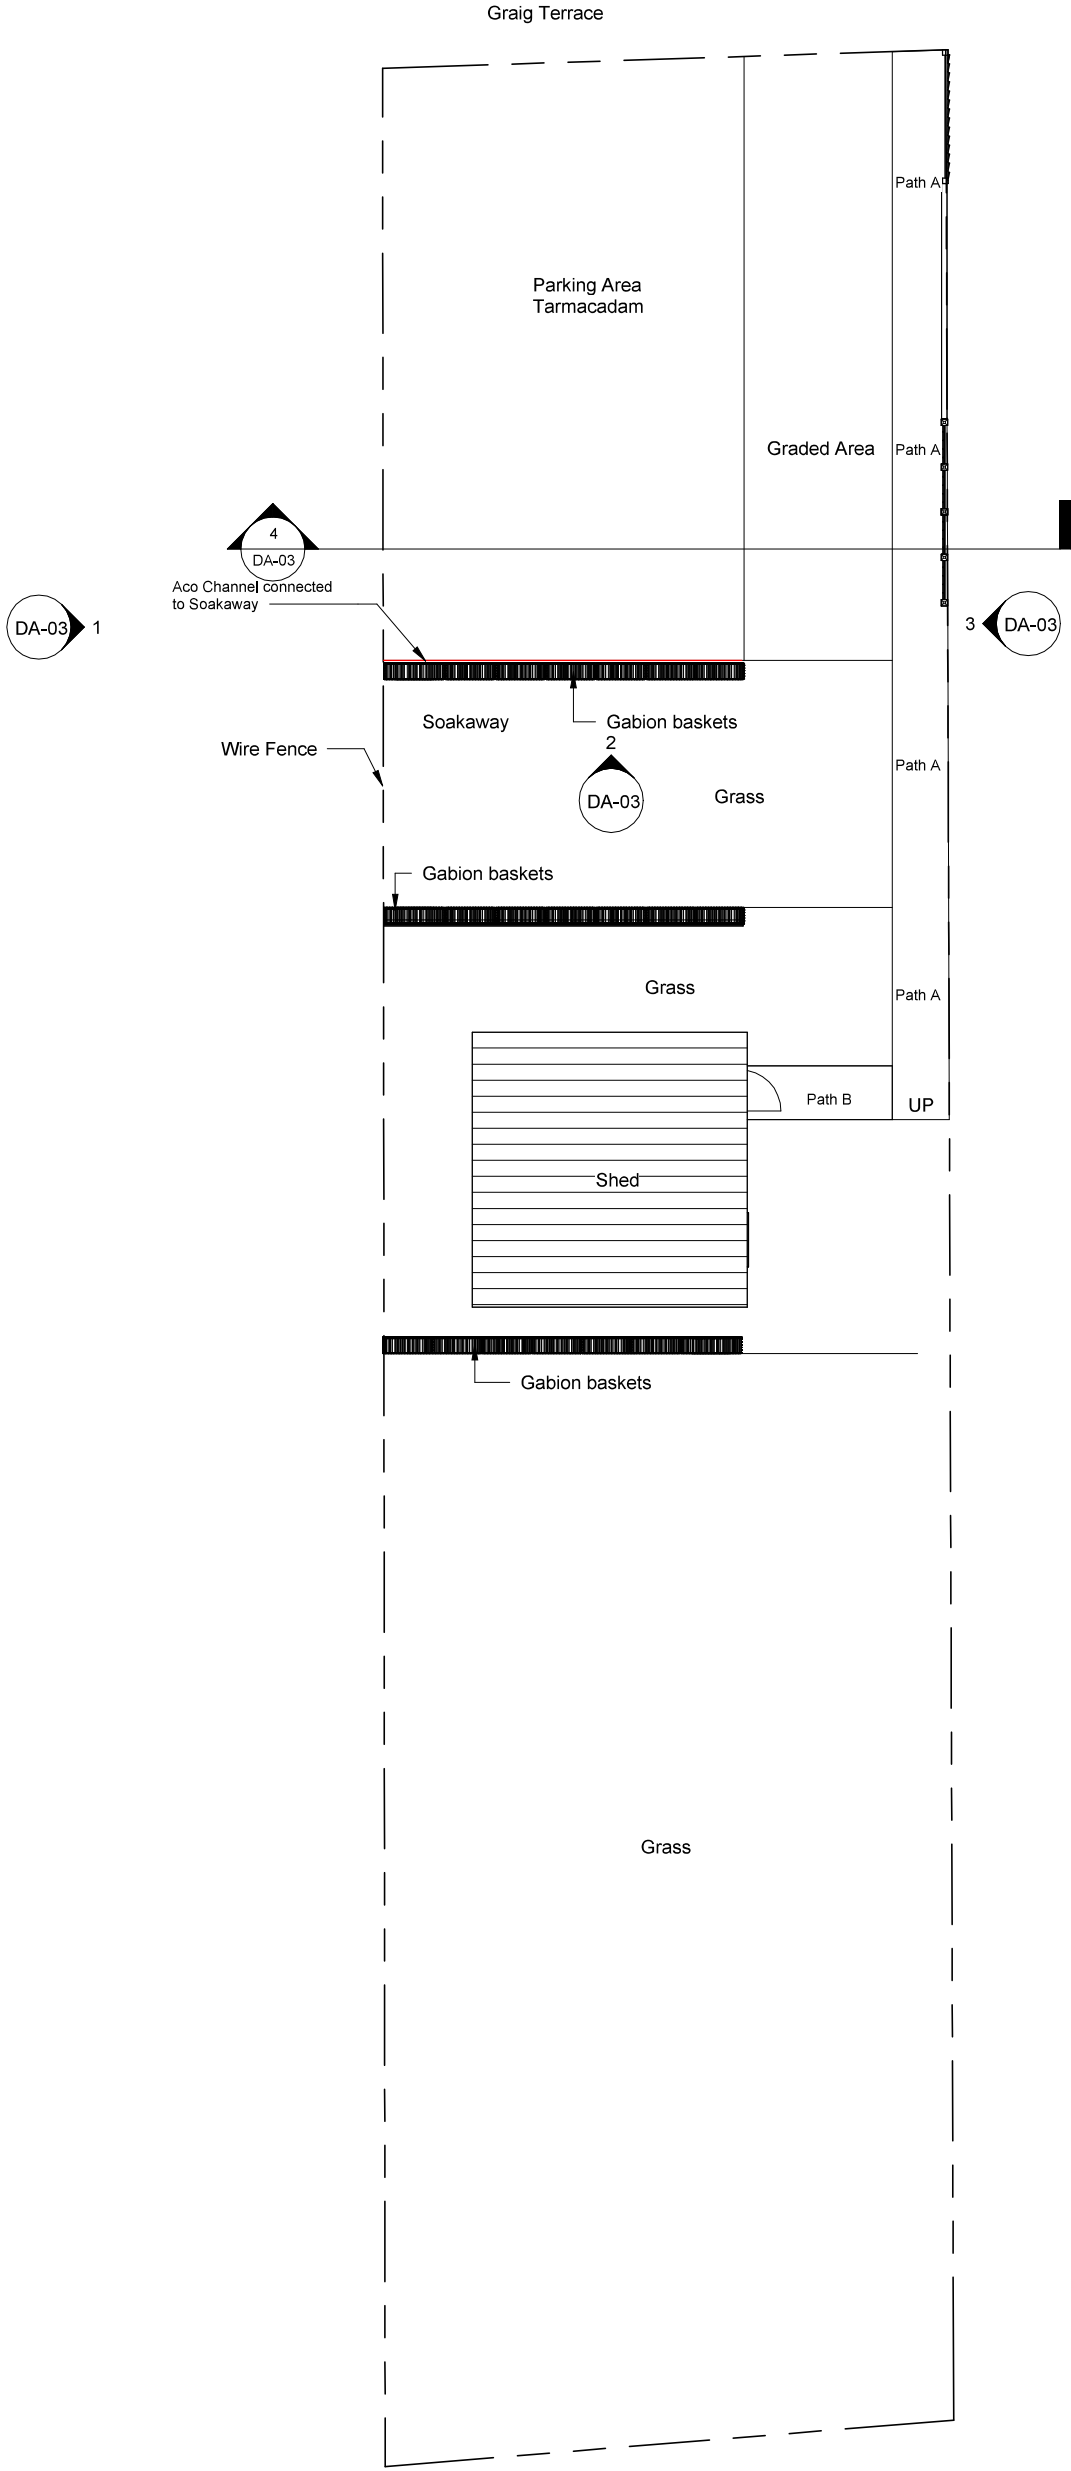

1 Existing Site
1 : 100

INDIGO DESIGN (Part of 3dcadwales Ltd) 5 Ashlea Drive,
Merthyr Tydfil, CF47 0NY Tele 01685 385746 Mob -
07940913216 Email enquiries@indigo-3d-design.co.uk

This Drawing is Copyright,
Dimensions to be checked
on site and not scaled from
this drawing



PURPOSE OF ISSUE
Planning Approval

DRAWING NUMBER
DA-01

PROJECT
Decking to Parking Area

SHEET
Existing Site Plan

Address
Land opposite No 6-7 Graig Terrace,
Bedlinog, Treharris CF46 6SA

Checked by
JH

Drawn by
PH

Scale (@ A2)
1 : 100

Rev No	Description	Date
A	Issue	10/08/2023