




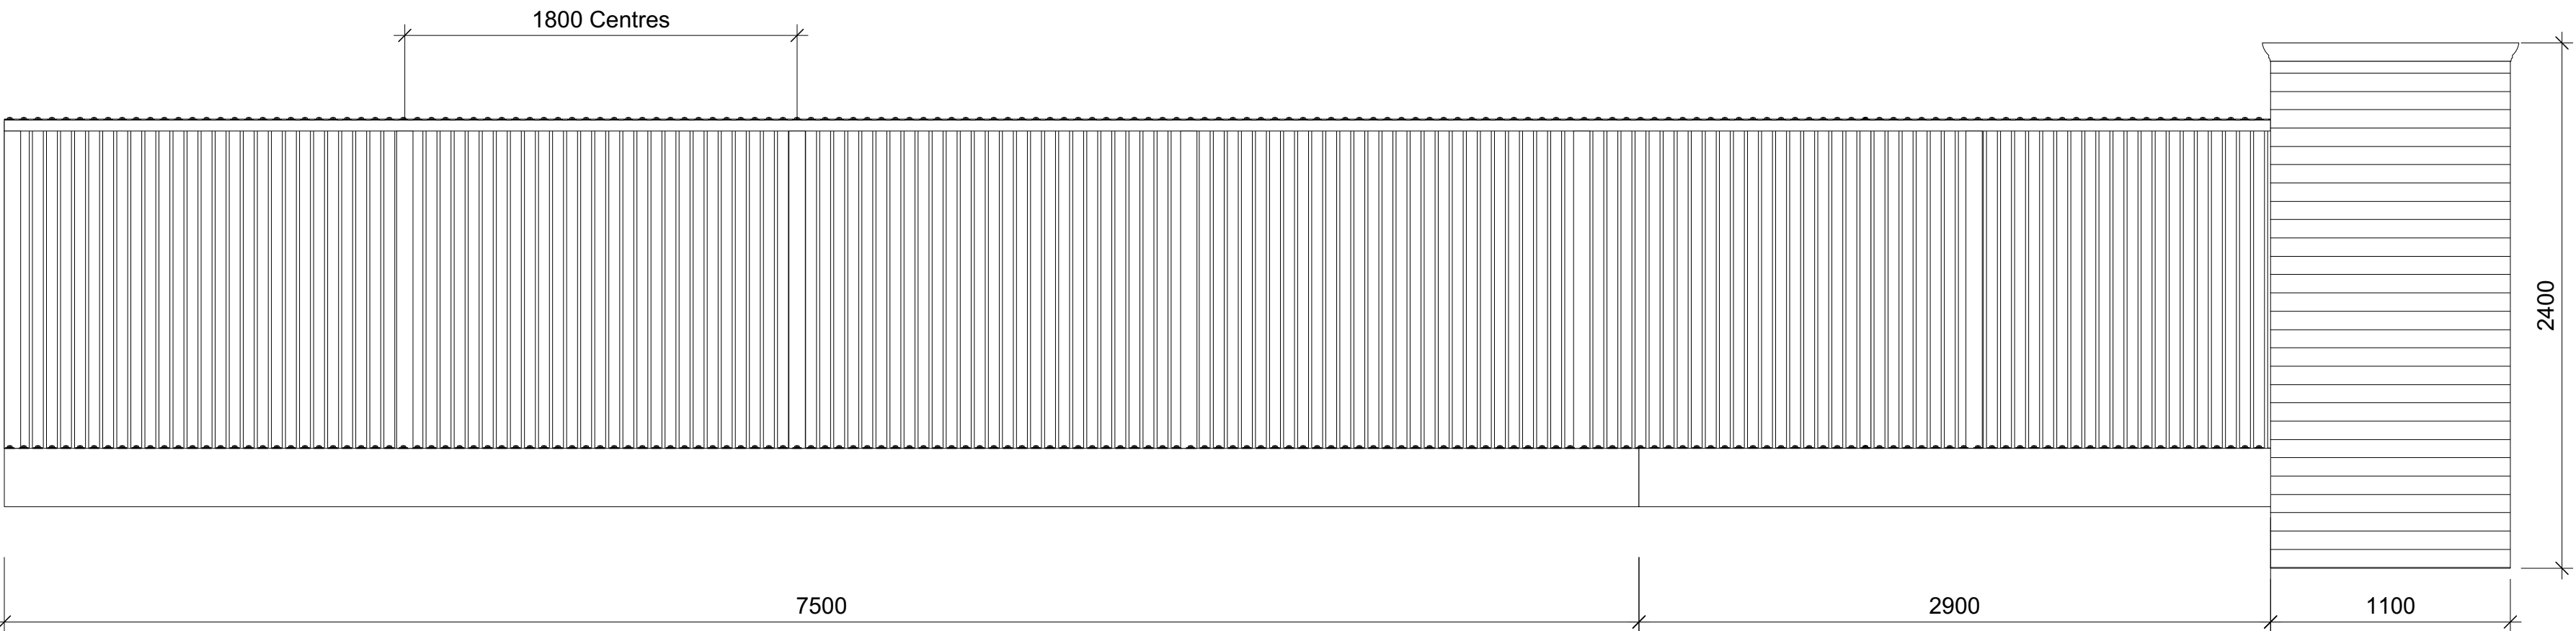


A_308.1 North East Elevation of Footbridge
SCALE 1:25 @ A1, 1:50 @ A3

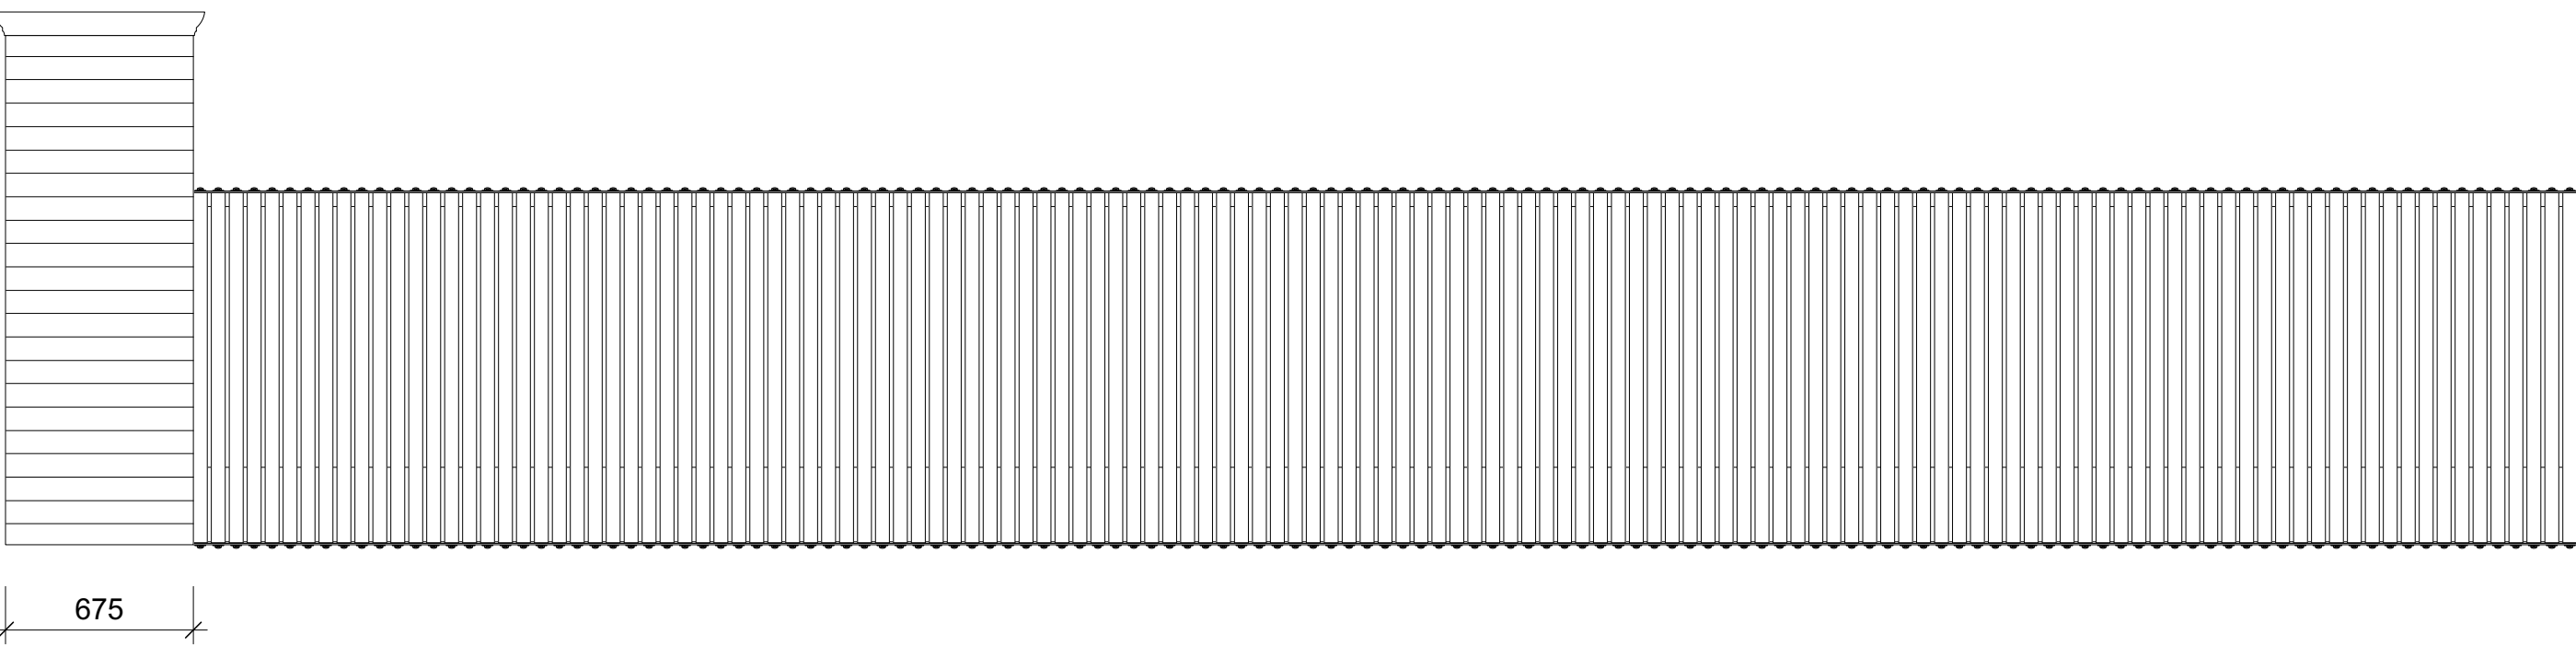


A_308.2 South West Elevation of Footbridge
SCALE 1:25 @ A1, 1:50 @ A3

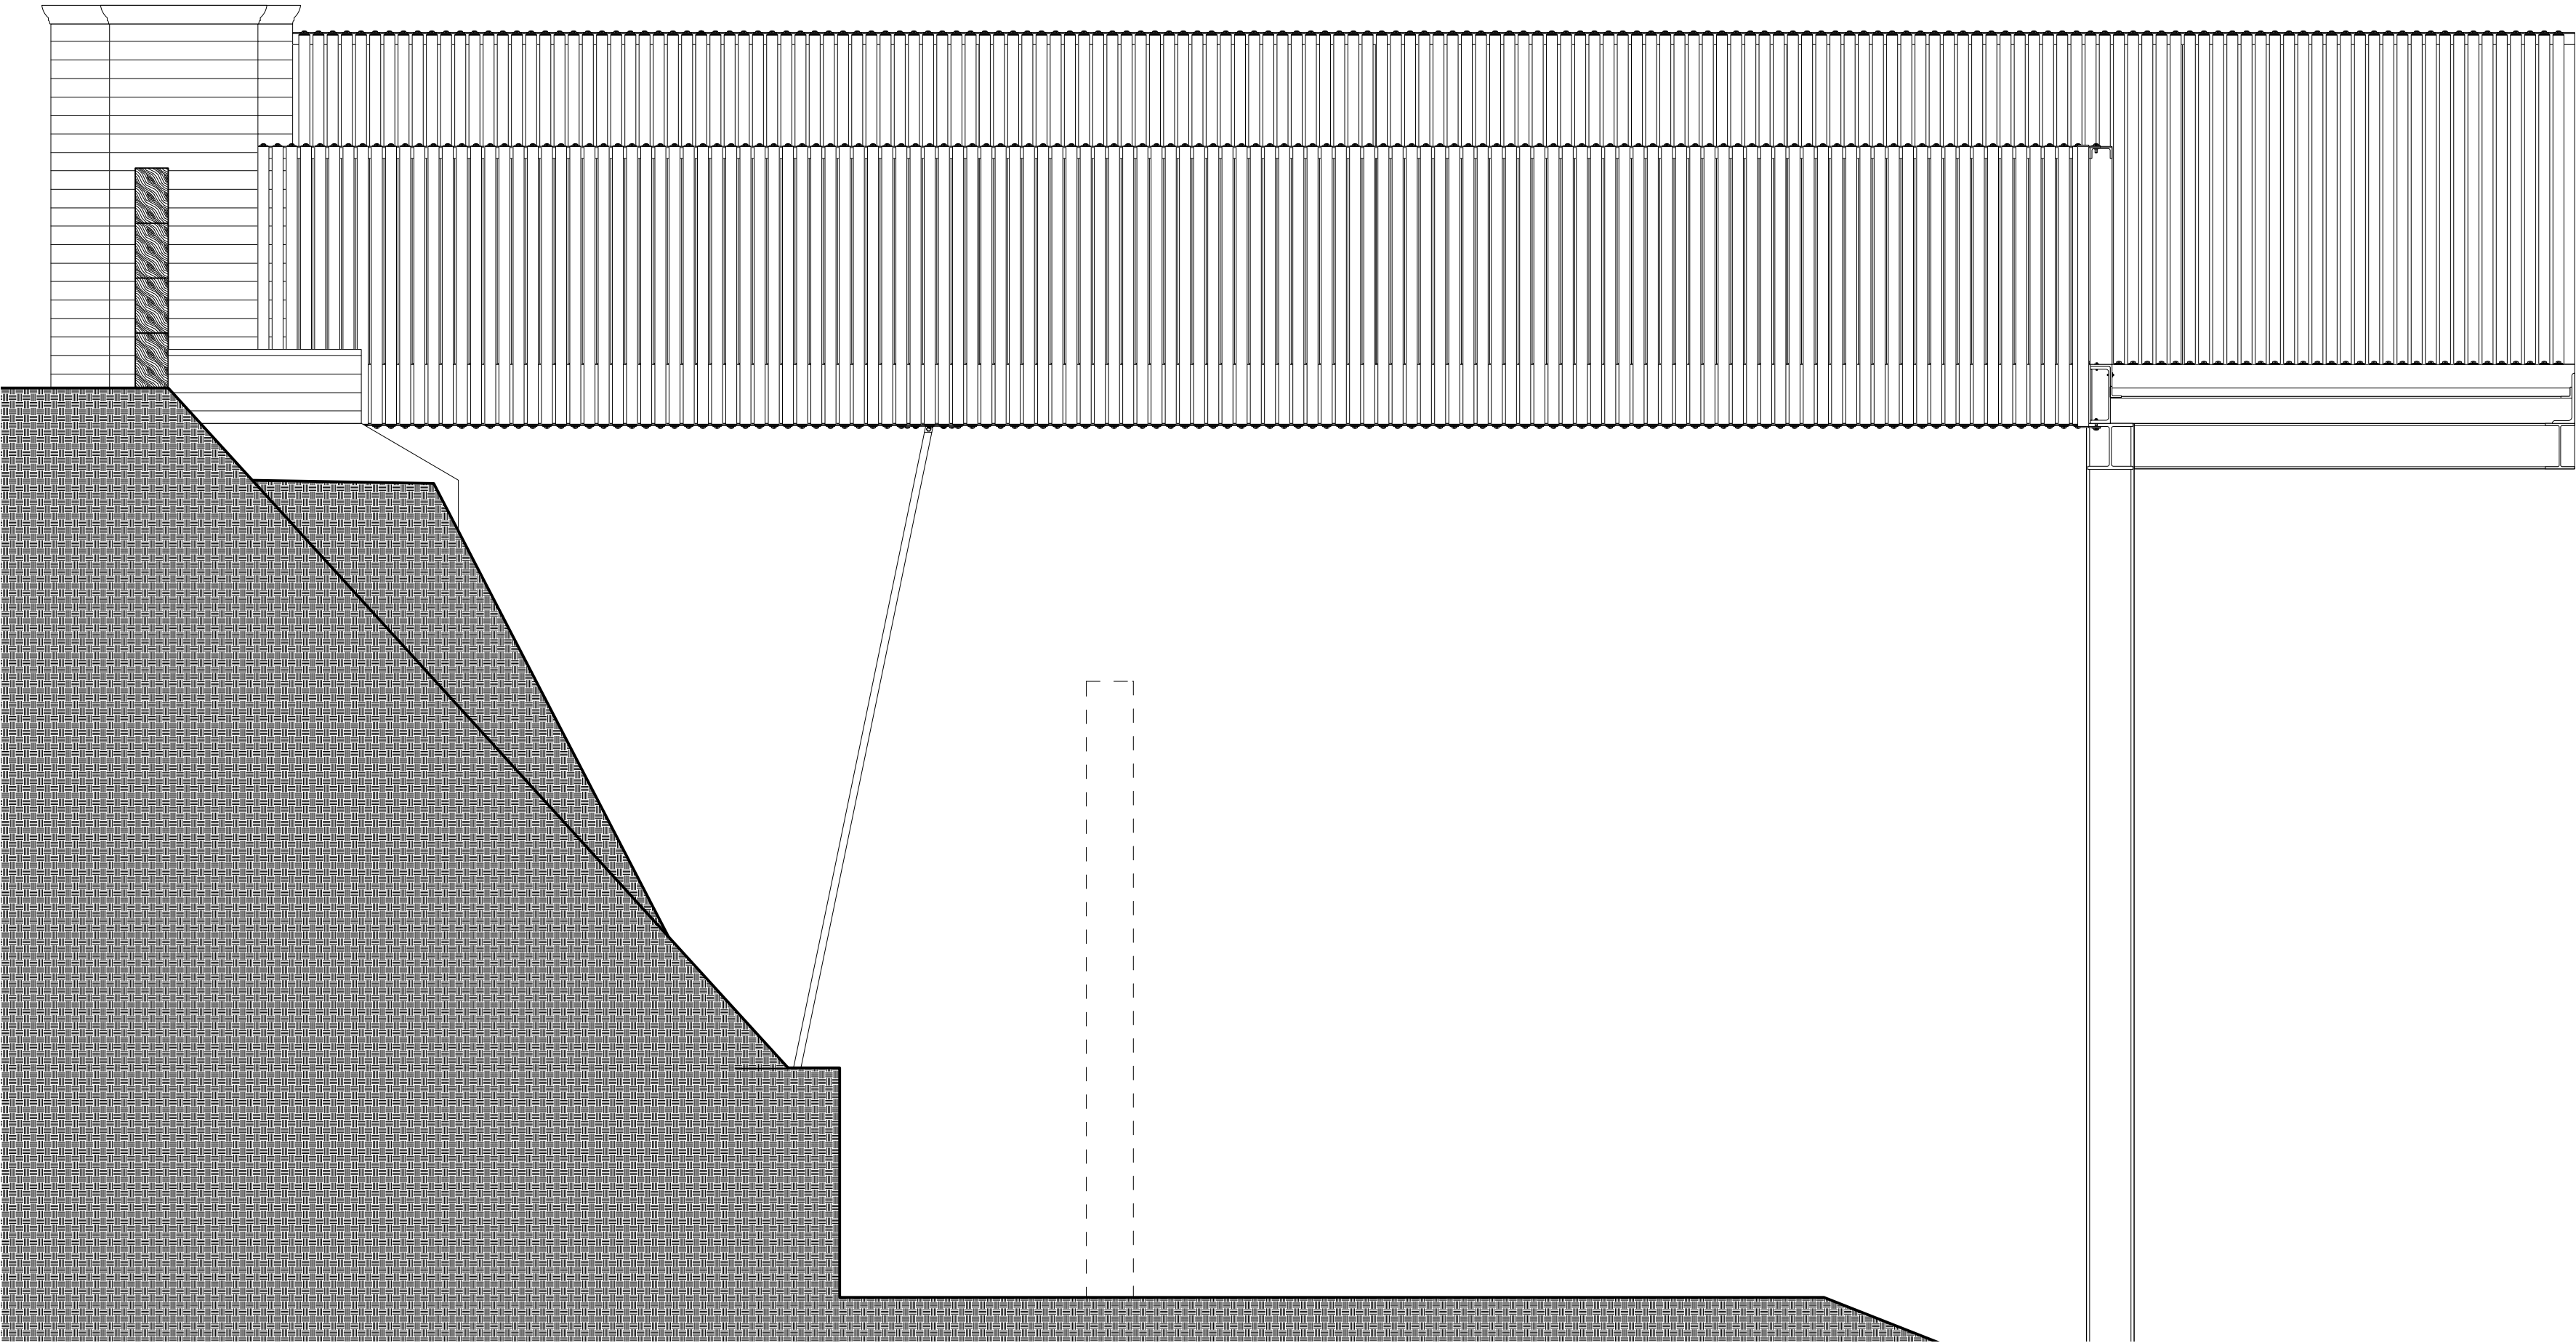


A_308.3 Long Section Through Footbridge
SCALE 1:20 @ A1, 1:40 @ A3

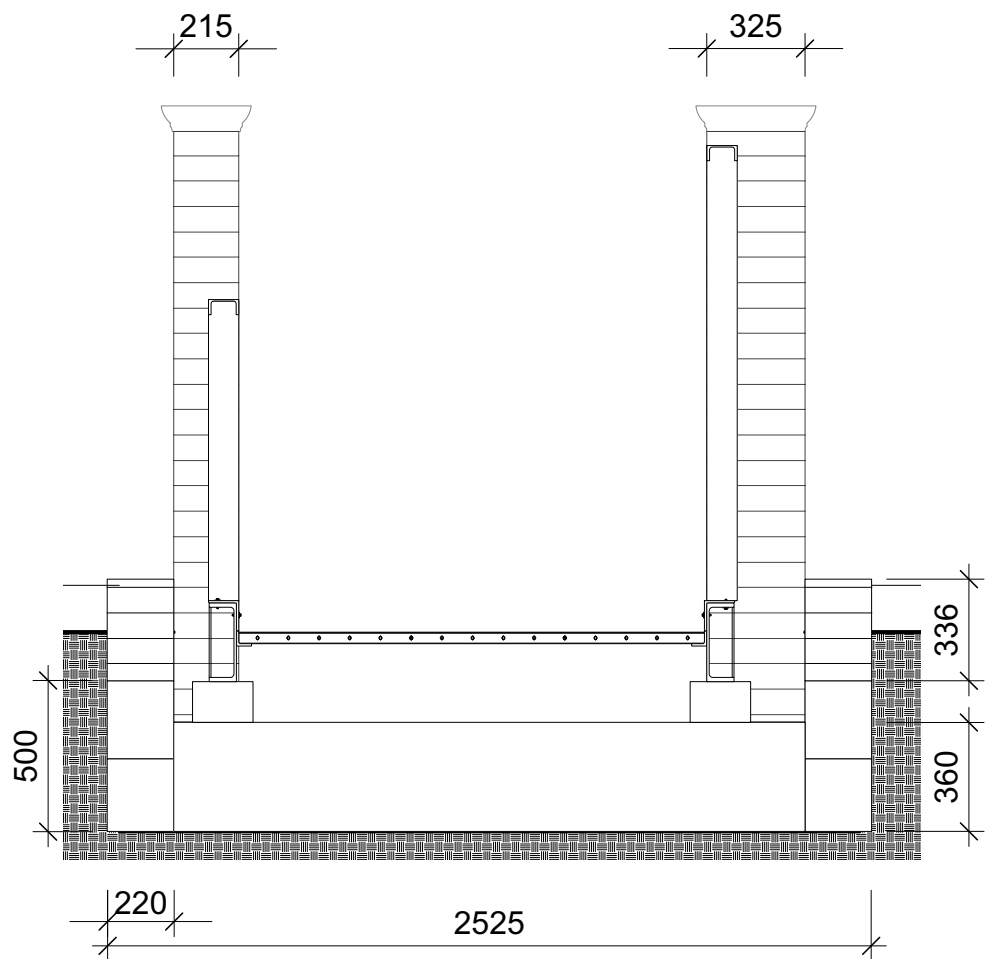

A_308.4 Footbridge Abutment Detail
SCALE 1:20 @ A1, 1:40 @ A3

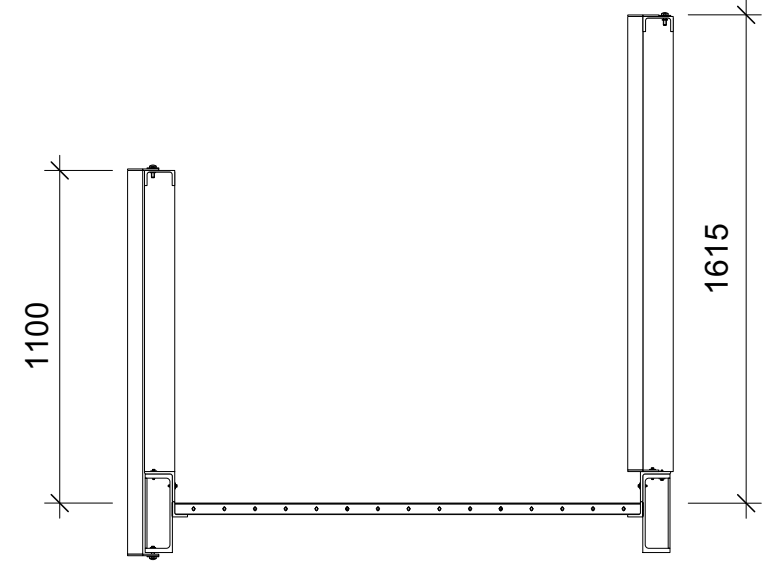

A_308.5 Footbridge Cross Section
SCALE 1:20 @ A1, 1:40 @ A3

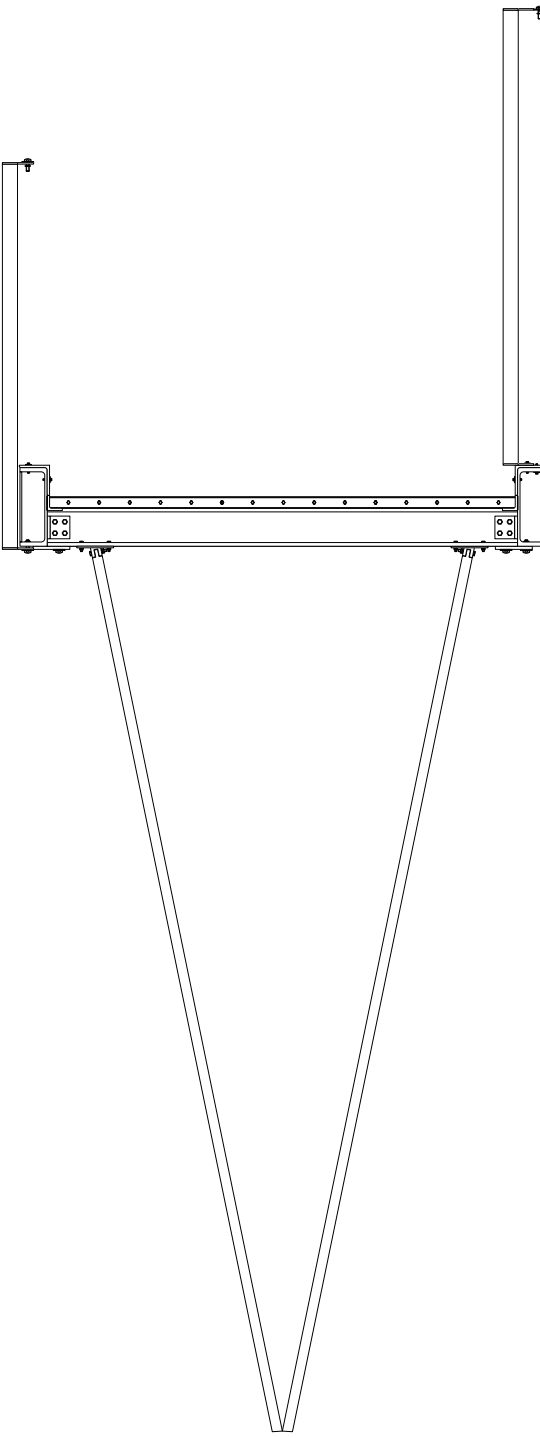

A_308.6 Cross Section at Support
SCALE 1:20 @ A1, 1:40 @ A3

Notes:

Responsibility is not accepted for errors made by others scaling from this drawing.

All construction information should be taken from figured dimensions only.
Dimensions are in millimetres unless otherwise stated.

All dimensions and conditions are to be checked on site prior to preparing drawings or commencing any work.

Any variations or supplementary drawings are to be approved by The Architect.

- General Notes**
- STRUCTURAL STEEL:**
 - All dimentions are nominal and are to be discussed with Architect/ Structural Engineer prior to order.
 - Structural Engineer is to be consulted before cutting and welding steel members.
 - Galvanized fixings to be used only.
 - Steel parallel flange channel has maximum length of 7500 mm.
 - TERRACOTTA BAGUETTES:**
 - To be used with fittings approved by ArGeTon only.
 - Stored in an appropriate area on site to avoid chipping, cracking and damage.
 - Must be cut at right angles only.
 - Installed by a specialist fitter approved by ArGeTon/ Taylor Maxwell.

NO.	DATE	REVISION
CLIENT		
PROJECT	CHRT	
DRAWING TITLE	YMCA, Merthyr Tydfil	
DRAWN/CHECKED	SCALE	DATE
Rh/TKS	Varies	June 16
DRAWING NO.	REV.	
3510 A_308	-	

DO NOT SCALE FOR CONSTRUCTION PURPOSES • ALL DIMENSIONS TO BE CHECKED ON SITE • NOTIFY ARCHITECT OF ALL DISCREPANCIES • THIS DRAWING IS COPYRIGHT

DAVIES SUTTON
ARCHITECTS
Penheved Studios • Penheved Street
Grangatown • Cardiff • CF11 7LJ
Tel: 029 2066 4455 • Fax: 029 2066 4411
E-mail: office@davies-sutton.co.uk
Web: www.davies-sutton.co.uk