




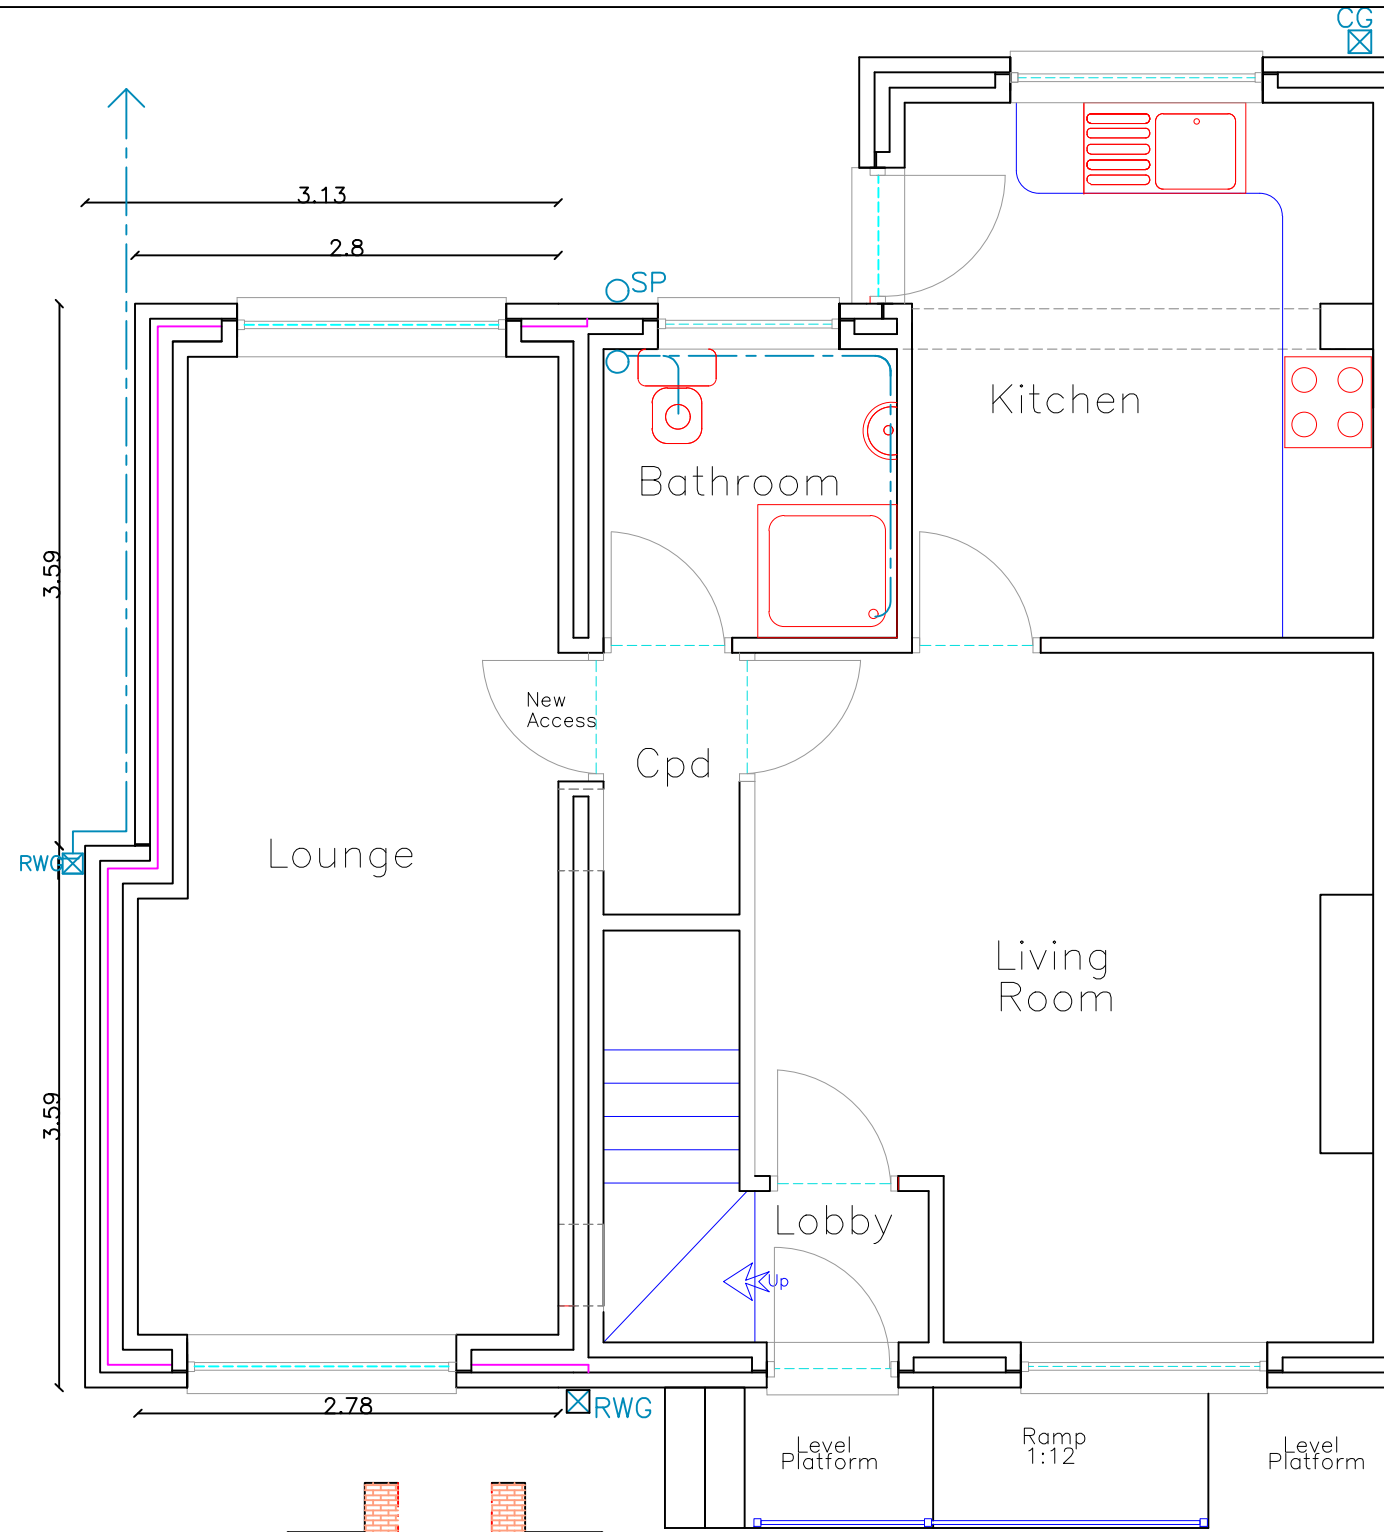


Proposed Ground Floor
1:50

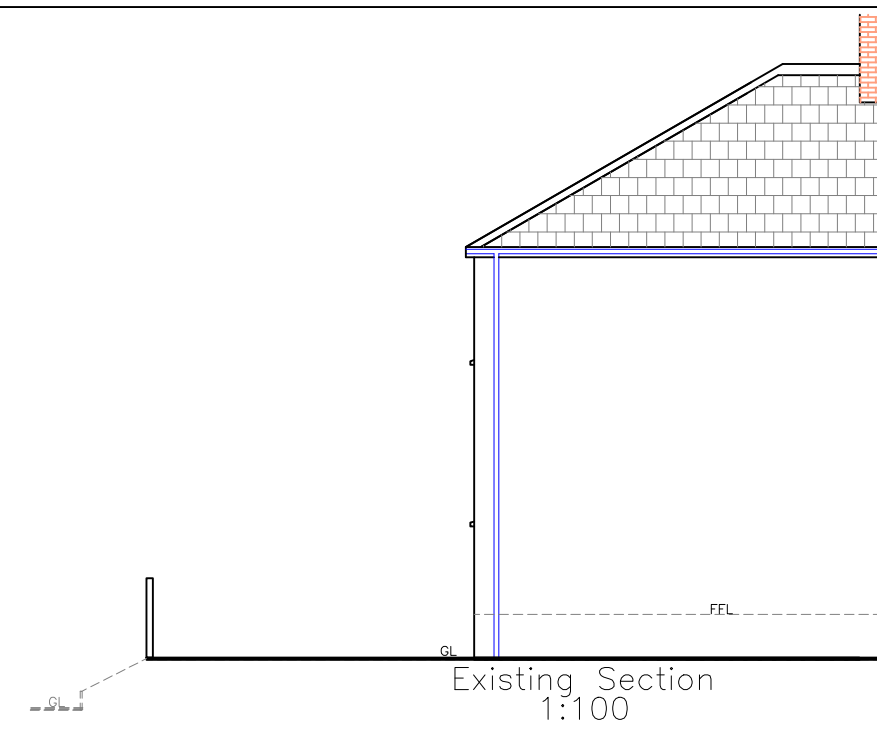


Existing Section
1:100

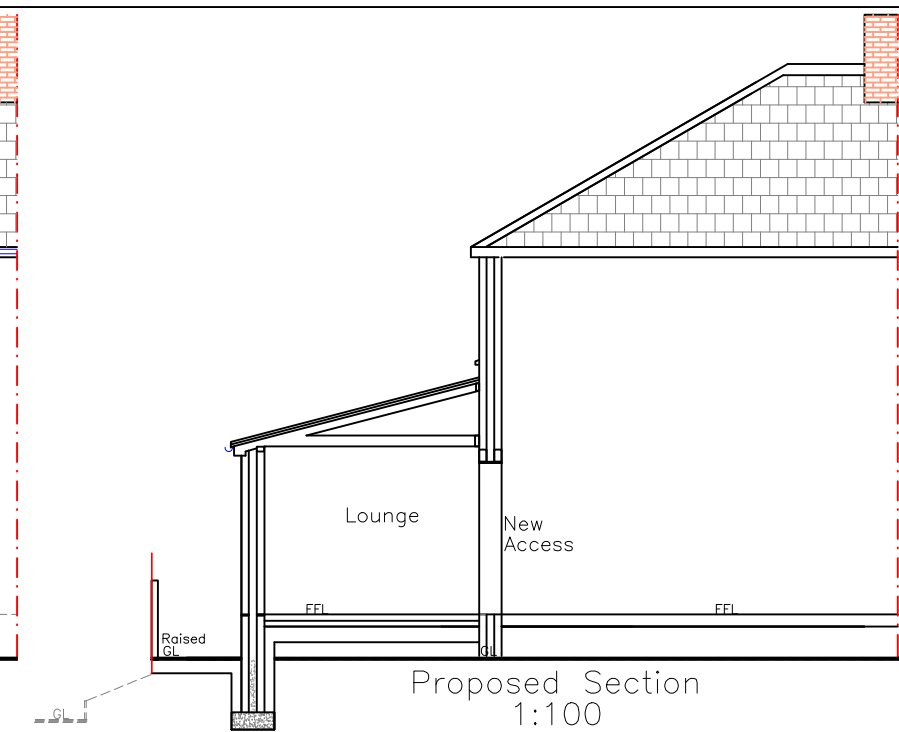


Proposed Section
1:100

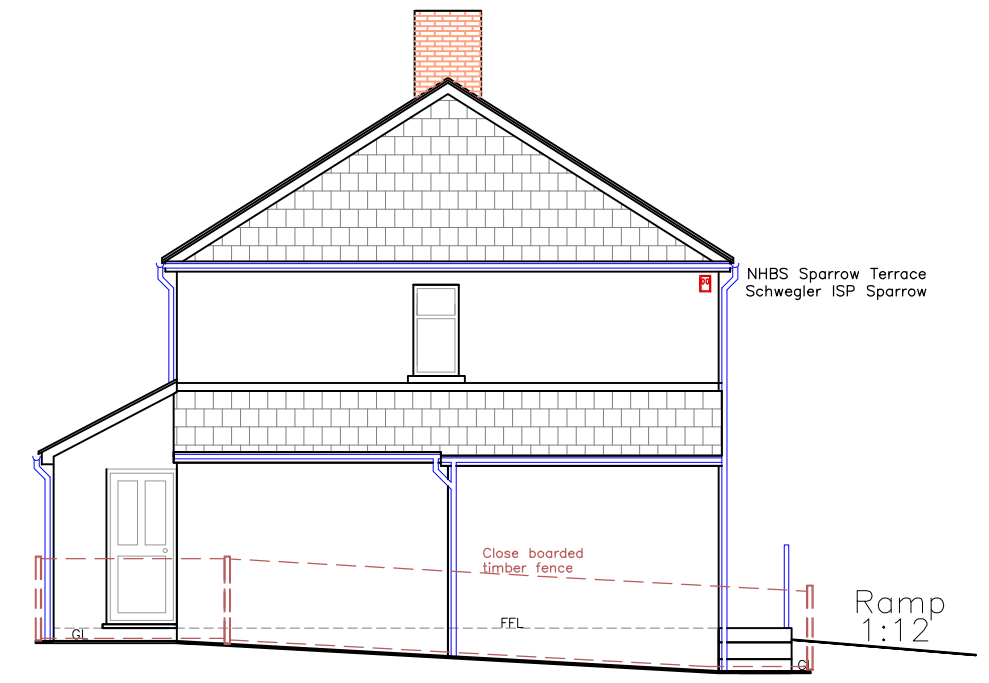


Proposed Side Elevation
1:100

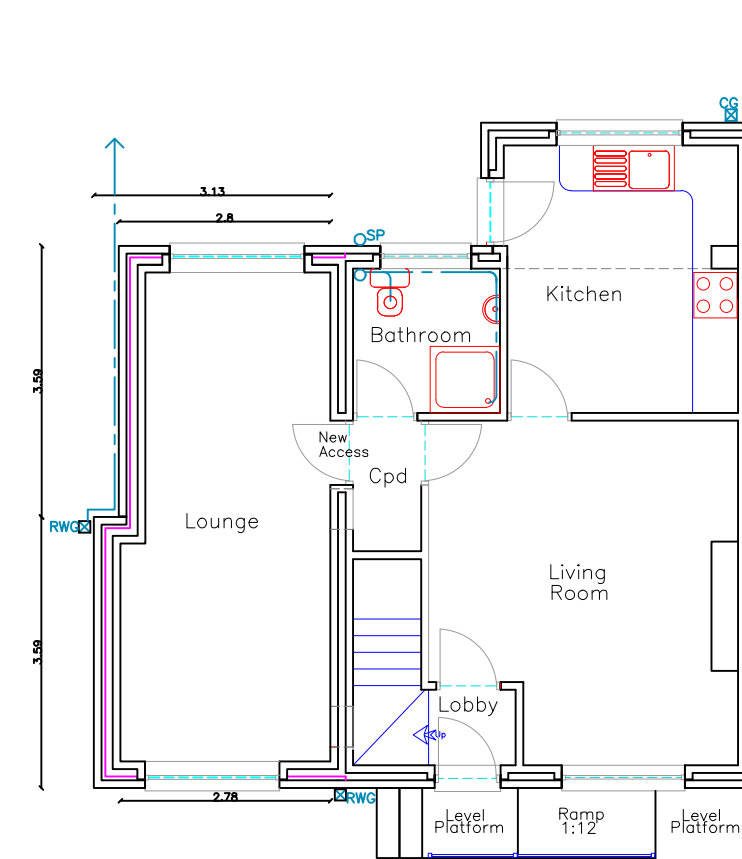


Proposed Ground Floor
1:100

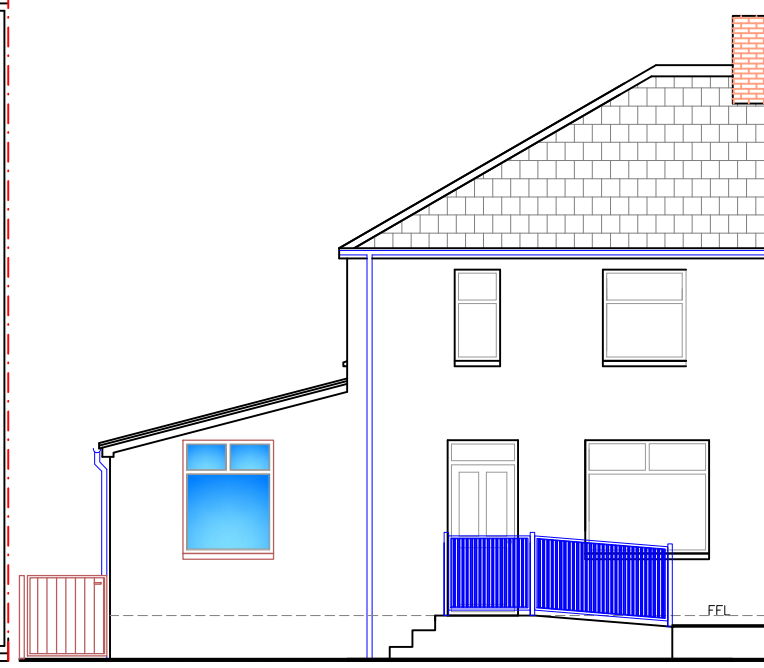

Proposed Front Elevation
1:100

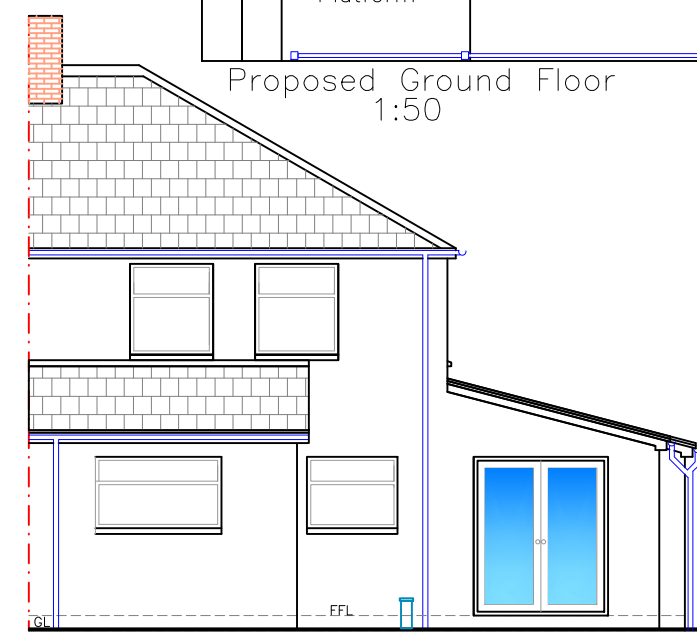

Proposed Rear Elevation
1:100

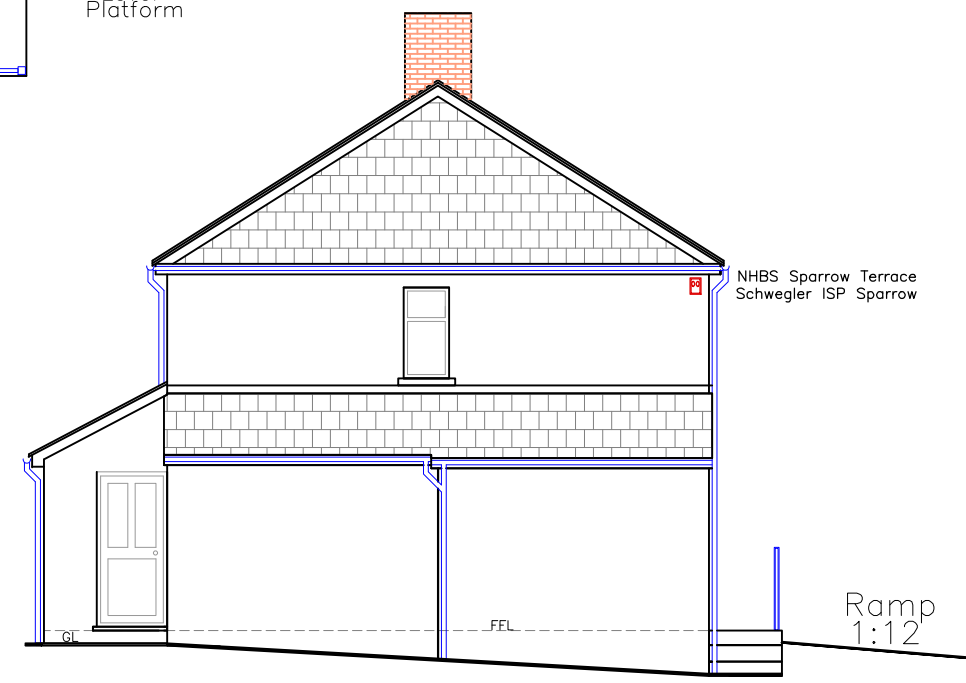


Proposed Side Elevation
1:100


Finishes	
Roof:	Concrete tile matching existing
External walls:	Rendered blockwork in white
Windows/Doors:	White uPVC matching existing
Fascia/RWG's:	White uPVC matching existing
Boundary walls:	Rendered blockwork in white
Safety Rails:	Fabricated Steel/Timber
Surfaces:	Permeable Tarmac




Utopia Design Architectural Services			
Building Planning Application Support Paul Thomas: BSc (Hons) Tel: 01685 559230. Mob: 07908 725065			
Issued Only for Purpose Indicated Drawing Status: FOR PLANNING/BUILDING REGS PURPOSES ONLY			
Address		31, Rocky Road Penydarren Merthyr Tydfil CF47 9JL	
Project		Proposed Single Storey Side Extension with Increased Front Driveway and Associated Ground Level Re-profiling	
Drawn by	Date	Scale	
PT	NOV 25	1:50 1:100	
Title		Paper	
Existing & Proposed Plans Elevations & Sections		A2 Drwg No ROCKY 31 FP 01B	

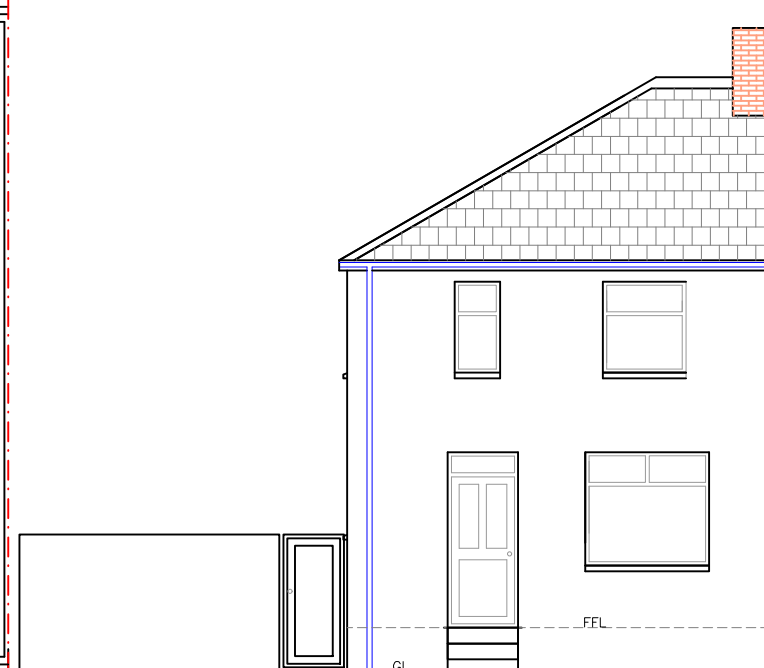


Existing Front Elevation
1:100

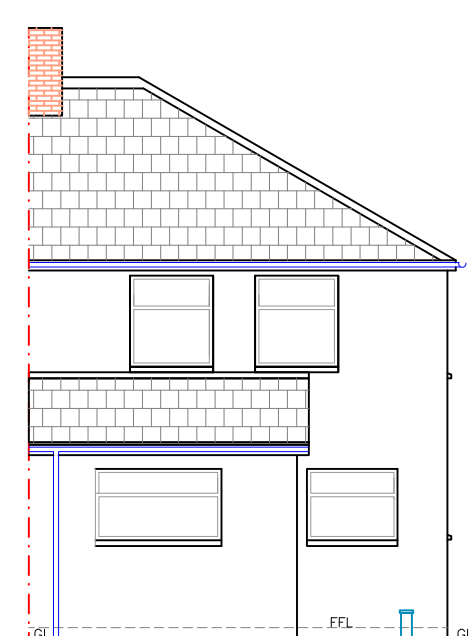

Existing Rear Elevation
1:100

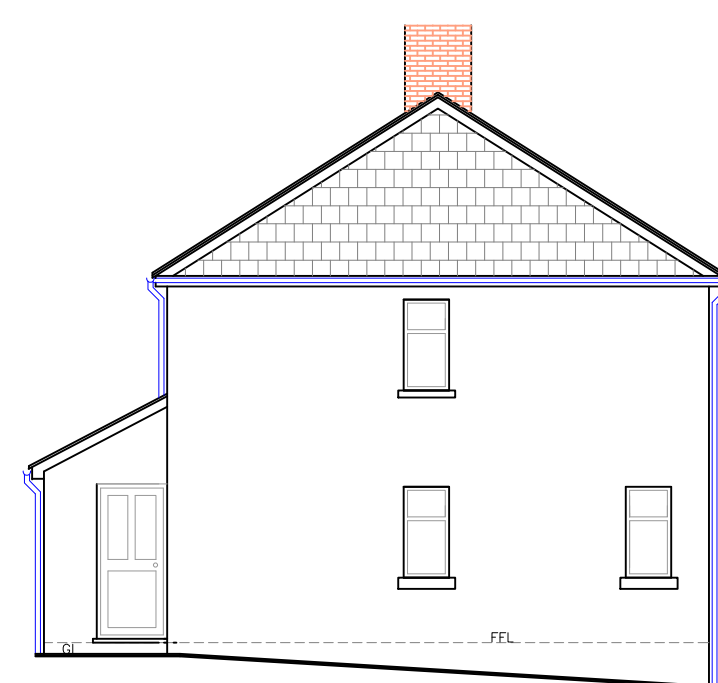

Existing Side Elevation
1:100

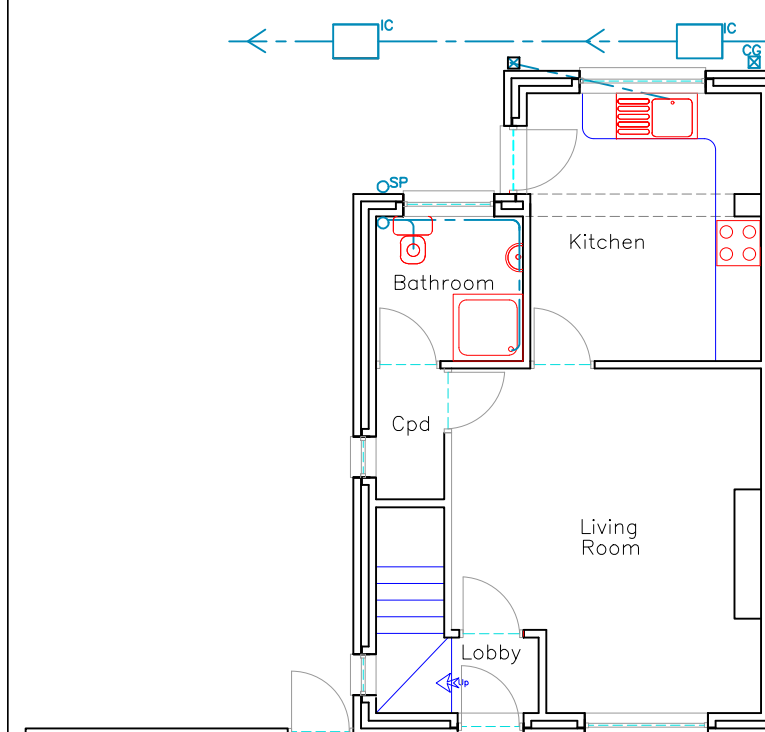

Existing Ground Floor
1:100