


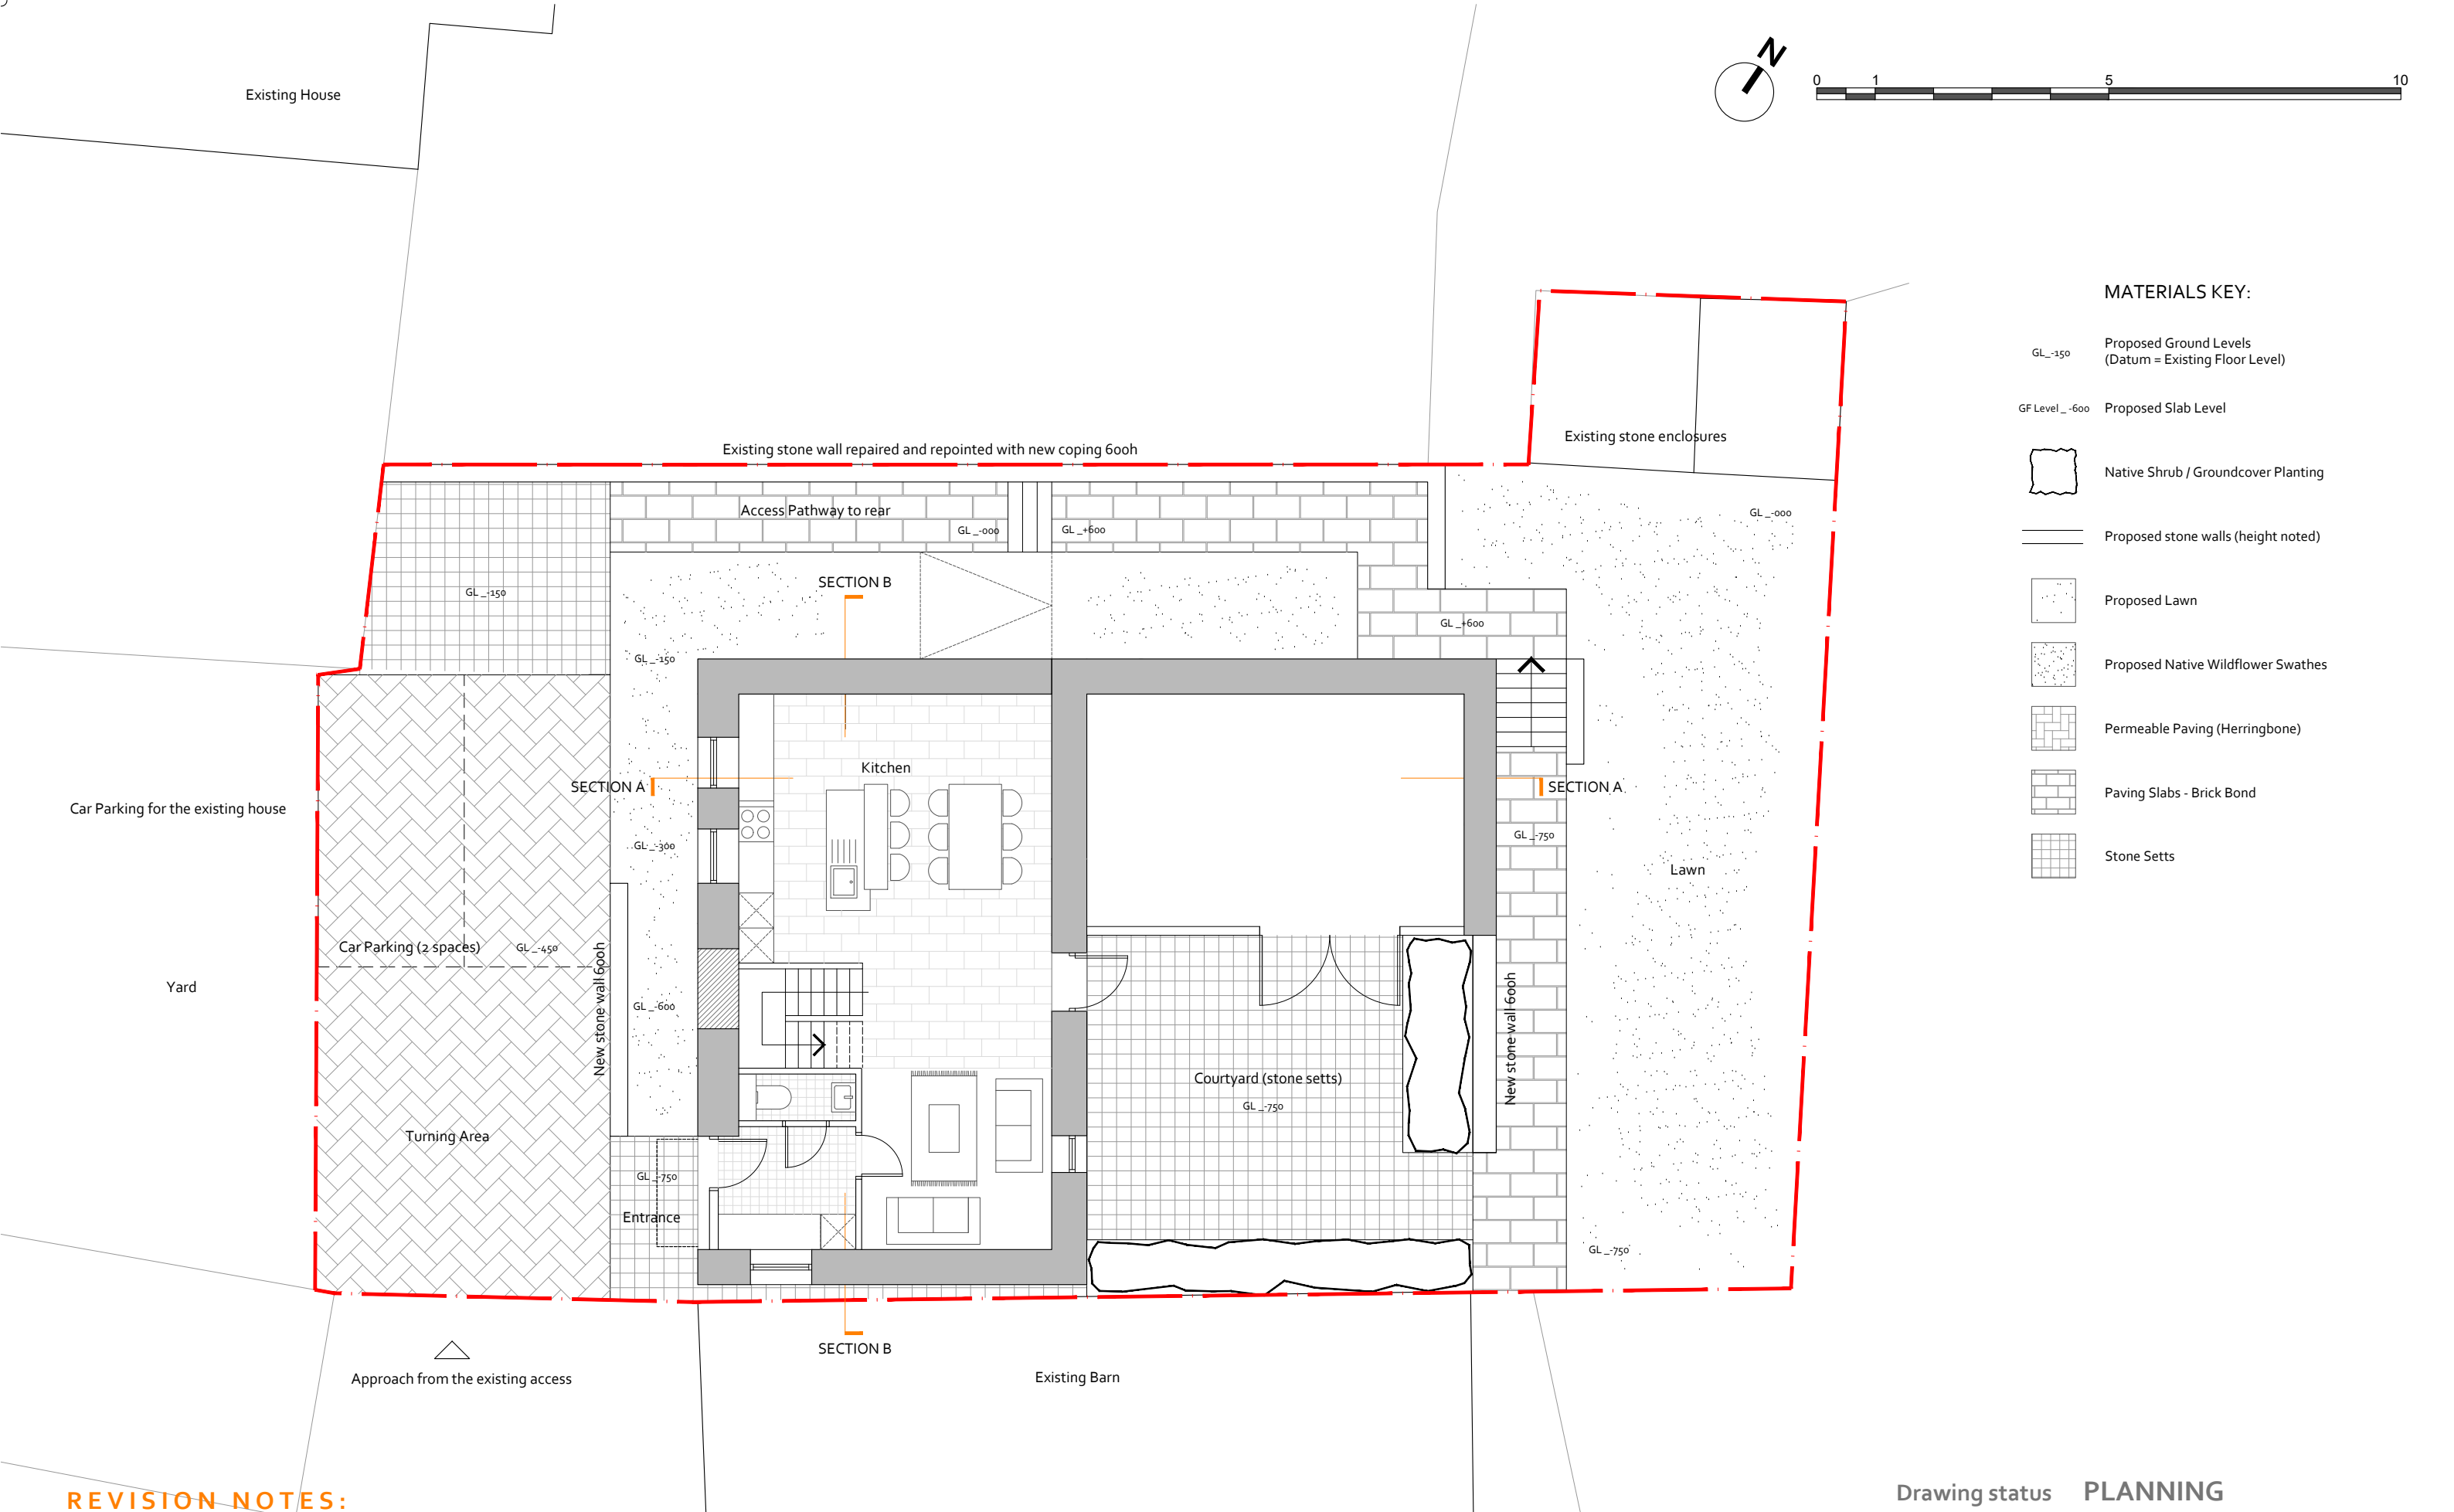

REVISION NOTES:

REVISION _ PLANNING			
Rev : -	Date : 18th August 2021	Notes:	Planning submission
Rev : A	Date : 28th April 2022	Notes:	Amendments as agreed following comments from LPA
Rev : B	Date : 16th September 2022	Notes:	Amendments as agreed following comments from LPA
Rev : C	Date : 30th September 2022	Notes:	Section references added
Rev : D	Date : 3rd November 2022	Notes:	Floor Plan updated
Rev : E	Date : 23rd December 2022	Notes:	Floor Plan updated
Rev : F	Date : 17th February 2023	Notes:	Floor Plan updated
e: team@oadstudio.co.uk t: 07811177618 / 07817095518			

Drawing status **PLANNING**

Project Name	Goitre Coed Fach Barn Conversion		
Project Ref	OAD_5206		
Drawing Ref	1101		
Drawing Name	Proposed Site Plan		
Drawn By	WS	Date	18.08.2021
Scale	1:100	Paper Size	A3
		Rev	F

