


Job. Ref.	Dwg. No.	Rev.

FIGURED DIMENSIONS MUST BE TAKEN
NOT SCALED MEASUREMENTS.
ANY DISCREPANCIES IN THIS DRAWING
MUST BE REPORTED IMMEDIATELY TO
THE ARCHITECT.
CONTRACTORS MUST CHECK ALL
DIMENSIONS ON SITE.

Notes

CORPORATE PROPERTY
UNIT 5
TRIANGLE BUSINESS PARK
PENTREBACH
CF48 4TQ

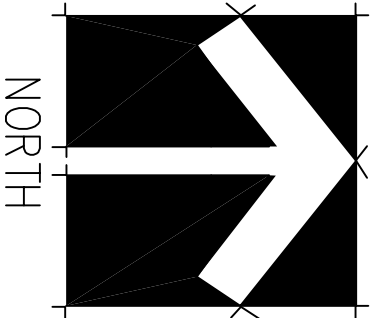

Rev


Job

Proposed Canopy and Entrance Door
Treharris Flying Start
Treharris Community Centre
Perrott Street
Treharris
Merthyr Tydfil
CF46 5ER


Title

Proposed Side and Rear Elevations

Scale	1/100 @ A3		
Date	October 2021		
Drawn			
Checked			
Job. Ref.	Dwg. No.	Rev.	
2021-071	005P		

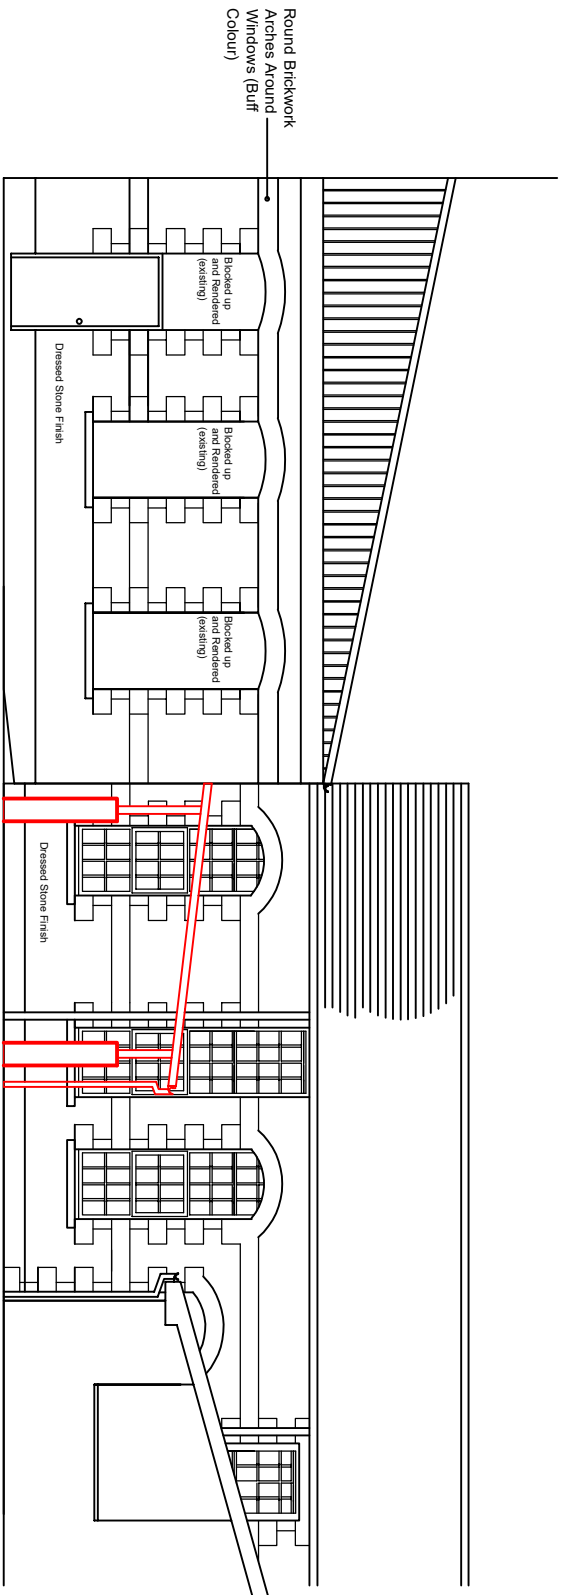

PROPOSED REAR ELEVATION

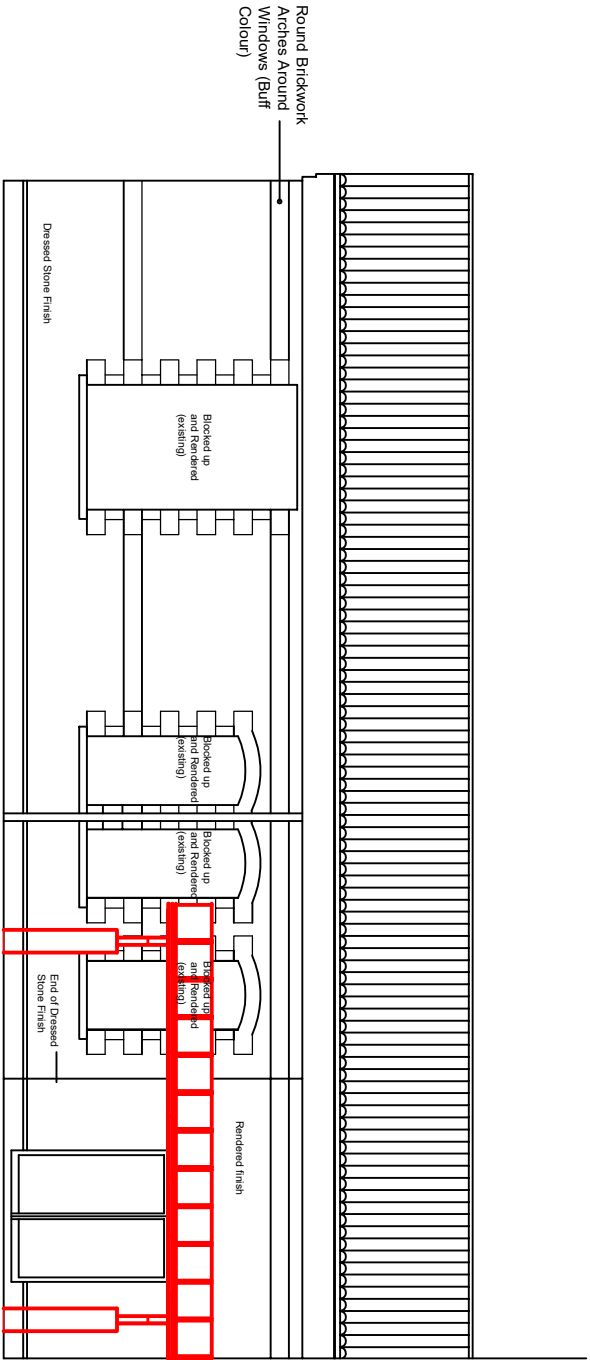

PROPOSED SIDE ELEVATION