


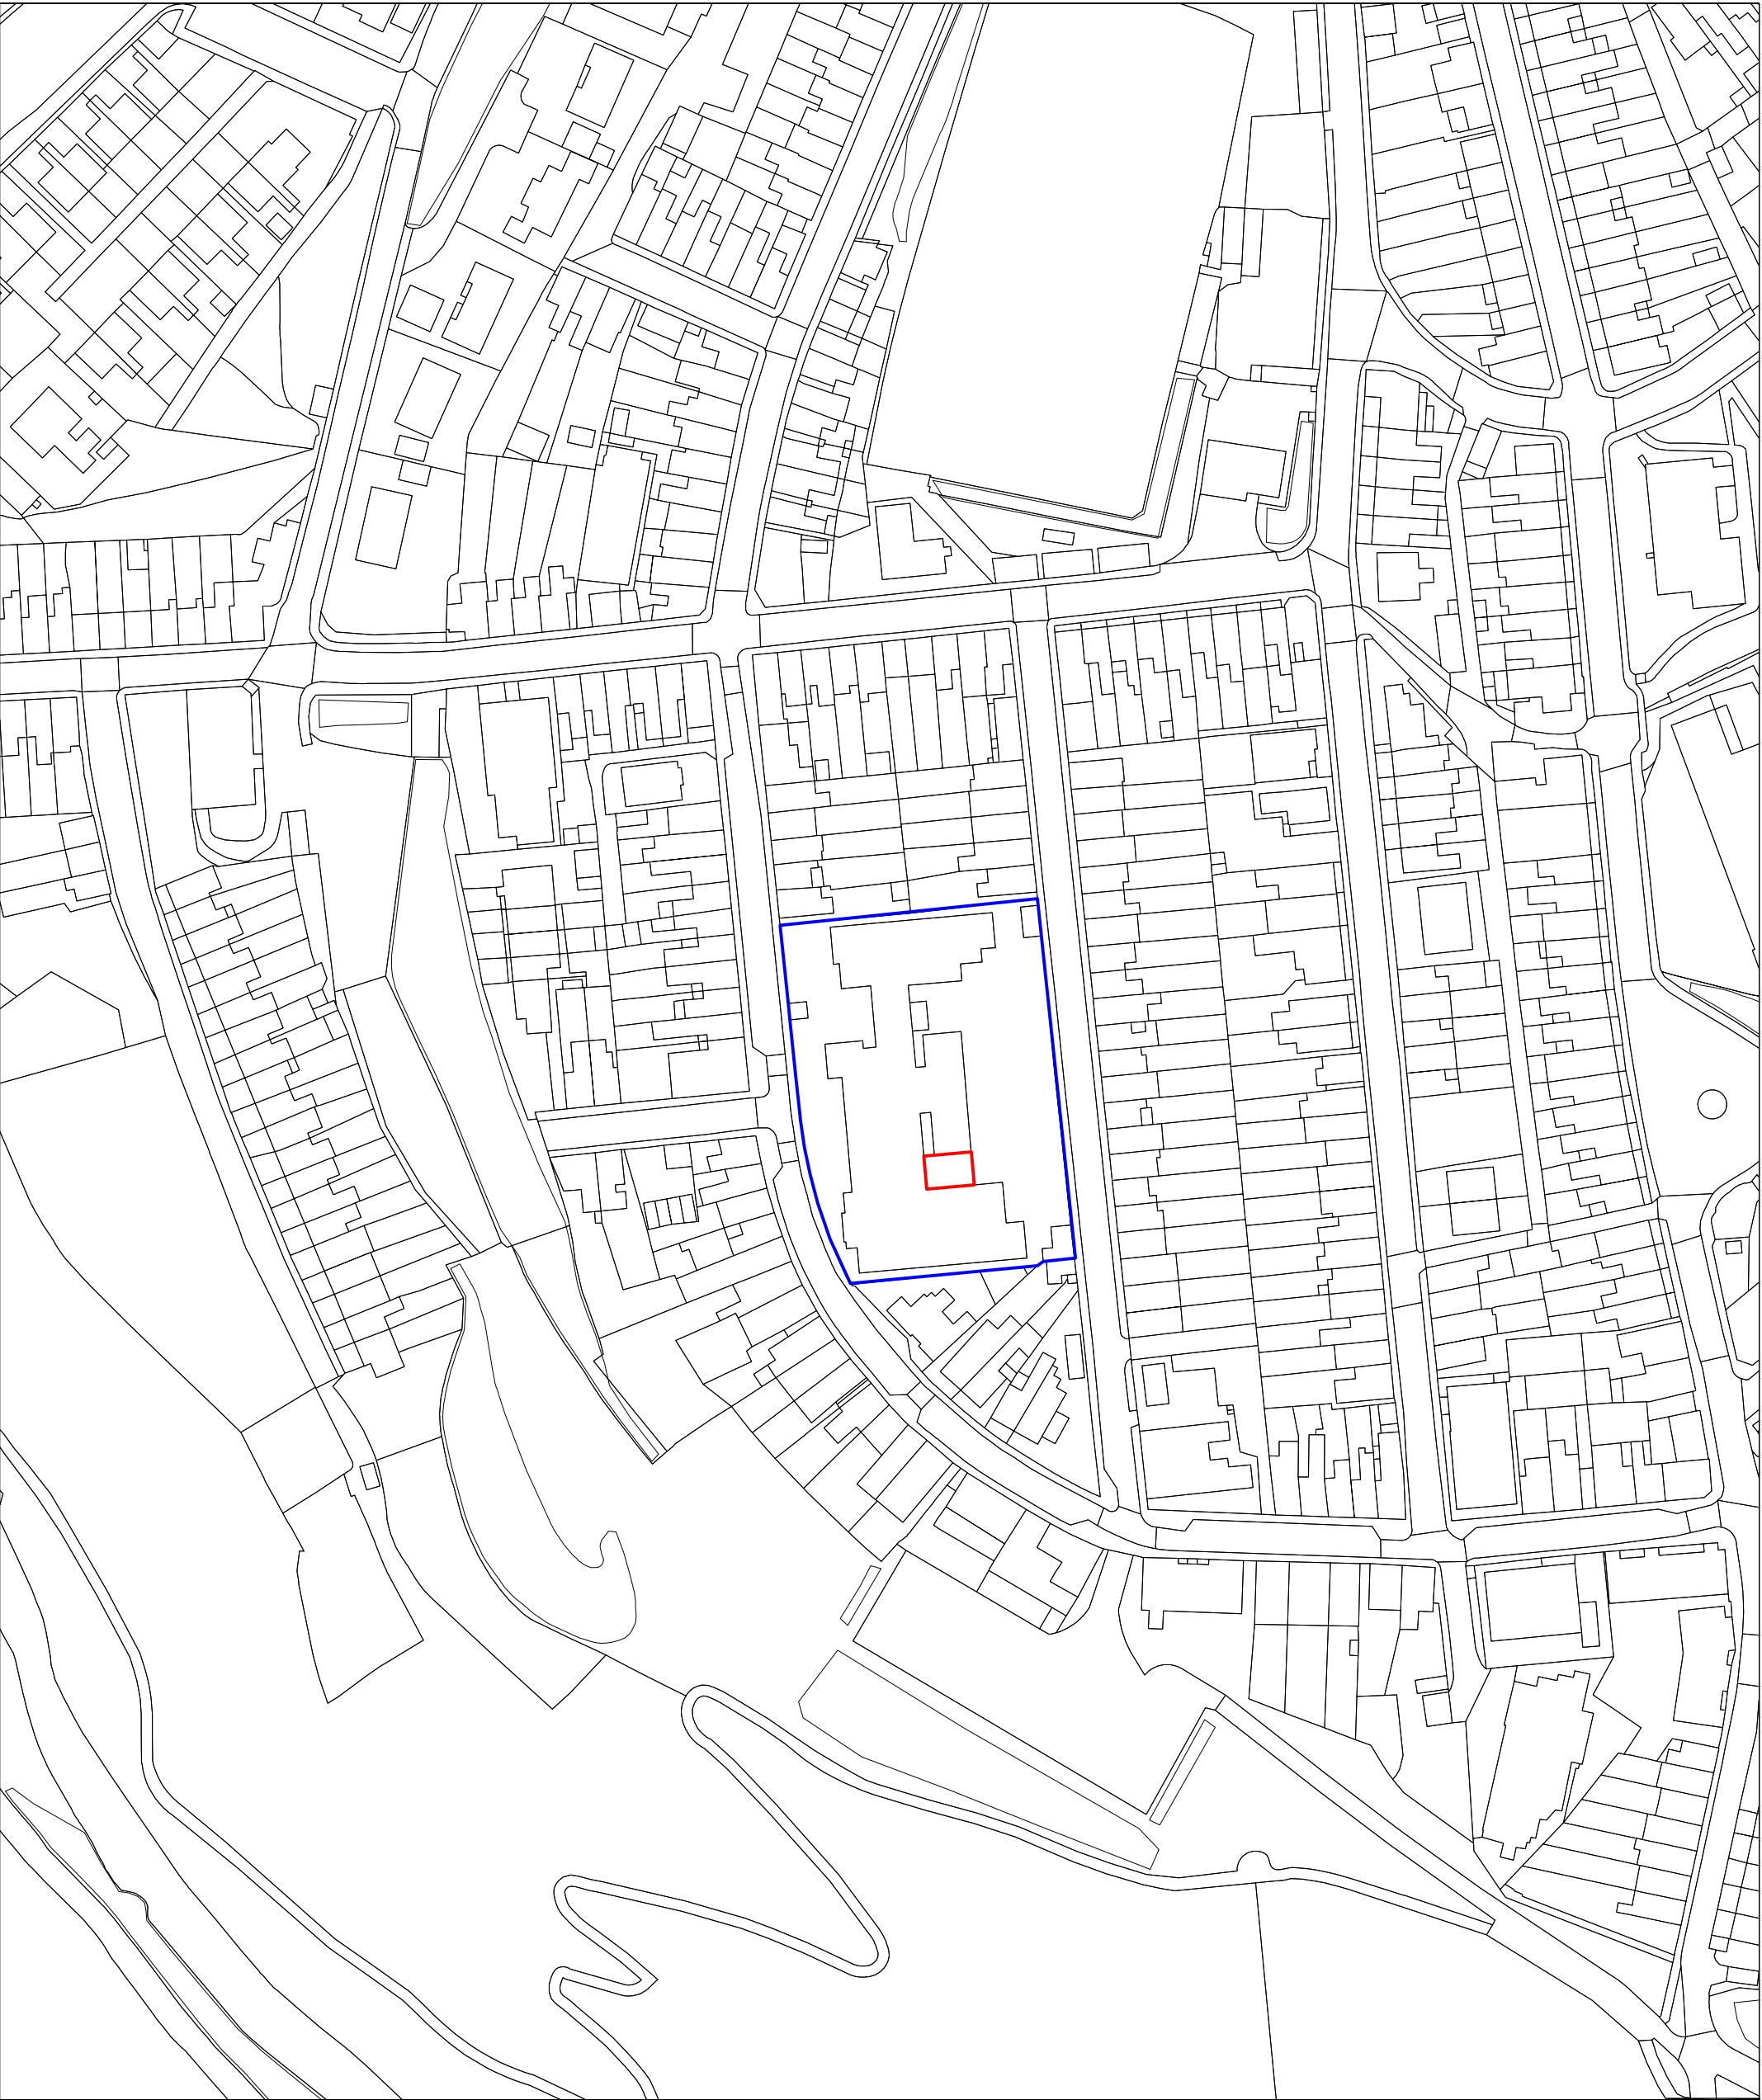


Job. Ref.	Dwg. No.	Rev.

FIGURED DIMENSIONS MUST BE TAKEN
NOT SCALED MEASUREMENTS.
ANY DISCREPANCIES IN THIS DRAWING
MUST BE REPORTED IMMEDIATELY TO
THE ARCHITECT.
CONTRACTORS MUST CHECK ALL
DIMENSIONS ON SITE.

Notes

CORPORATE PROPERTY

UNIT 5
TRIANGLE BUSINESS PARK
PENTREBACH
CF48 4TQ

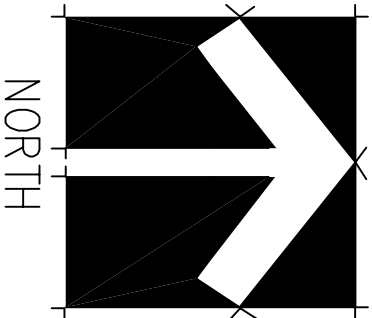

Rev

Job

Proposed Canopy and Entrance Door

Trehabris Flying Start
Trehabris Community Centre
Perrott Street
Trehabris
Merthyr Tydfil
CF46 5ER

Title

Existing Site Plan

Scale	1/1250 @ A3		
Date	October 2021		
Drawn			
Checked			
Job. Ref.	Dwg. No.	Rev.	
2021-071	007P		