

MATERIALS LEGEND:

- Proposed Soft Landscaping.
Refer to Landscaping Scheme
- New Footpath:
Marshall paving
Colour: (to match existing)
- Tactile paving
Marshall's Paving 400x400x50mm
Colour: Buff
- New Roadway / Parking / Tarmac
- Refer to Engineers drawings for details
- Extent of Building Works
- Gravel Strip
- New Kerb
- New Dropped Kerb
(dk)
- New Car Parking with White
thermoplastic paint. Yellow
Thermoplastic paint for UA
Spaces
- Existing Trees
Refer to Indigo Landscaping Scheme
- Trees to be removed
Refer to Indigo Landscaping Scheme
- Proposed New Trees
Refer to Indigo Landscaping Scheme
- Fire Hydrant - located approximately
50m from main hotel car park entrance and
Greenfield Gardens
- New semi dome stainless
steel bollards (1200mm overall height)

LEVELS TAKEN FROM CLUGSTON SURVEY
CONTRACTOR TO CARRY OUT A SITE MEASURE TO
CONFIRM EXISTING BUILD-UP
(EXISTING FFL TO BE MAINTAINED)

New 2 no. cycle
stands and shelter

F	22/06/26	Ecological enhancements updated.	IB
E	10/04/26	Bin store added.	IB
D	17/03/26	Site plan updated to align with landscaping/civil IB plan	IB

Rev	Date	Description	By	Chk
-----	------	-------------	----	-----

Addlepool Business Centre
Clyst St George
Exeter. EX3 0NR

Tel. 01392 368426
www.axiomarchitects.co.uk


Client
WHITBREAD GROUP PLC

Project
MERTHYR TYDFIL PREMIER INN
DUFFRYN ROAD, PENTREBACH
CF48 4BB

Drawing
PROPOSED SITE PLAN

Scale	Date	Drawn	Checked
1:200@A1	22/01/26	IB	RW
Drawing No.	Revision		

6484-WD 010 F
Status
CONSTRUCTION DRAWING

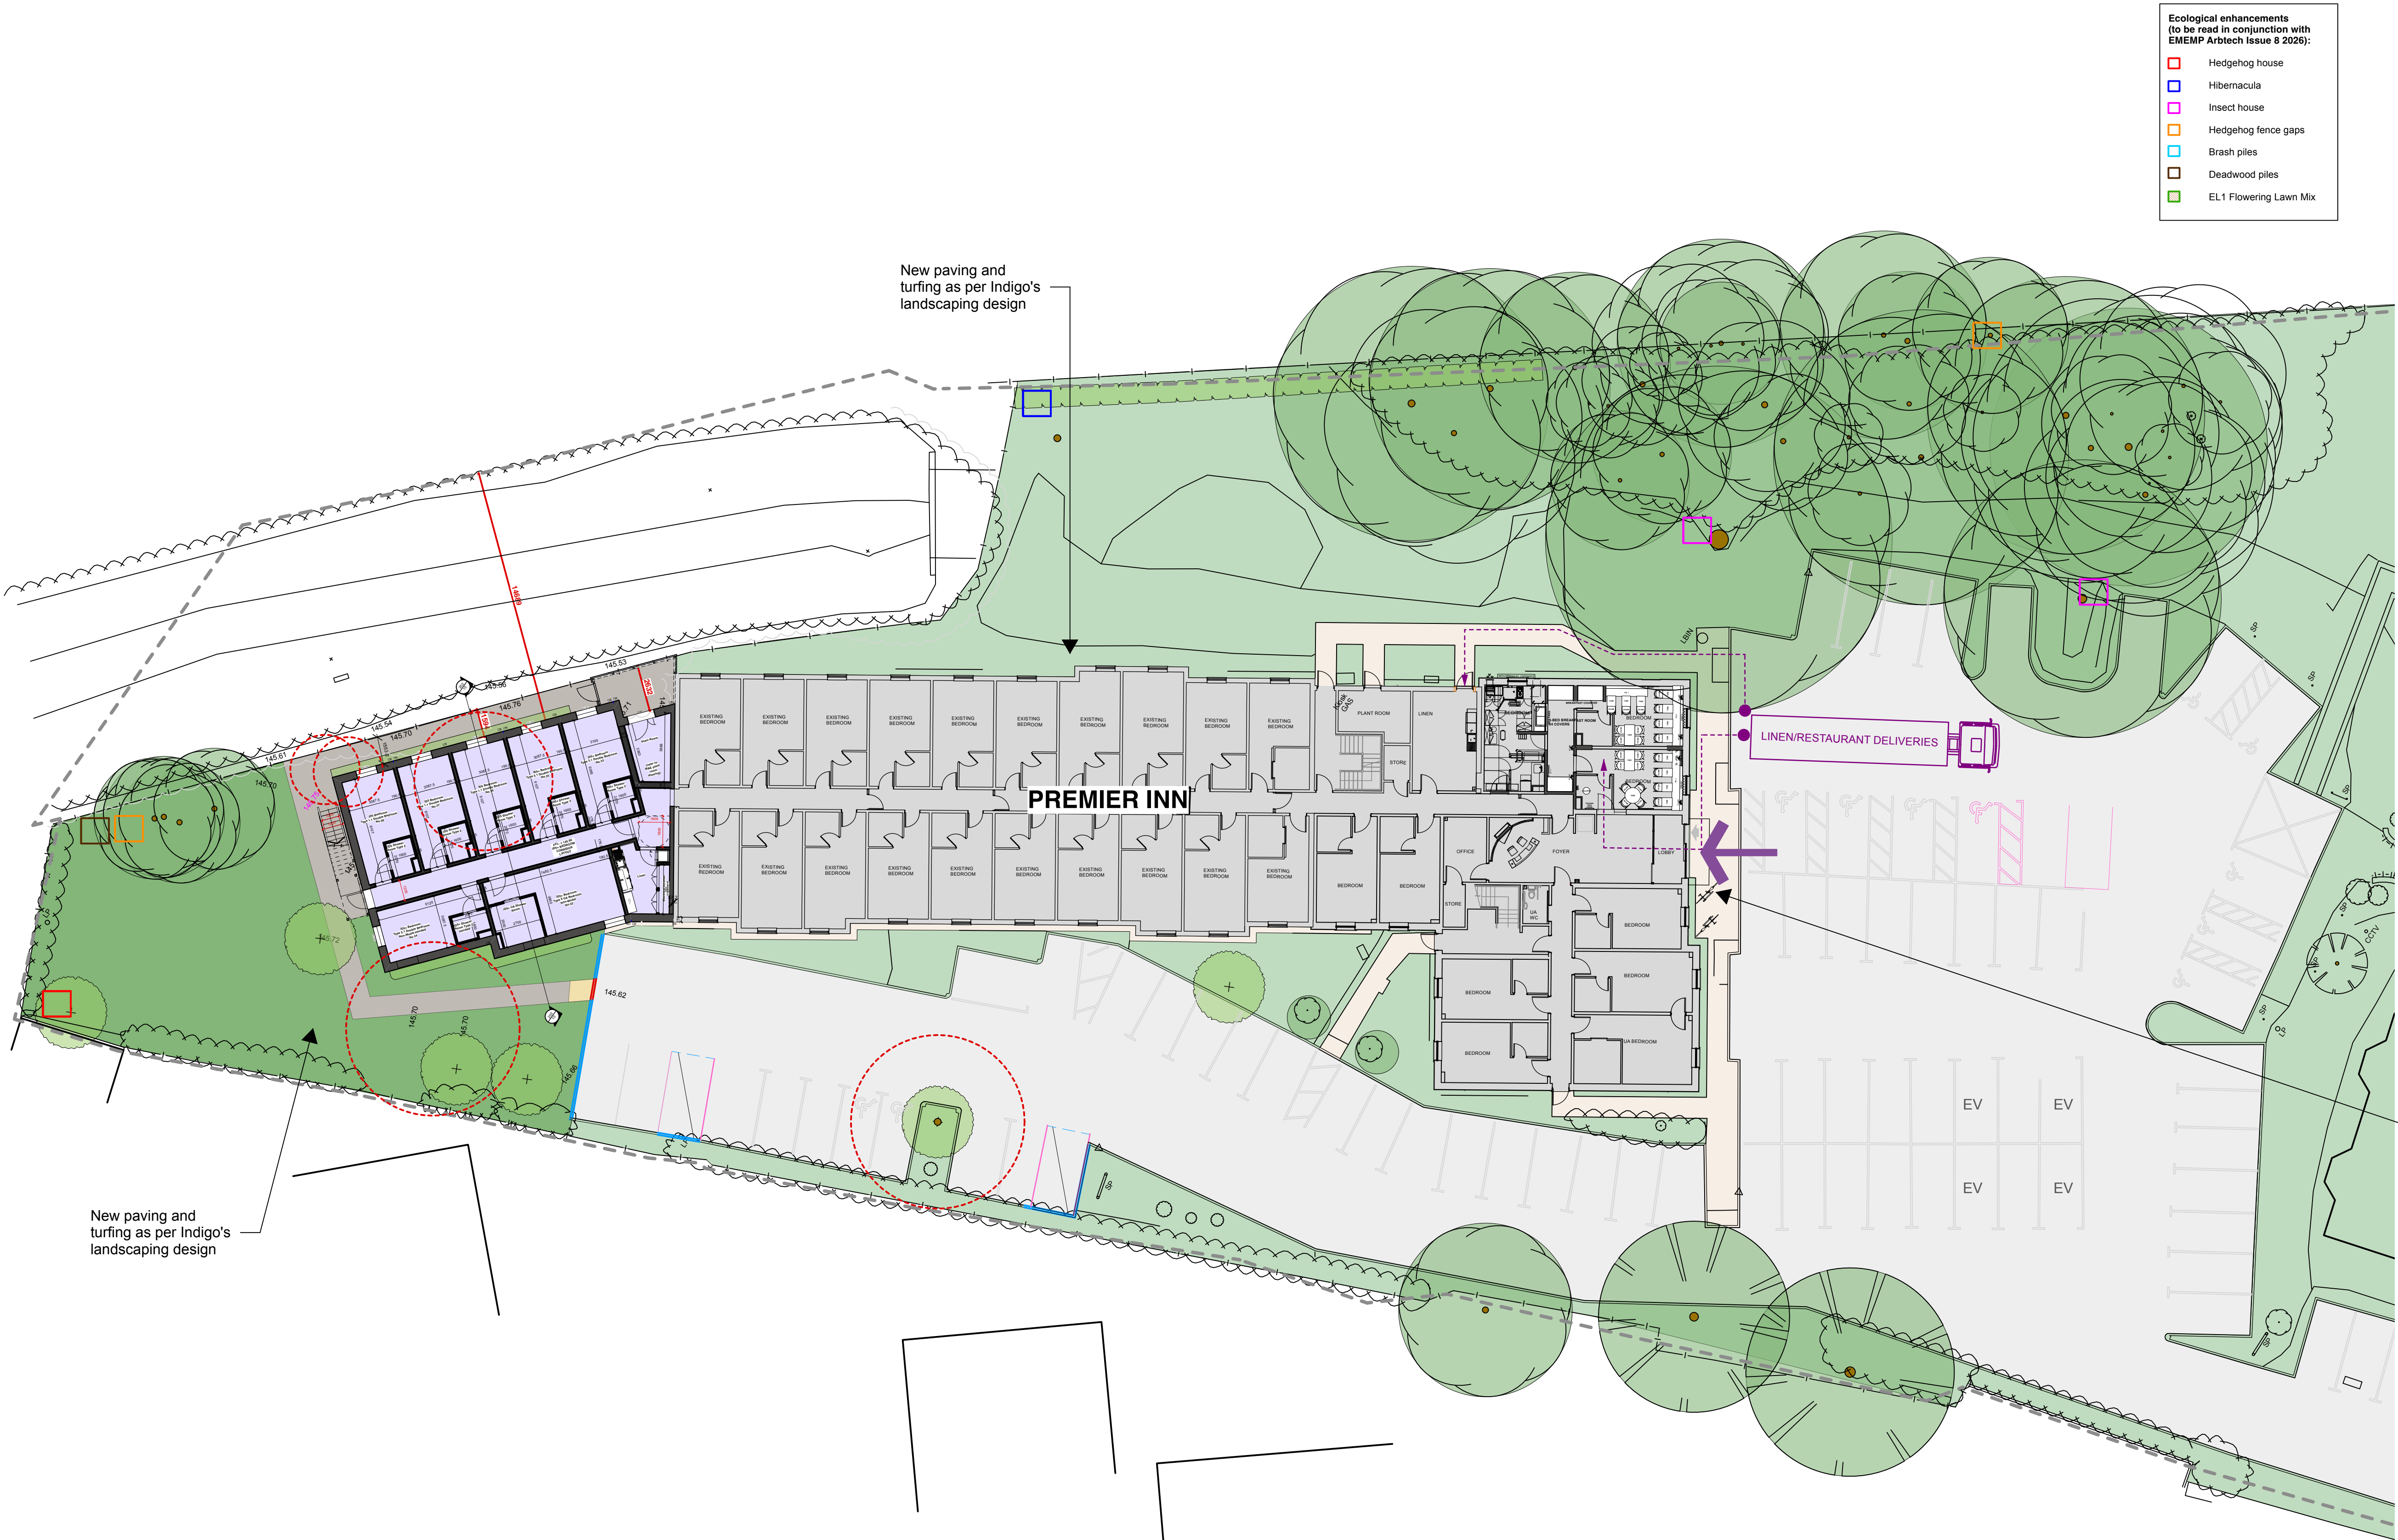

New paving and
turfing as per Indigo's
landscaping design

New paving and
turfing as per Indigo's
landscaping design