
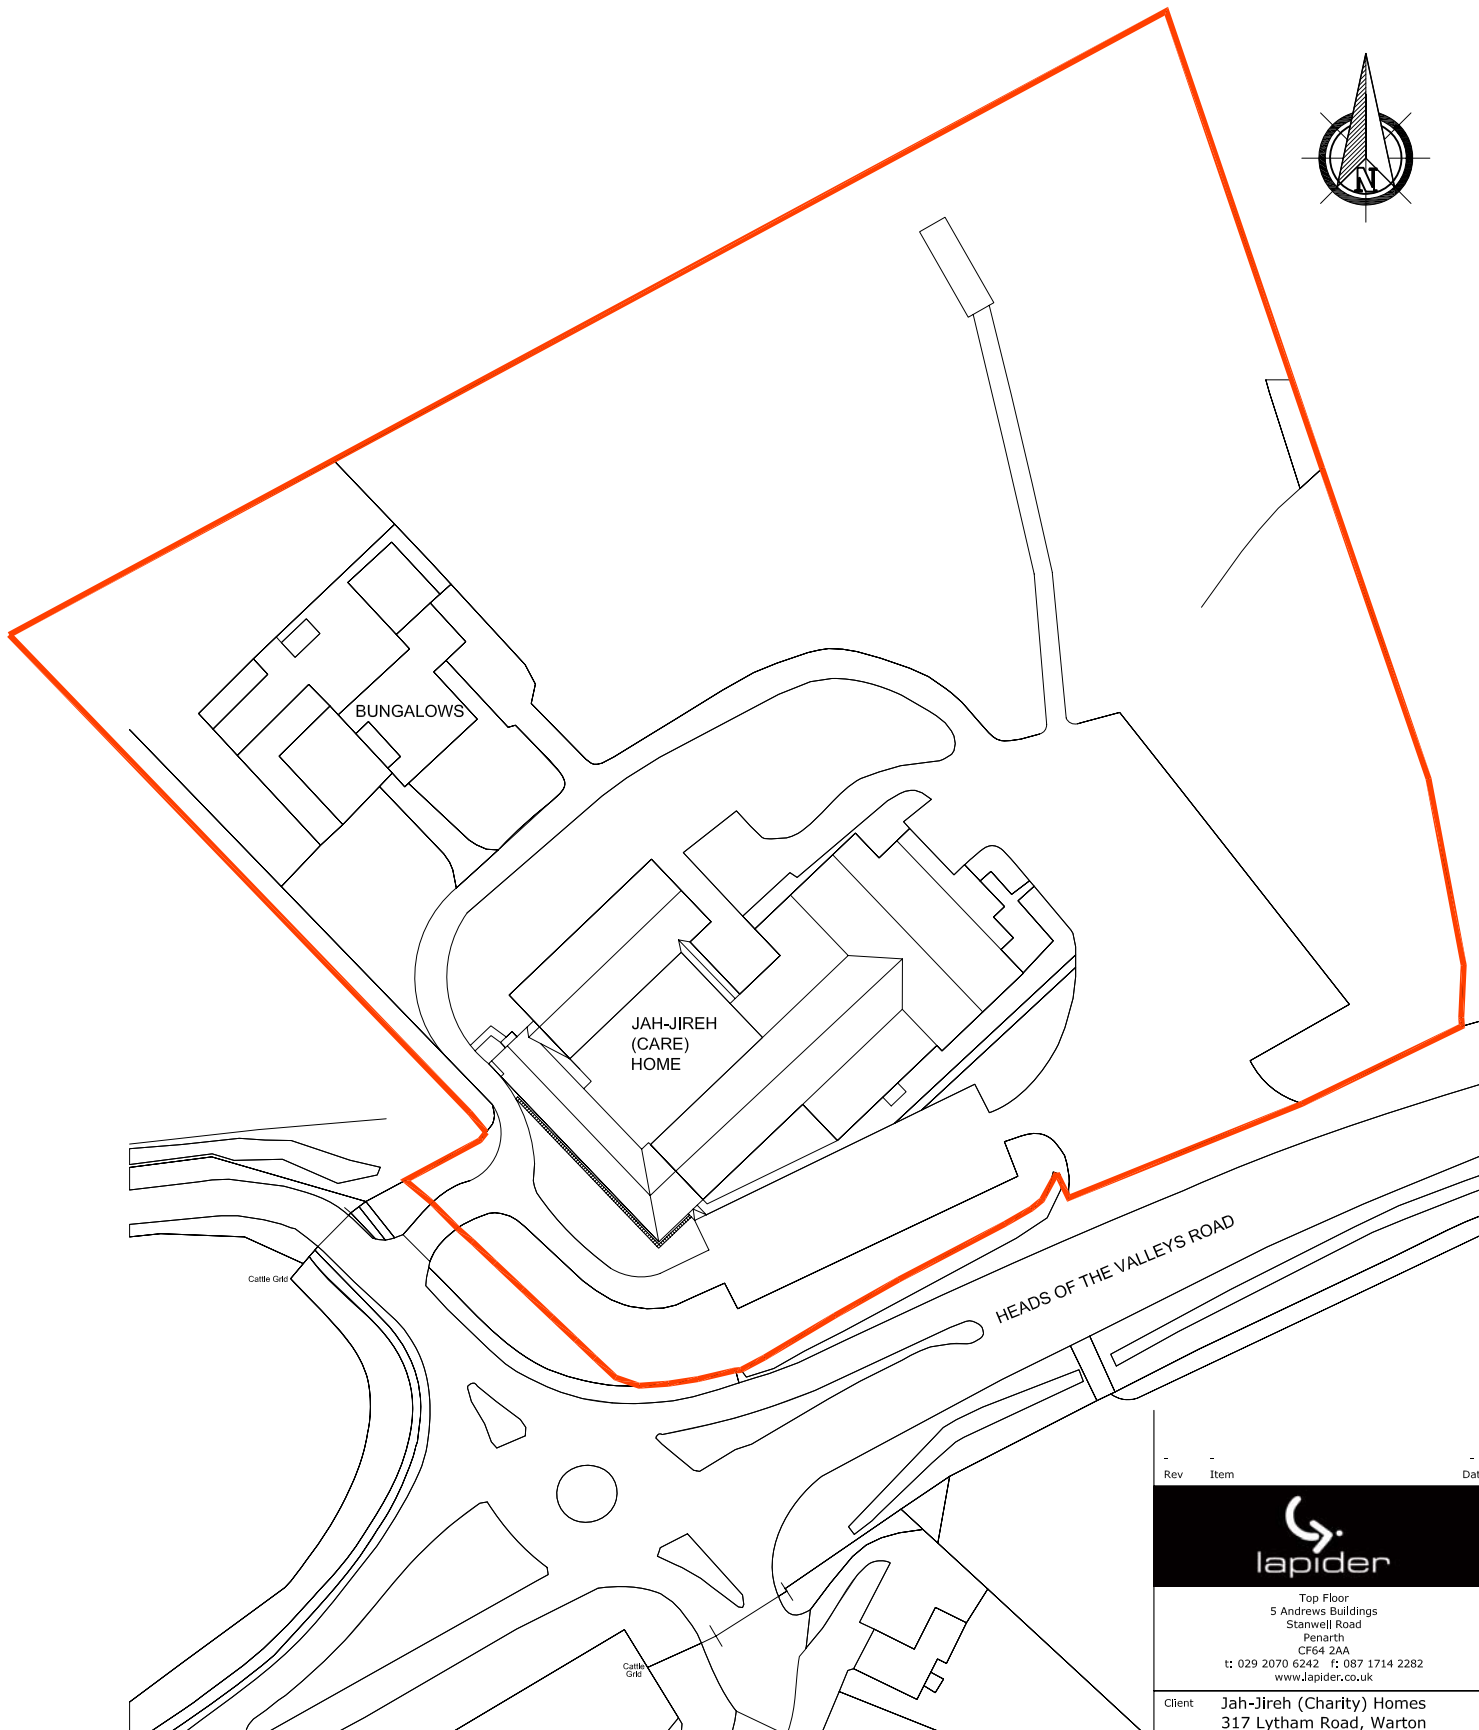


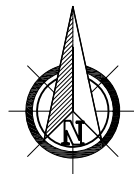

EXISTING SITE PLAN SCALE 1:1250

Rev	Item	Date
 Top Floor 5 Andrews Buildings Stanwell Road Penarth CF64 2AA t: 029 2070 6242 f: 087 1714 2282 www.lapider.co.uk		
Client	Jah-Jireh (Charity) Homes 317 Lytham Road, Warton Preston, Lancs Tel: 01772 633380	
Project	Jah-Jireh (Charity) Homes Heads of the Valley Road Merthyr Tydfil CF44 0LX	
Drawing Title	SITE PLAN	
Job Number	231/PM/08	
Drawing Number	231/100	Rev -
Purpose of Issue	☒ Information ☐ Tender ☐ ☐ Comment ☐ Construction	
Scale	1:1250@A4	Date April 2009
Drawn By	Checked By	