



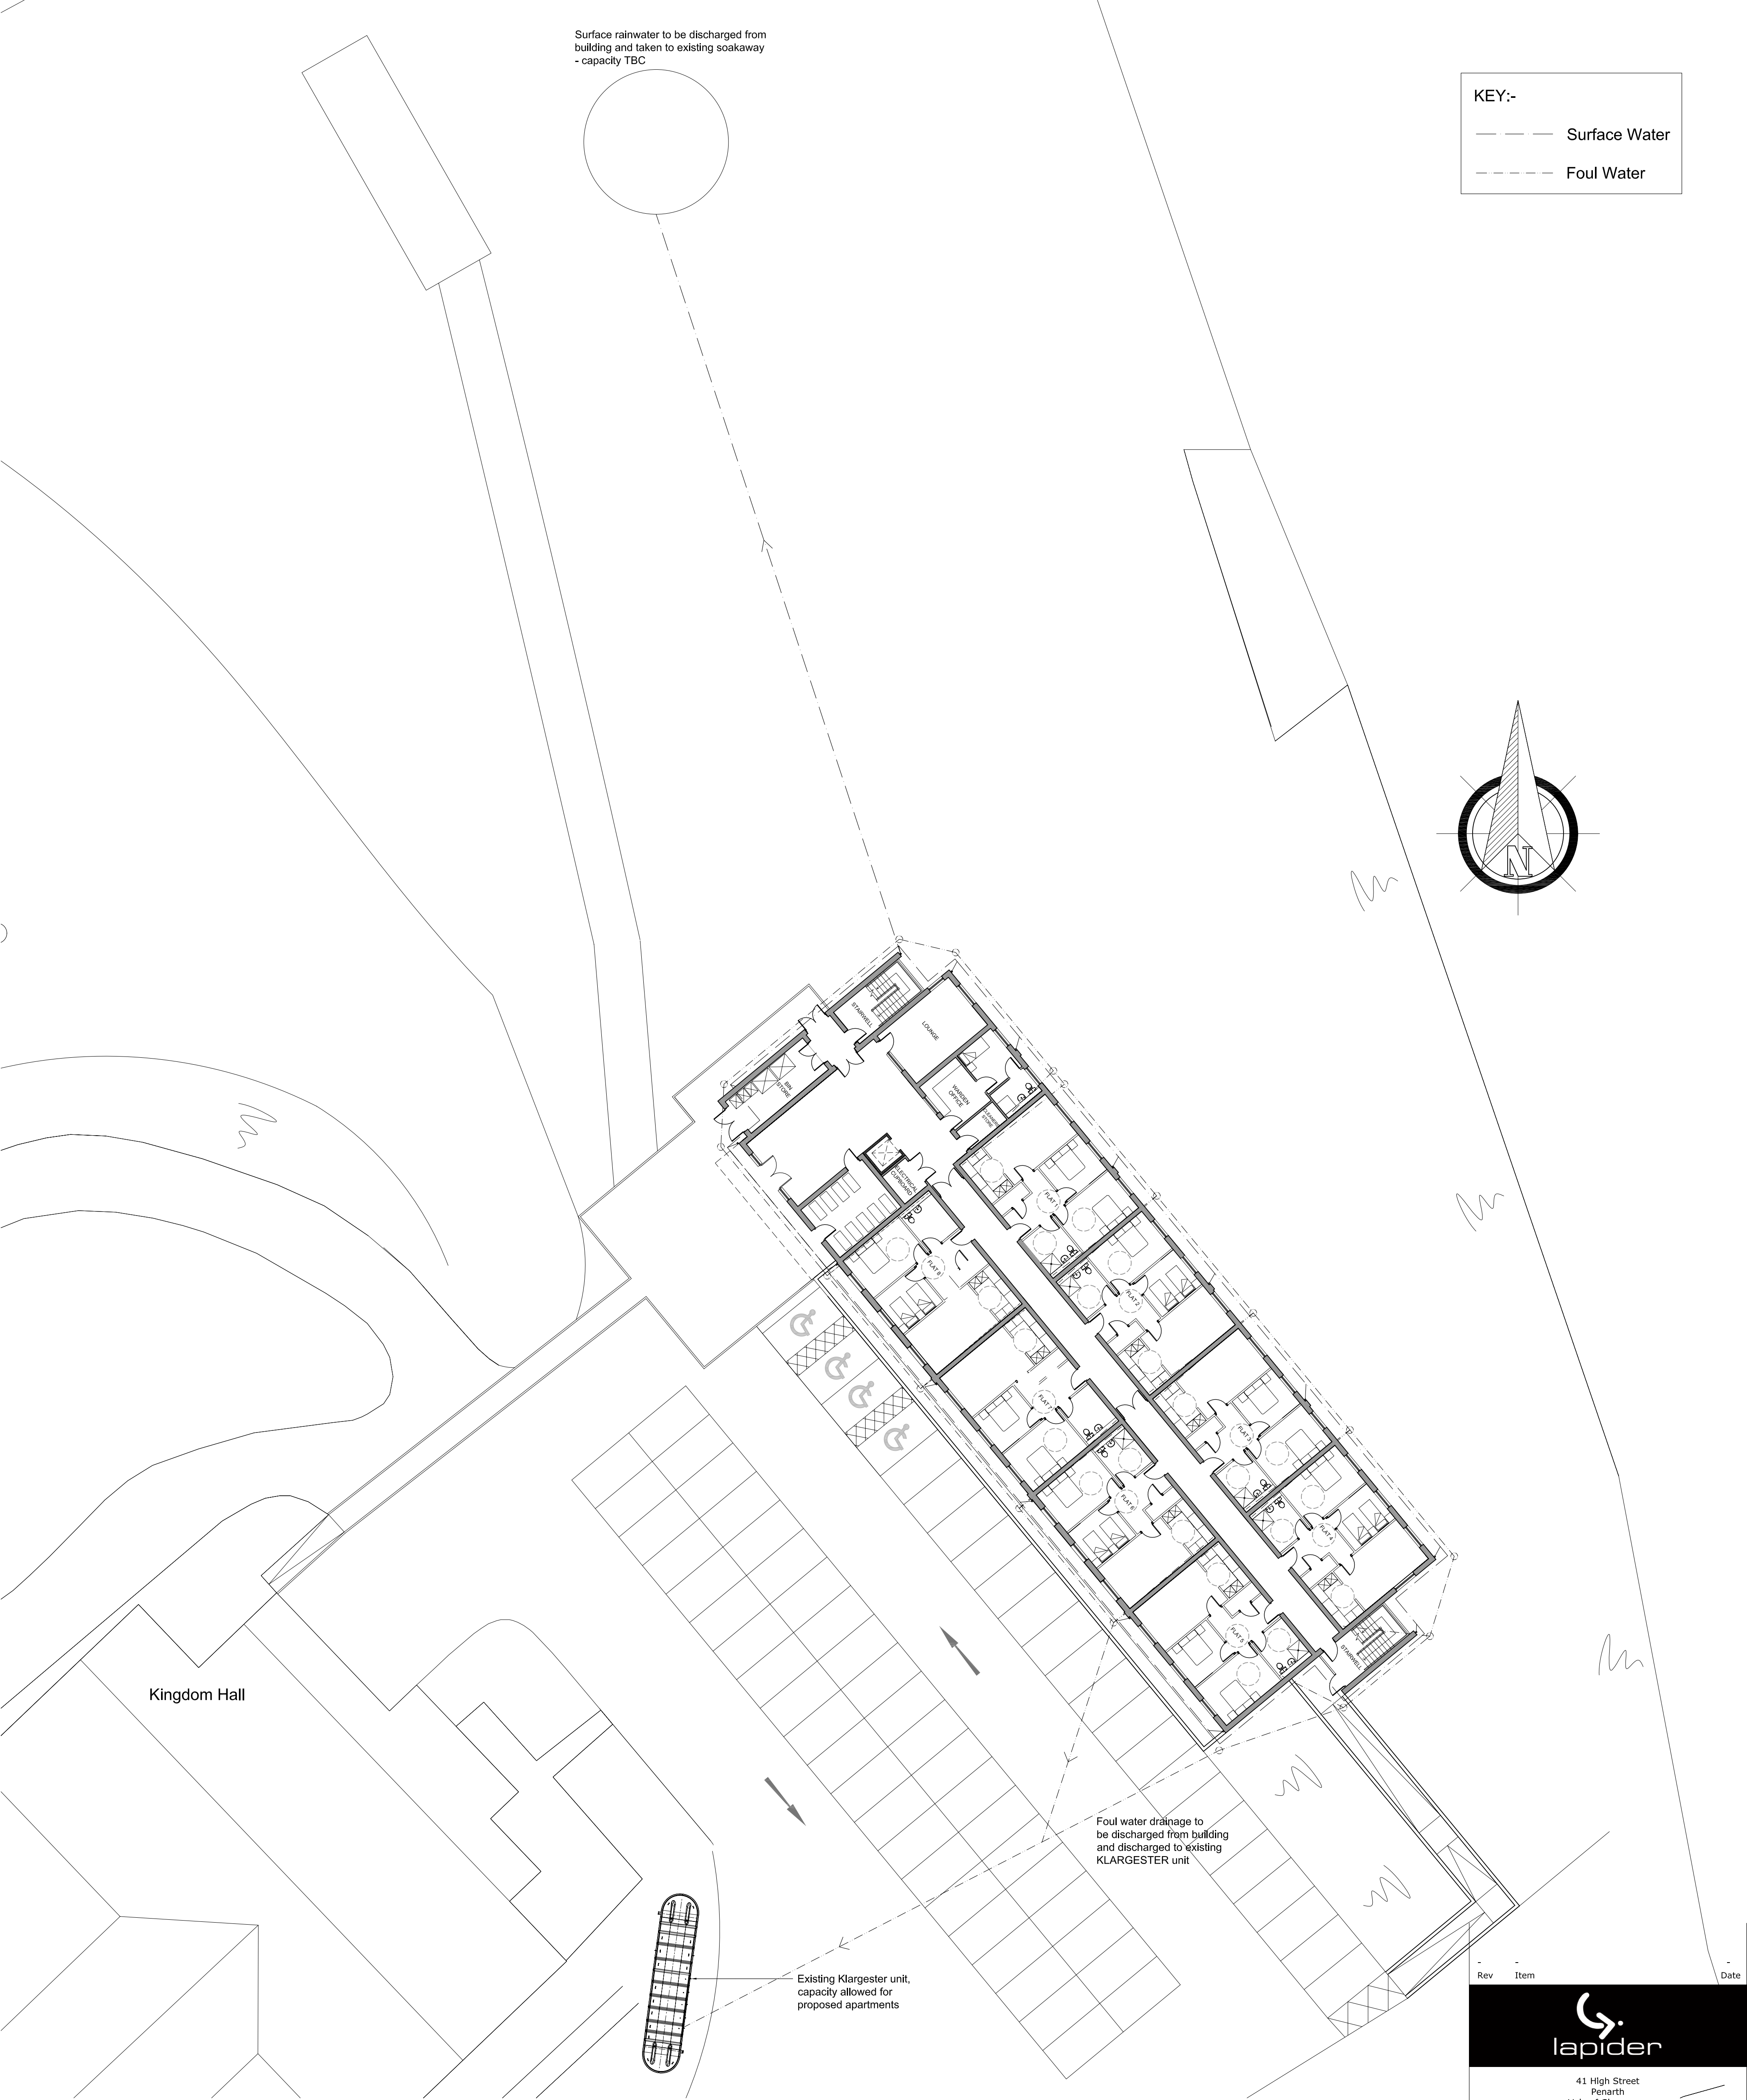

KEY:-

— — — Surface Water

- - - - - Foul Water

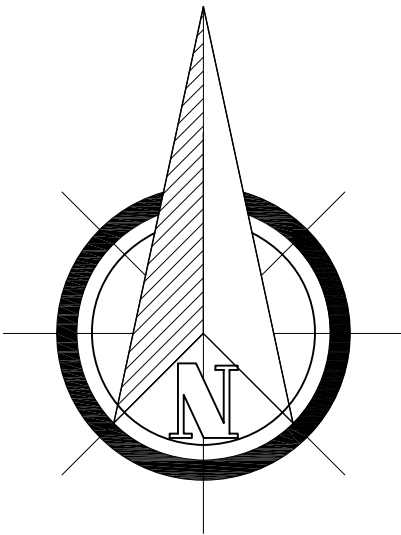

Rev	Item	Date
 41 High Street Penarth Vale of Glamorgan CF64 1EY t: 029 2070 6242 f: 029 2070 6353 www.lapider.co.uk		
Client	Jah-Jireh (Charity) Homes 317 Lytham Road, Warton Preston, Lancs Tel: 01772 633380	
Project	Jah-Jireh (Charity) Homes Heads of the Valley Road Merthyr Tydfil CF44 0LX	
Drawing Title	Proposed Drainage Layout	
Job Number	231/PM/08	
Drawing Number	231/110	Rev
Purpose of Issue	Information ☒ Tender ☐ Comment ☐ Construction ☐	
Scale	1:200@A1	Date August 2009
Drawn By	SJ	Checked By MN