



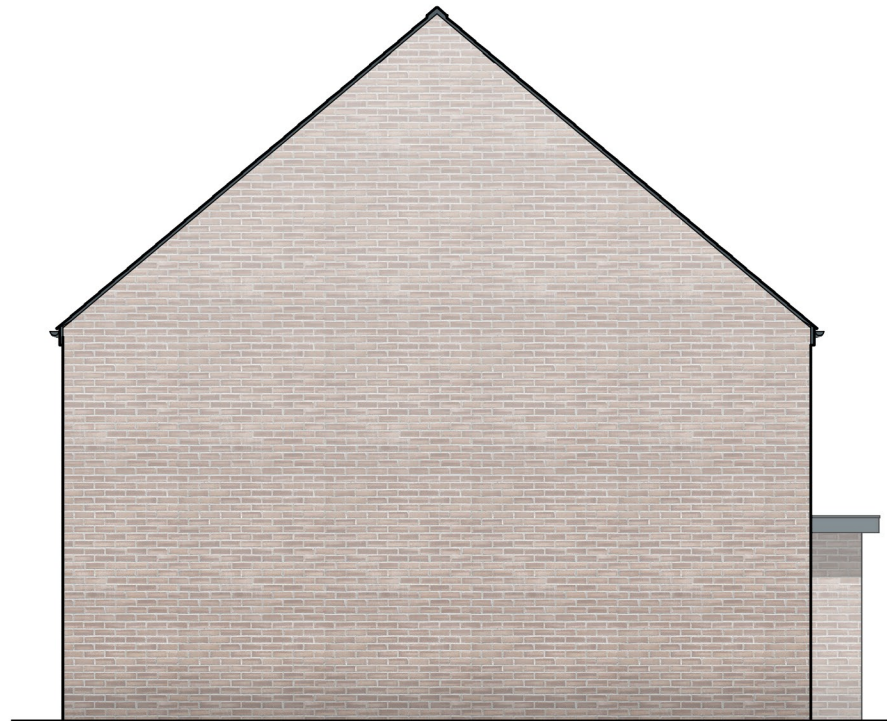


Typical R/H Side Elevation



Typical L/H Side Elevation

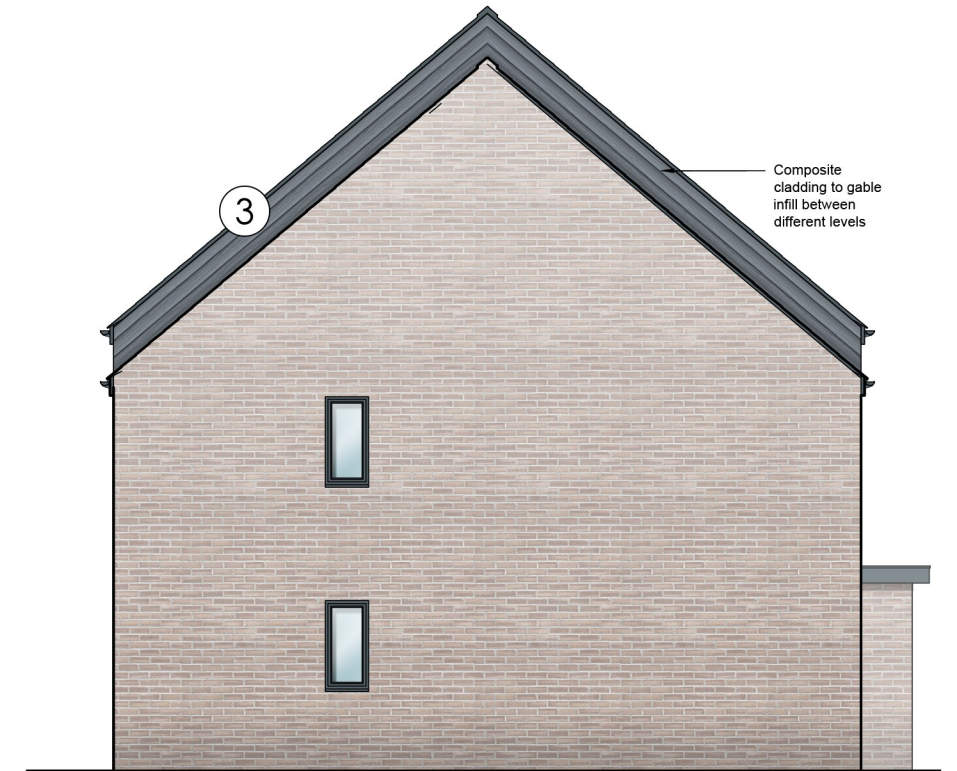


'Stepped' House Typical Side Elevation

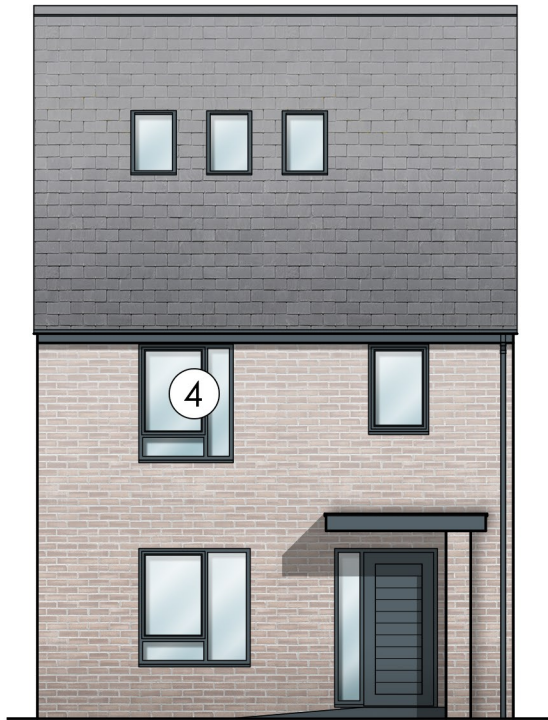

Front Elevation



Rear Elevation

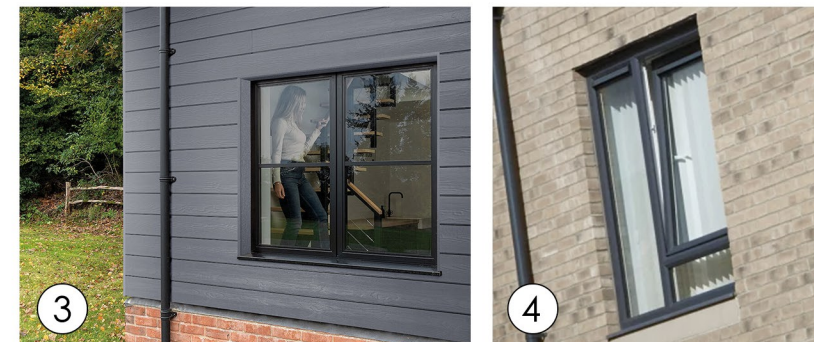

Finishes Examples

Proposed Finishes:

1. Wienerberger 'Forum Smoked Prata' facing brick external walls.
2. Cedral 'Rivendale Blue Black' fibre cement roof slates.
3. Cedral 'Click' anthracite grey cladding to stepped house gable party walls.
4. Anthracite grey UPVC door and window frames.
5. FloPlast or similar anthracite grey UPVC 110mm/min half round gutters and 68mm/min diameter rainwater goods.

Swansea Road, Merthyr Tydfil	Job No. 18_004	Rev.
	Dwg No. AL(10)27	
Title Proposed Finishes on Typical House		
Date August 2024	Drawn	Scale 1:100 @ A3



C2 Architects · Town planners
Environmental & Urban design

Unit 1A, Compass Business Park,
Pacific Road, Cardiff. CF24 6HL

www.c2architects.co.uk
tel: 029 20452100