




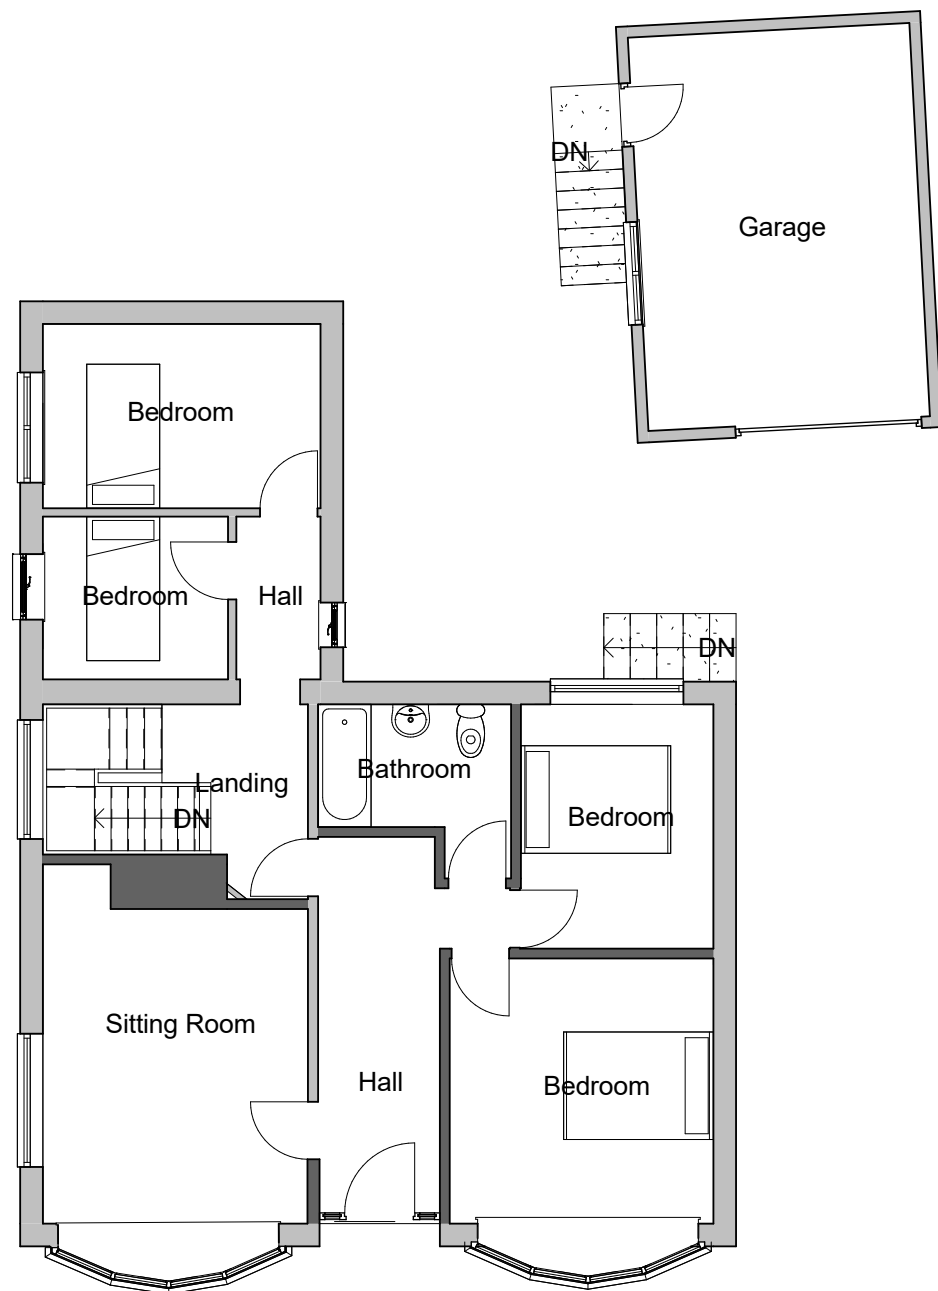

Existing First Floor

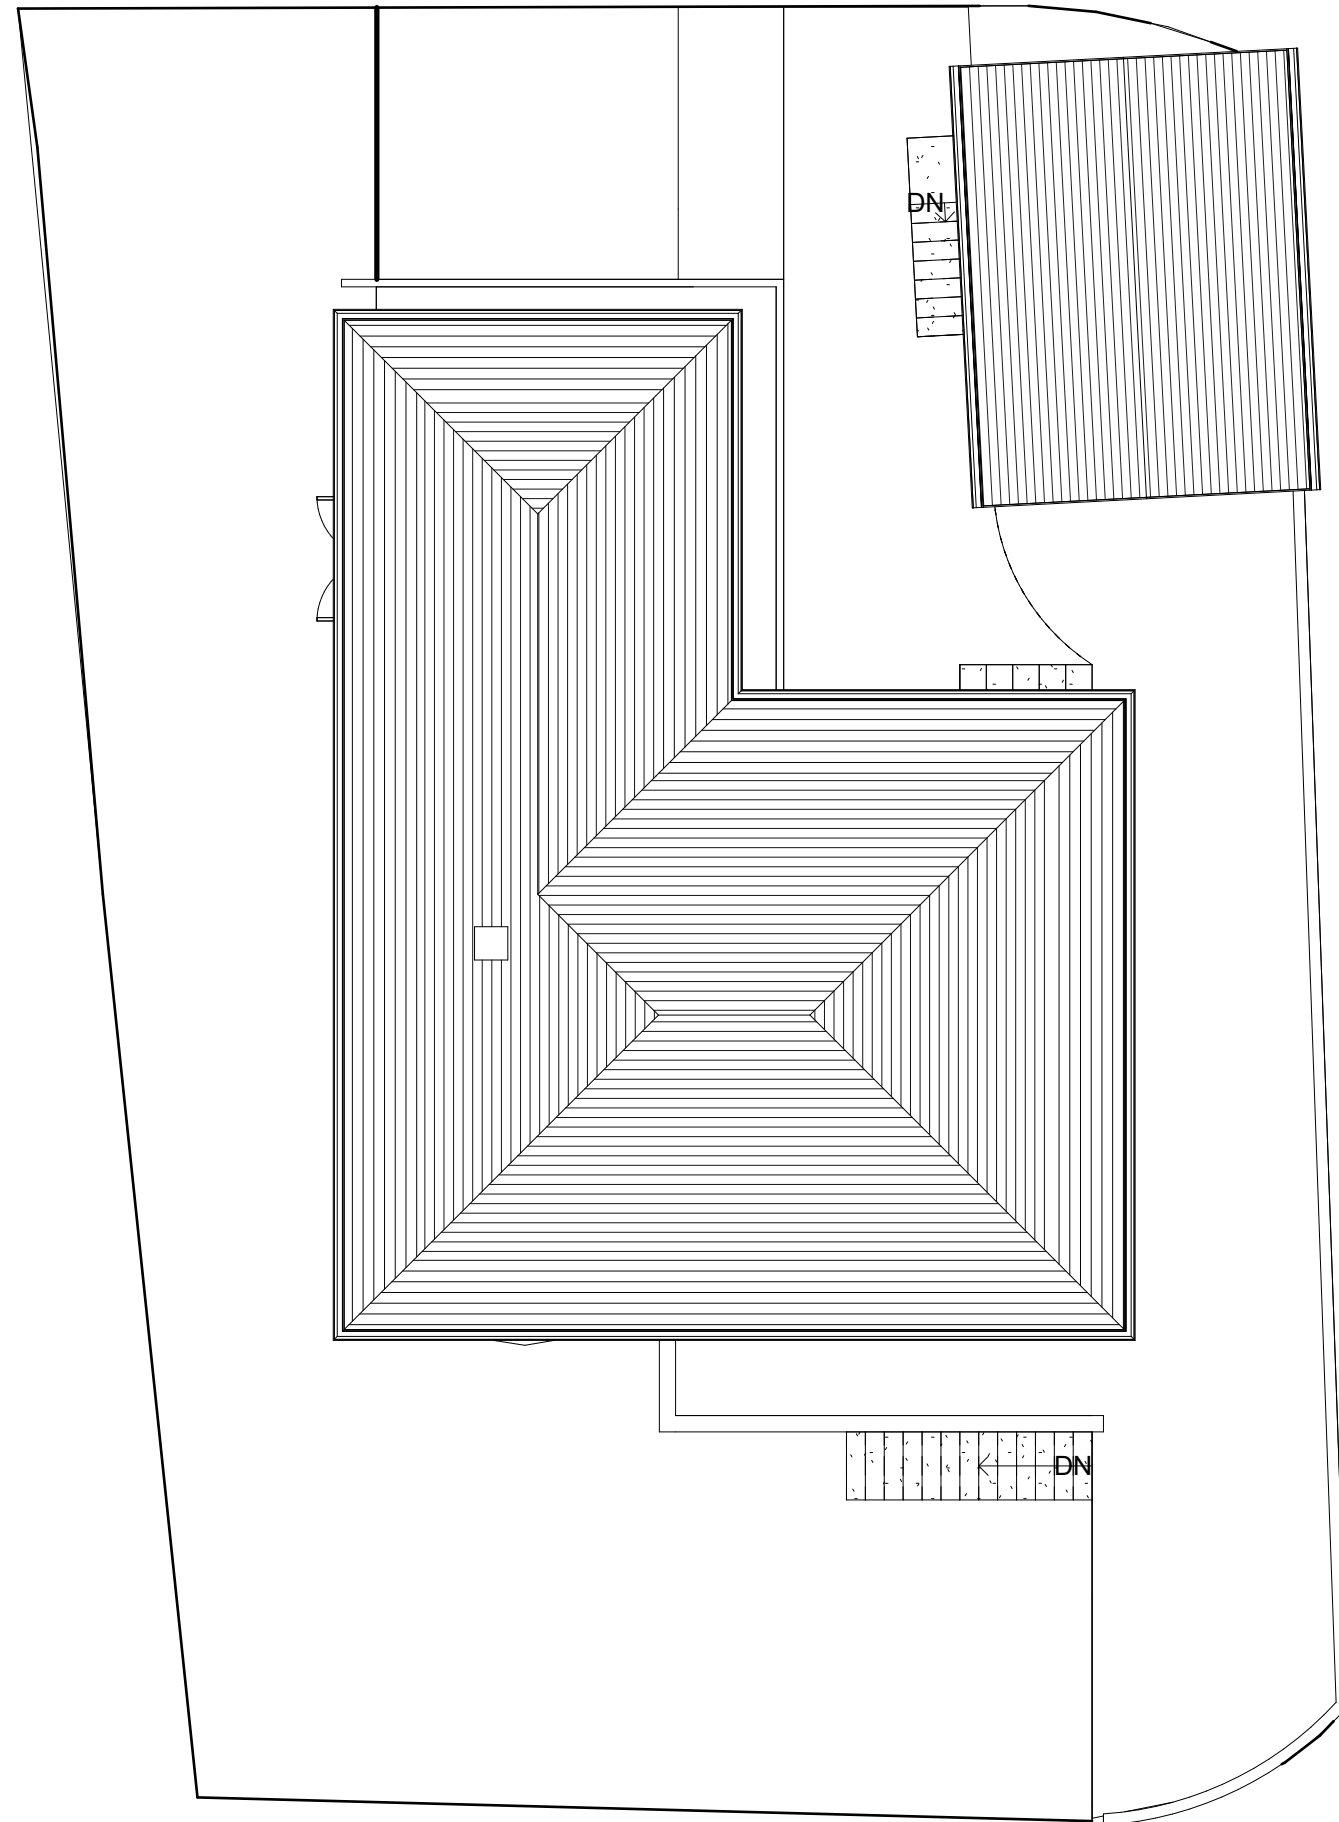

Existing Site

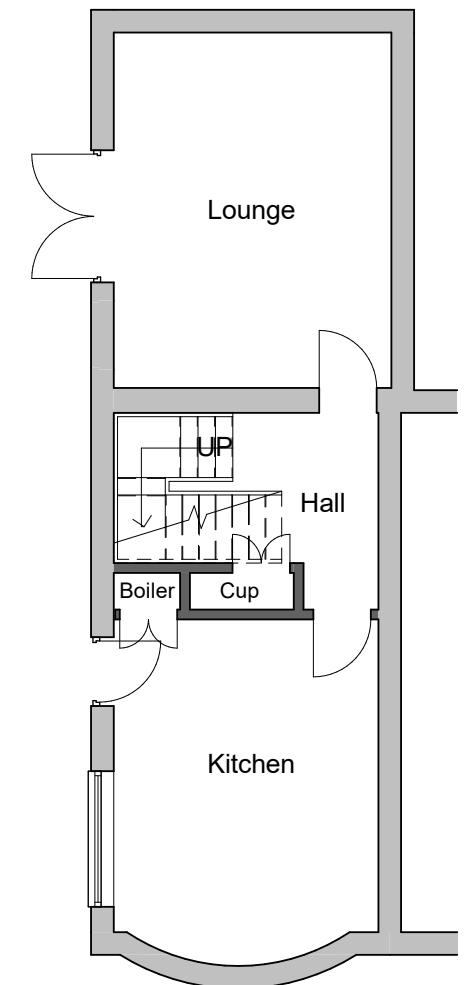

Existing Ground Floor

INDIGO DESIGN (Part of 3dcadwales Ltd) 5 Ashlea Drive,
Merthyr Tydfil, CF47 0NY Tele 01685 385746 Mob -
07940913216 Email: enquiries@indigo-3d-design.co.uk

This Drawing is Copyright,
Dimensions to be checked
on site and not scaled from
this drawing



PURPOSE OF ISSUE

DRWAING NUMBER

Planning Approval

02021060-01

PROJECT

New Dormers and Conservatory

SHEET

Existing Plans

Address

Park lodge villa, Thomastown, Merthyr
Tydfil. CF47 0ES

Checked by

JH

Drawn by

PH


Scale (@ A3)

1 : 100

Rev No	Description	Date
A	Issue	28/01/2020



Existing Front Elevation

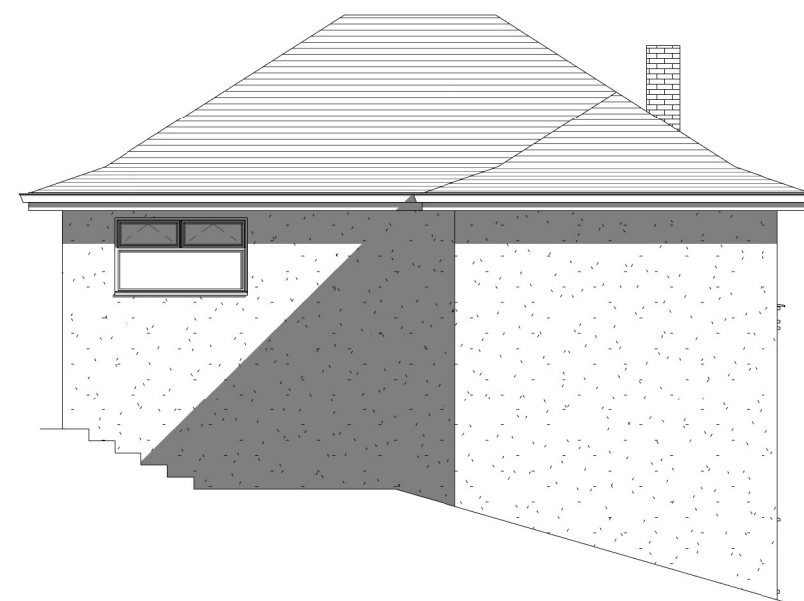


Existing Rear Elevation

Existing Element	Materials and finishes
Roof	Interlocking concrete tiles
Walls	Render
Doors	White PVCu
Windows	White PVCu
Garage Door	Galvanised
Fascias & Soffits	White PVCu
Gutters & downpipes	White PVCu
Boundary	Hedge and Brick / Block walls



Existing Side 1 Elevation

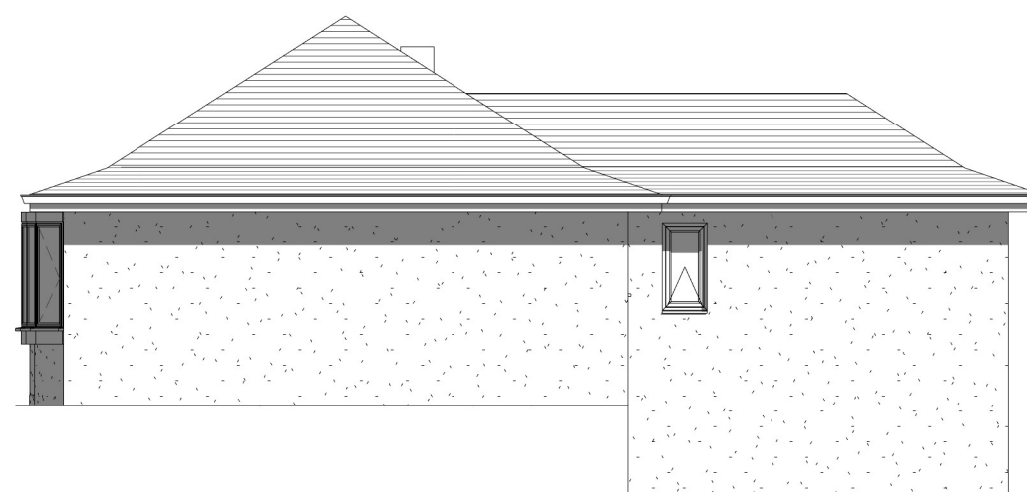

Existing Side 2 Elevation

INDIGO DESIGN (Part of 3dcadwales Ltd) 5 Ashlea Drive,
Merthyr Tydfil, CF47 0NY Tele 01685 385746 Mob -
07940913216 Email: enquiries@indigo-3d-design.co.uk

This Drawing is Copyright,
Dimensions to be checked
on site and not scaled from
this drawing



PURPOSE OF ISSUE	DRWAING NUMBER
Planning Approval	02021060-02


PROJECT	New Dormers and Conservatory
---------	------------------------------

SHEET	Existing Elevations
-------	---------------------


Address	Park lodge villa, Thomastown, Merthyr Tydfil. CF47 0ES
---------	--

Checked by	Drawn by	Scale (@ A3)
JH	PH	1 : 100

Rev No	Description	Date
A	Issue	28/01/2020

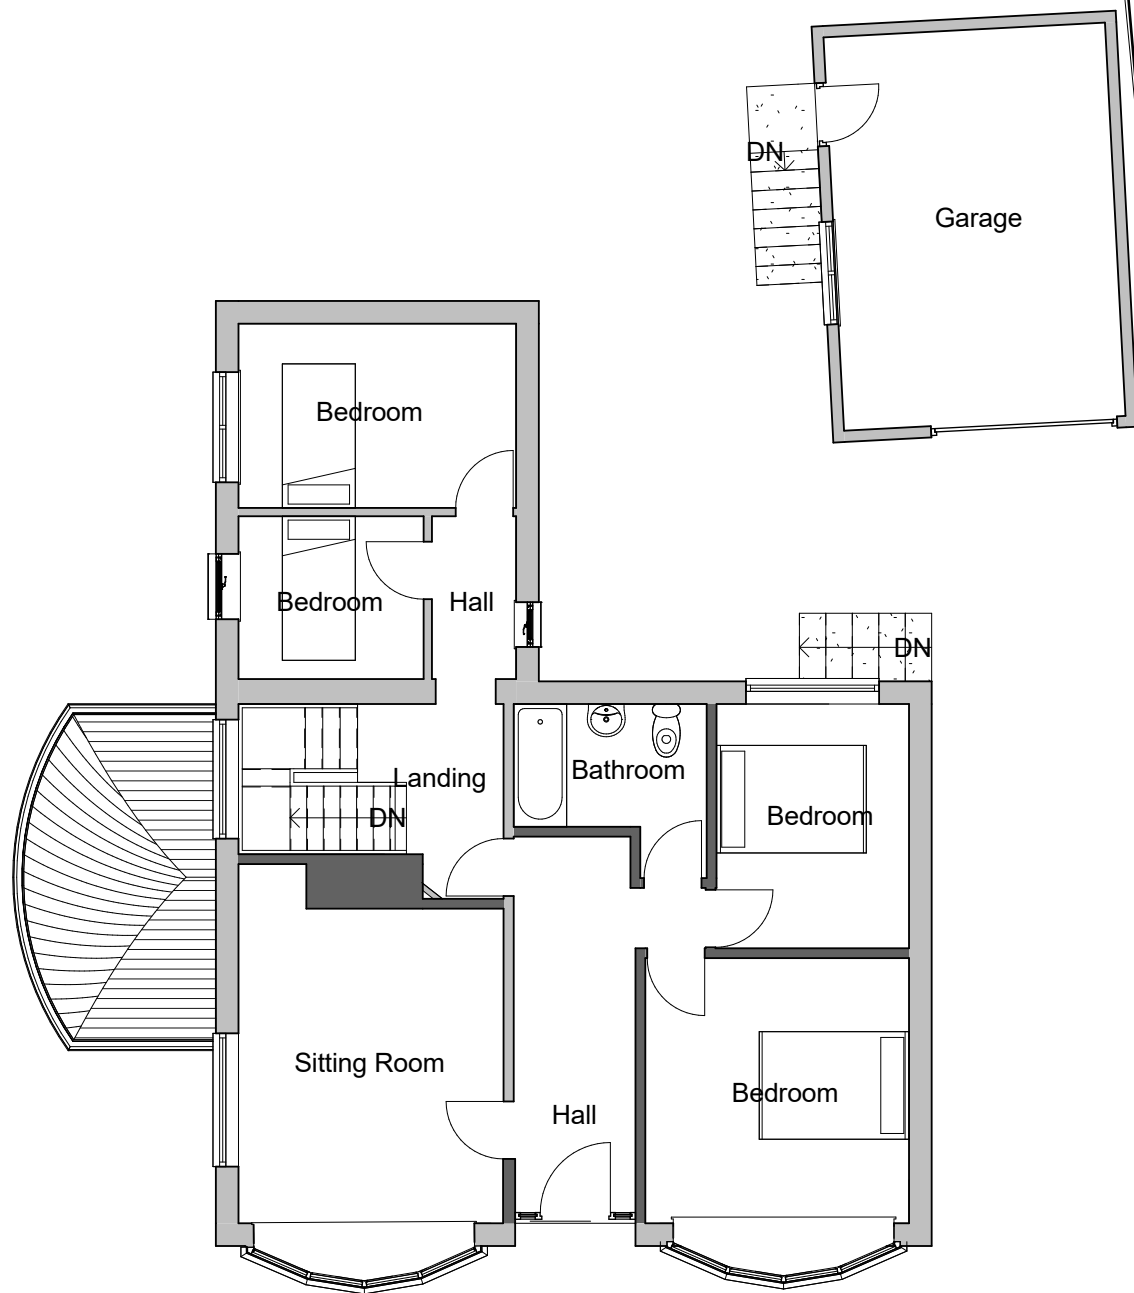

Proposed First Floor

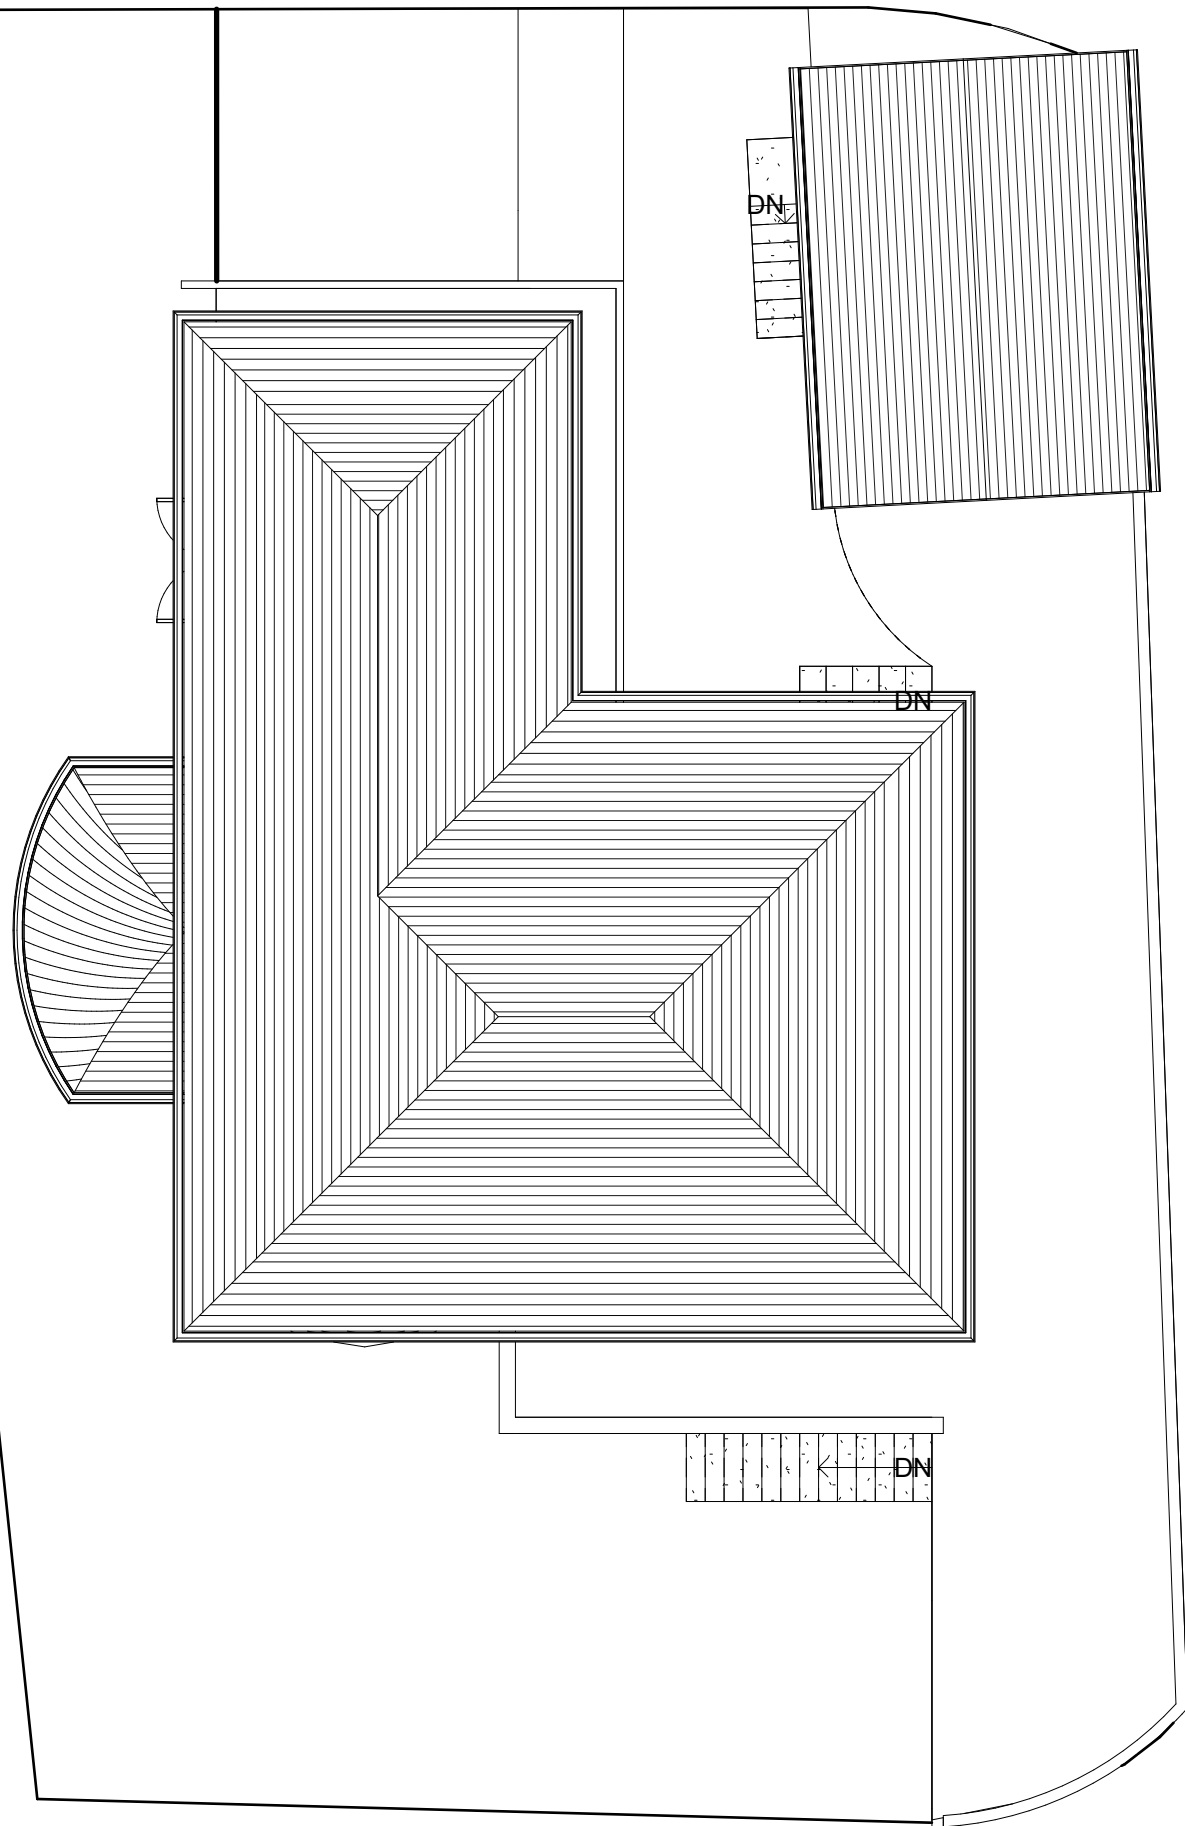

Proposed Site

INDIGO DESIGN (Part of 3dcadwales Ltd) 5 Ashlea Drive,
Merthyr Tydfil, CF47 0NY Tele 01685 385746 Mob -
07940913216 Email: enquiries@indigo-3d-design.co.uk

This Drawing is Copyright,
Dimensions to be checked
on site and not scaled from
this drawing



PURPOSE OF ISSUE	DRWAING NUMBER
Planning Approval	02021060-03


PROJECT	New Dormers and Conservatory
---------	------------------------------

SHEET	Proposed Plans
-------	----------------

Address	Park lodge villa, Thomastown, Merthyr Tydfil. CF47 0ES
---------	--

Checked by	Drawn by	Scale (@ A3)
JH	PH	1 : 100

Rev No	Description	Date
A	Issue	28/01/2020

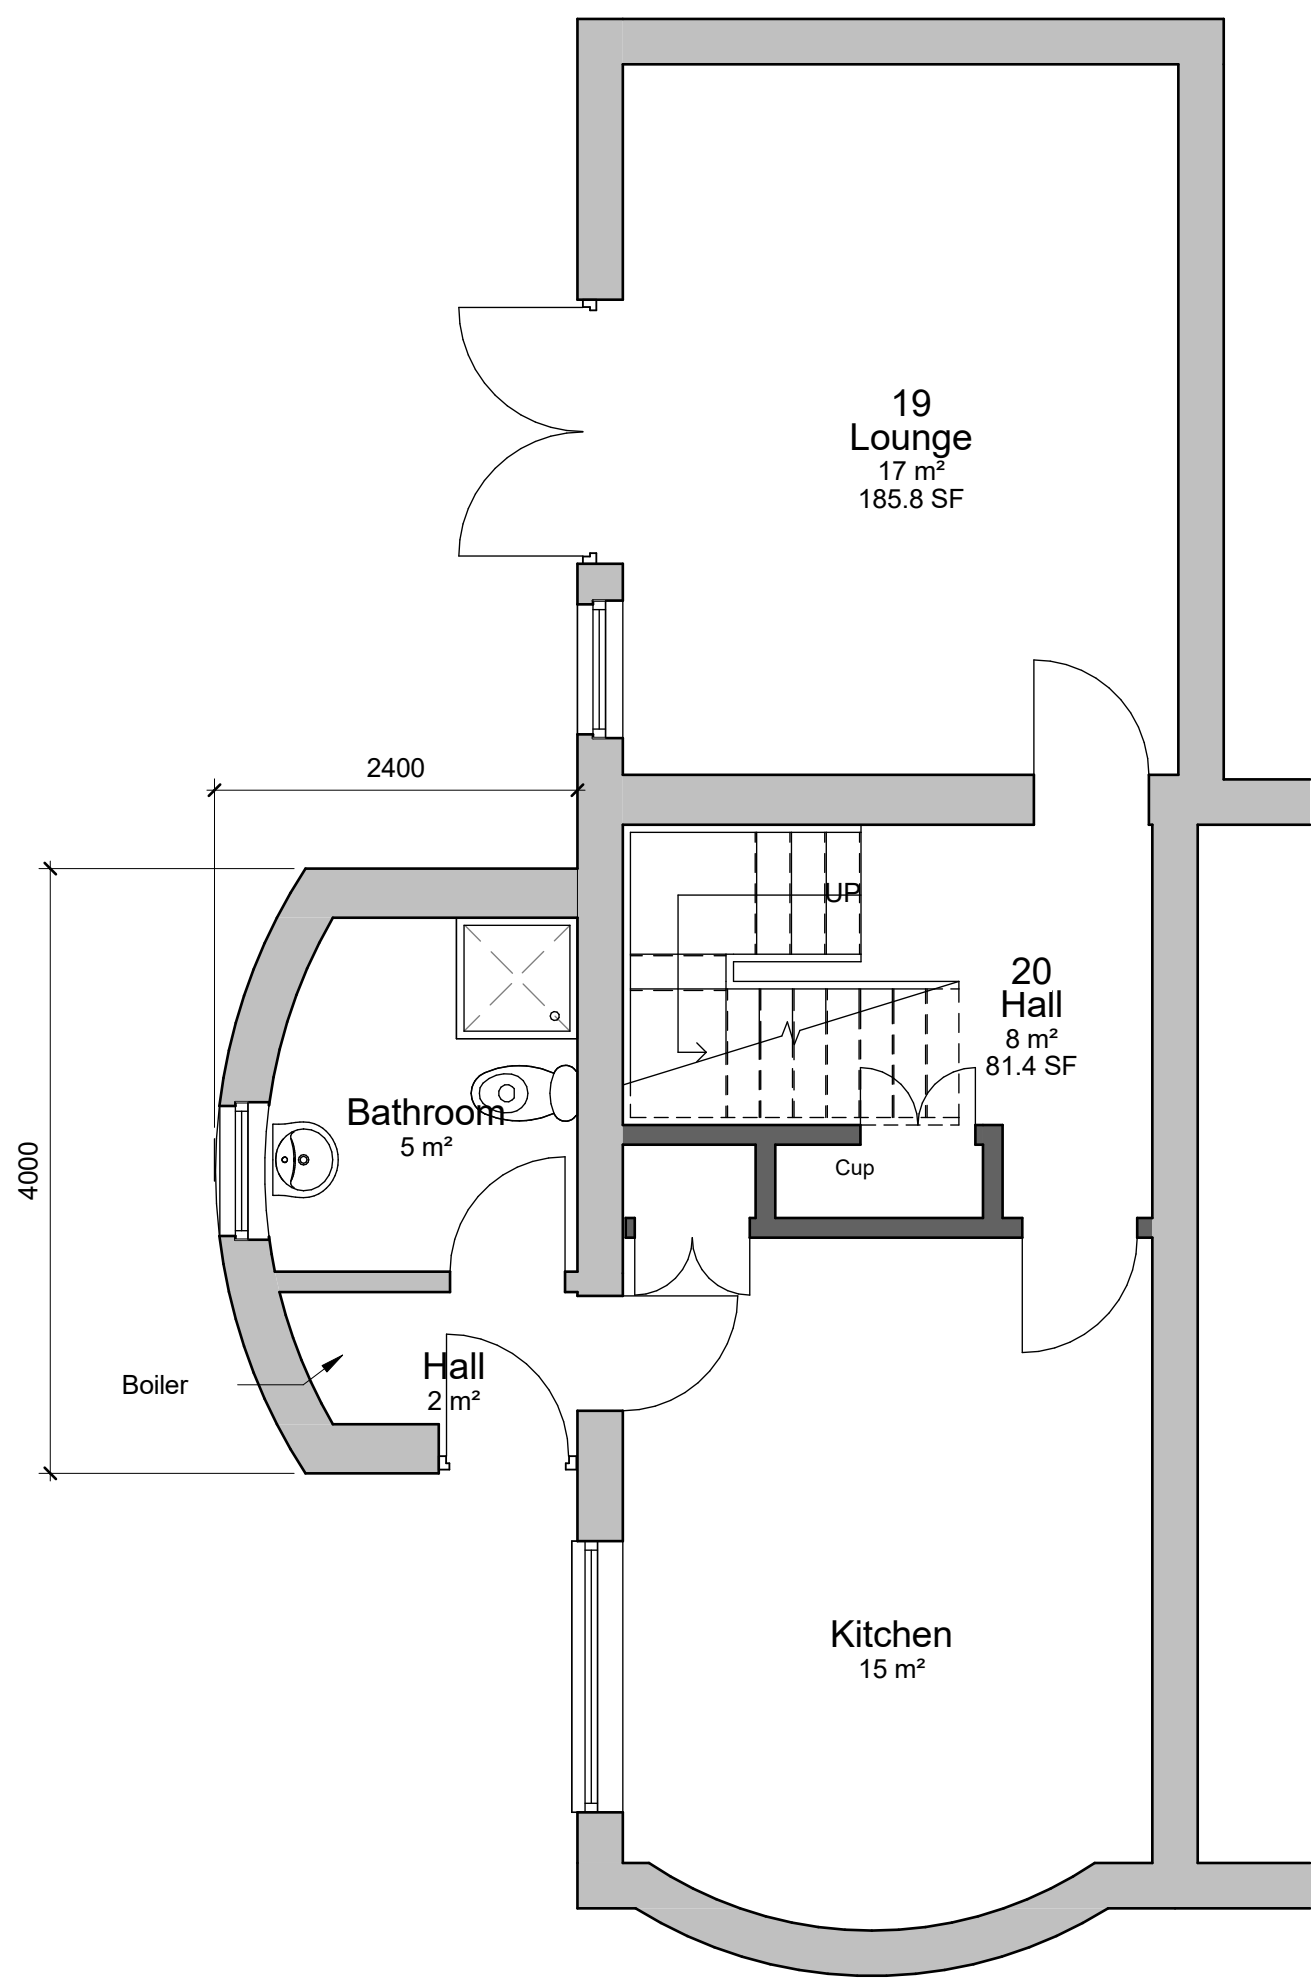


Proposed Ground Floor

INDIGO DESIGN (Part of 3dcadwales Ltd) 5 Ashlea Drive, Merthyr Tydfil, CF47 0NY Tele 01685 385746 Mob 07940913216 Email: enquiries@indigo-3d-design.co.uk		
This Drawing is Copyright, Dimensions to be checked on site and not scaled from this drawing		
PURPOSE OF ISSUE	DRWAING NUMBER	
Planning Approval	02021060-04	
PROJECT		
New Dormers and Conservatory		
SHEET		
Proposed Ground Floor		
Address	Park lodge villa, Thomastown, Merthyr Tydfil. CF47 0ES	
Checked by	Drawn by	Scale (@ A3)
JH	PH	1 : 50
Rev No	Description	Date
A	Issue	28/01/2020





Proposed Front Elevation


Proposed Element	Materials and finishes
Roof	Interlocking concrete tiles
Walls	Render House & Dormer walls render
Doors	White PVCu
Windows	White PVCu
Garage Door	Galvanised
Fascias & Soffits	White PVCu
Gutters & downpipes	White PVCu
Boundary	Hedge and Brick / Block walls

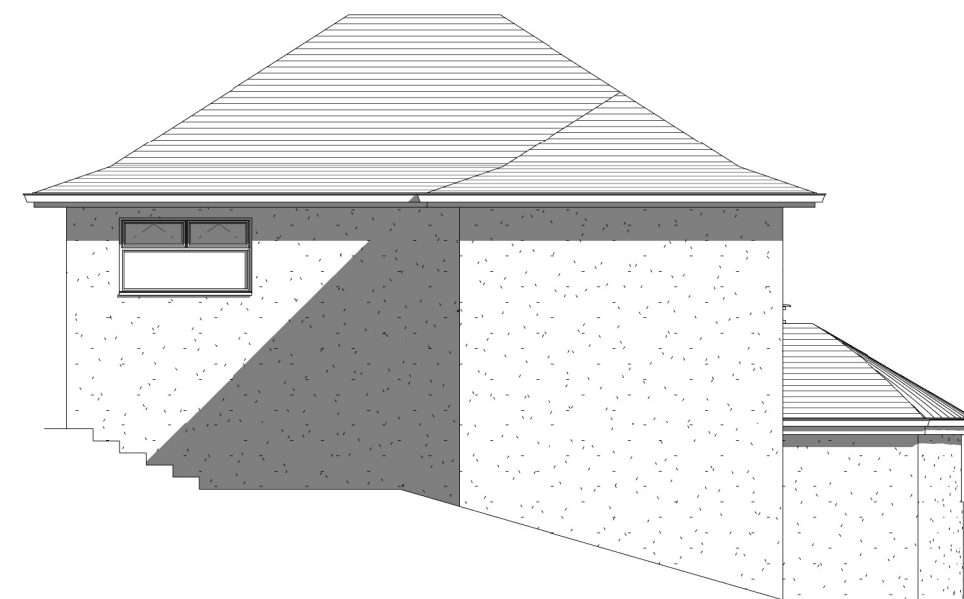

Proposed Rear Elevation

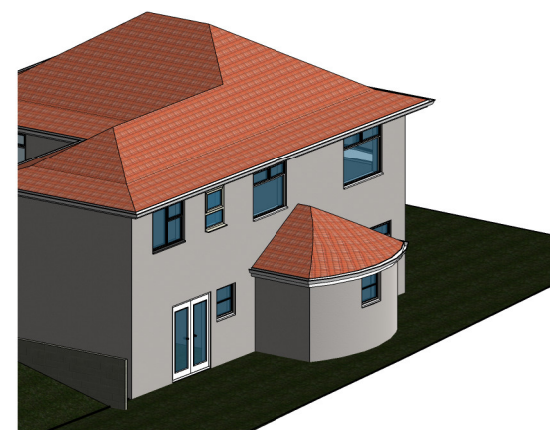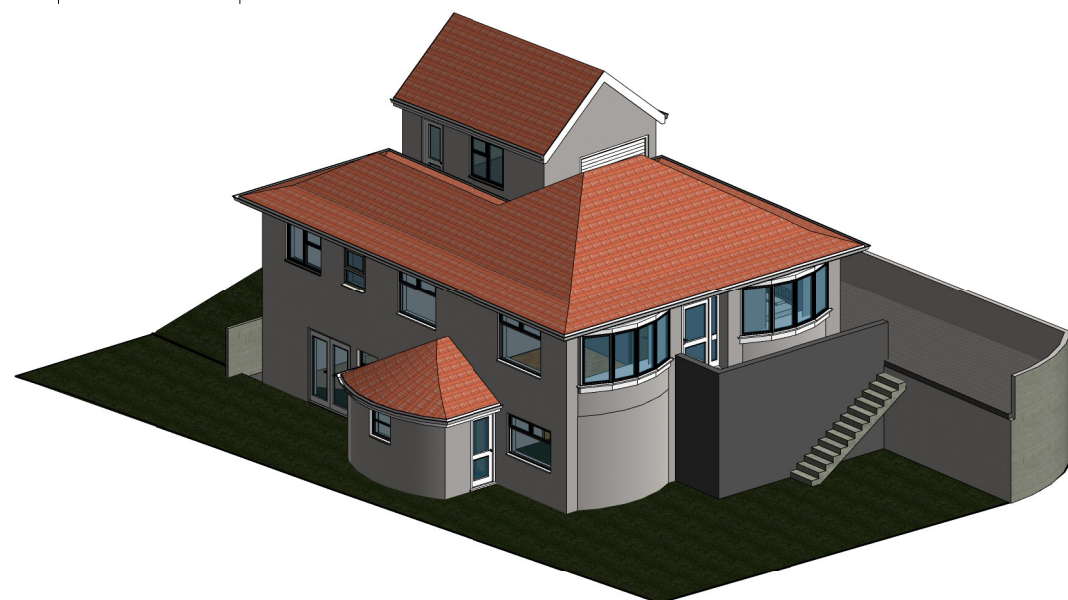

Proposed Side 1 Elevation

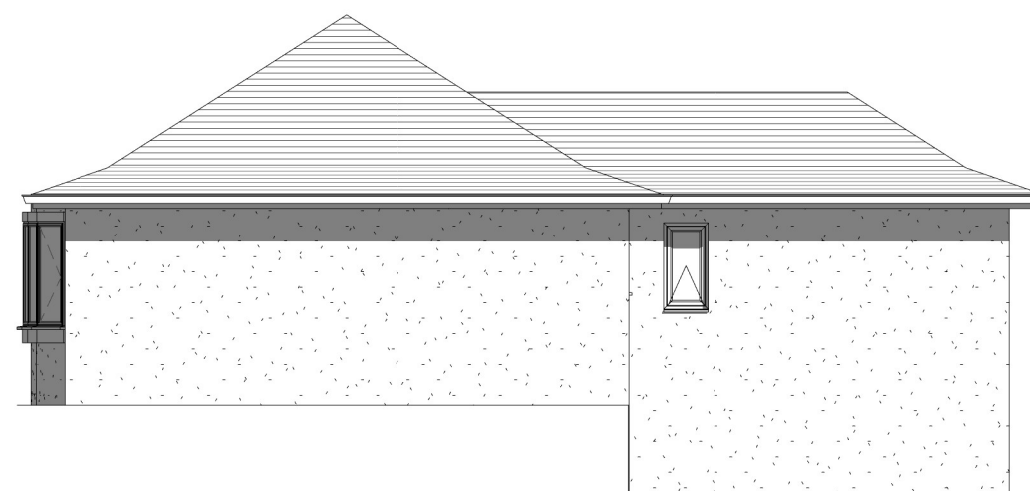

Proposed Side 2 Elevation

INDIGO DESIGN (Part of 3dcadwales Ltd) 5 Ashlea Drive, Merthyr Tydfil, CF47 0NY Tele 01685 385746 Mob - 07940913216 Email: enquiries@indigo-3d-design.co.uk

This Drawing is Copyright, Dimensions to be checked on site and not scaled from this drawing



PURPOSE OF ISSUE	DRWAING NUMBER
Planning Approval	02021060-05

PROJECT	New Dormers and Conservatory
---------	------------------------------

SHEET	Proposed Elavations
-------	---------------------

Address	Park lodge villa, Thomastown, Merthyr Tydfil. CF47 0ES
---------	--

Checked by	Drawn by	Scale (@ A3)
JH	PH	1 : 100

Rev No	Description	Date
A	Issue	28/01/2020