


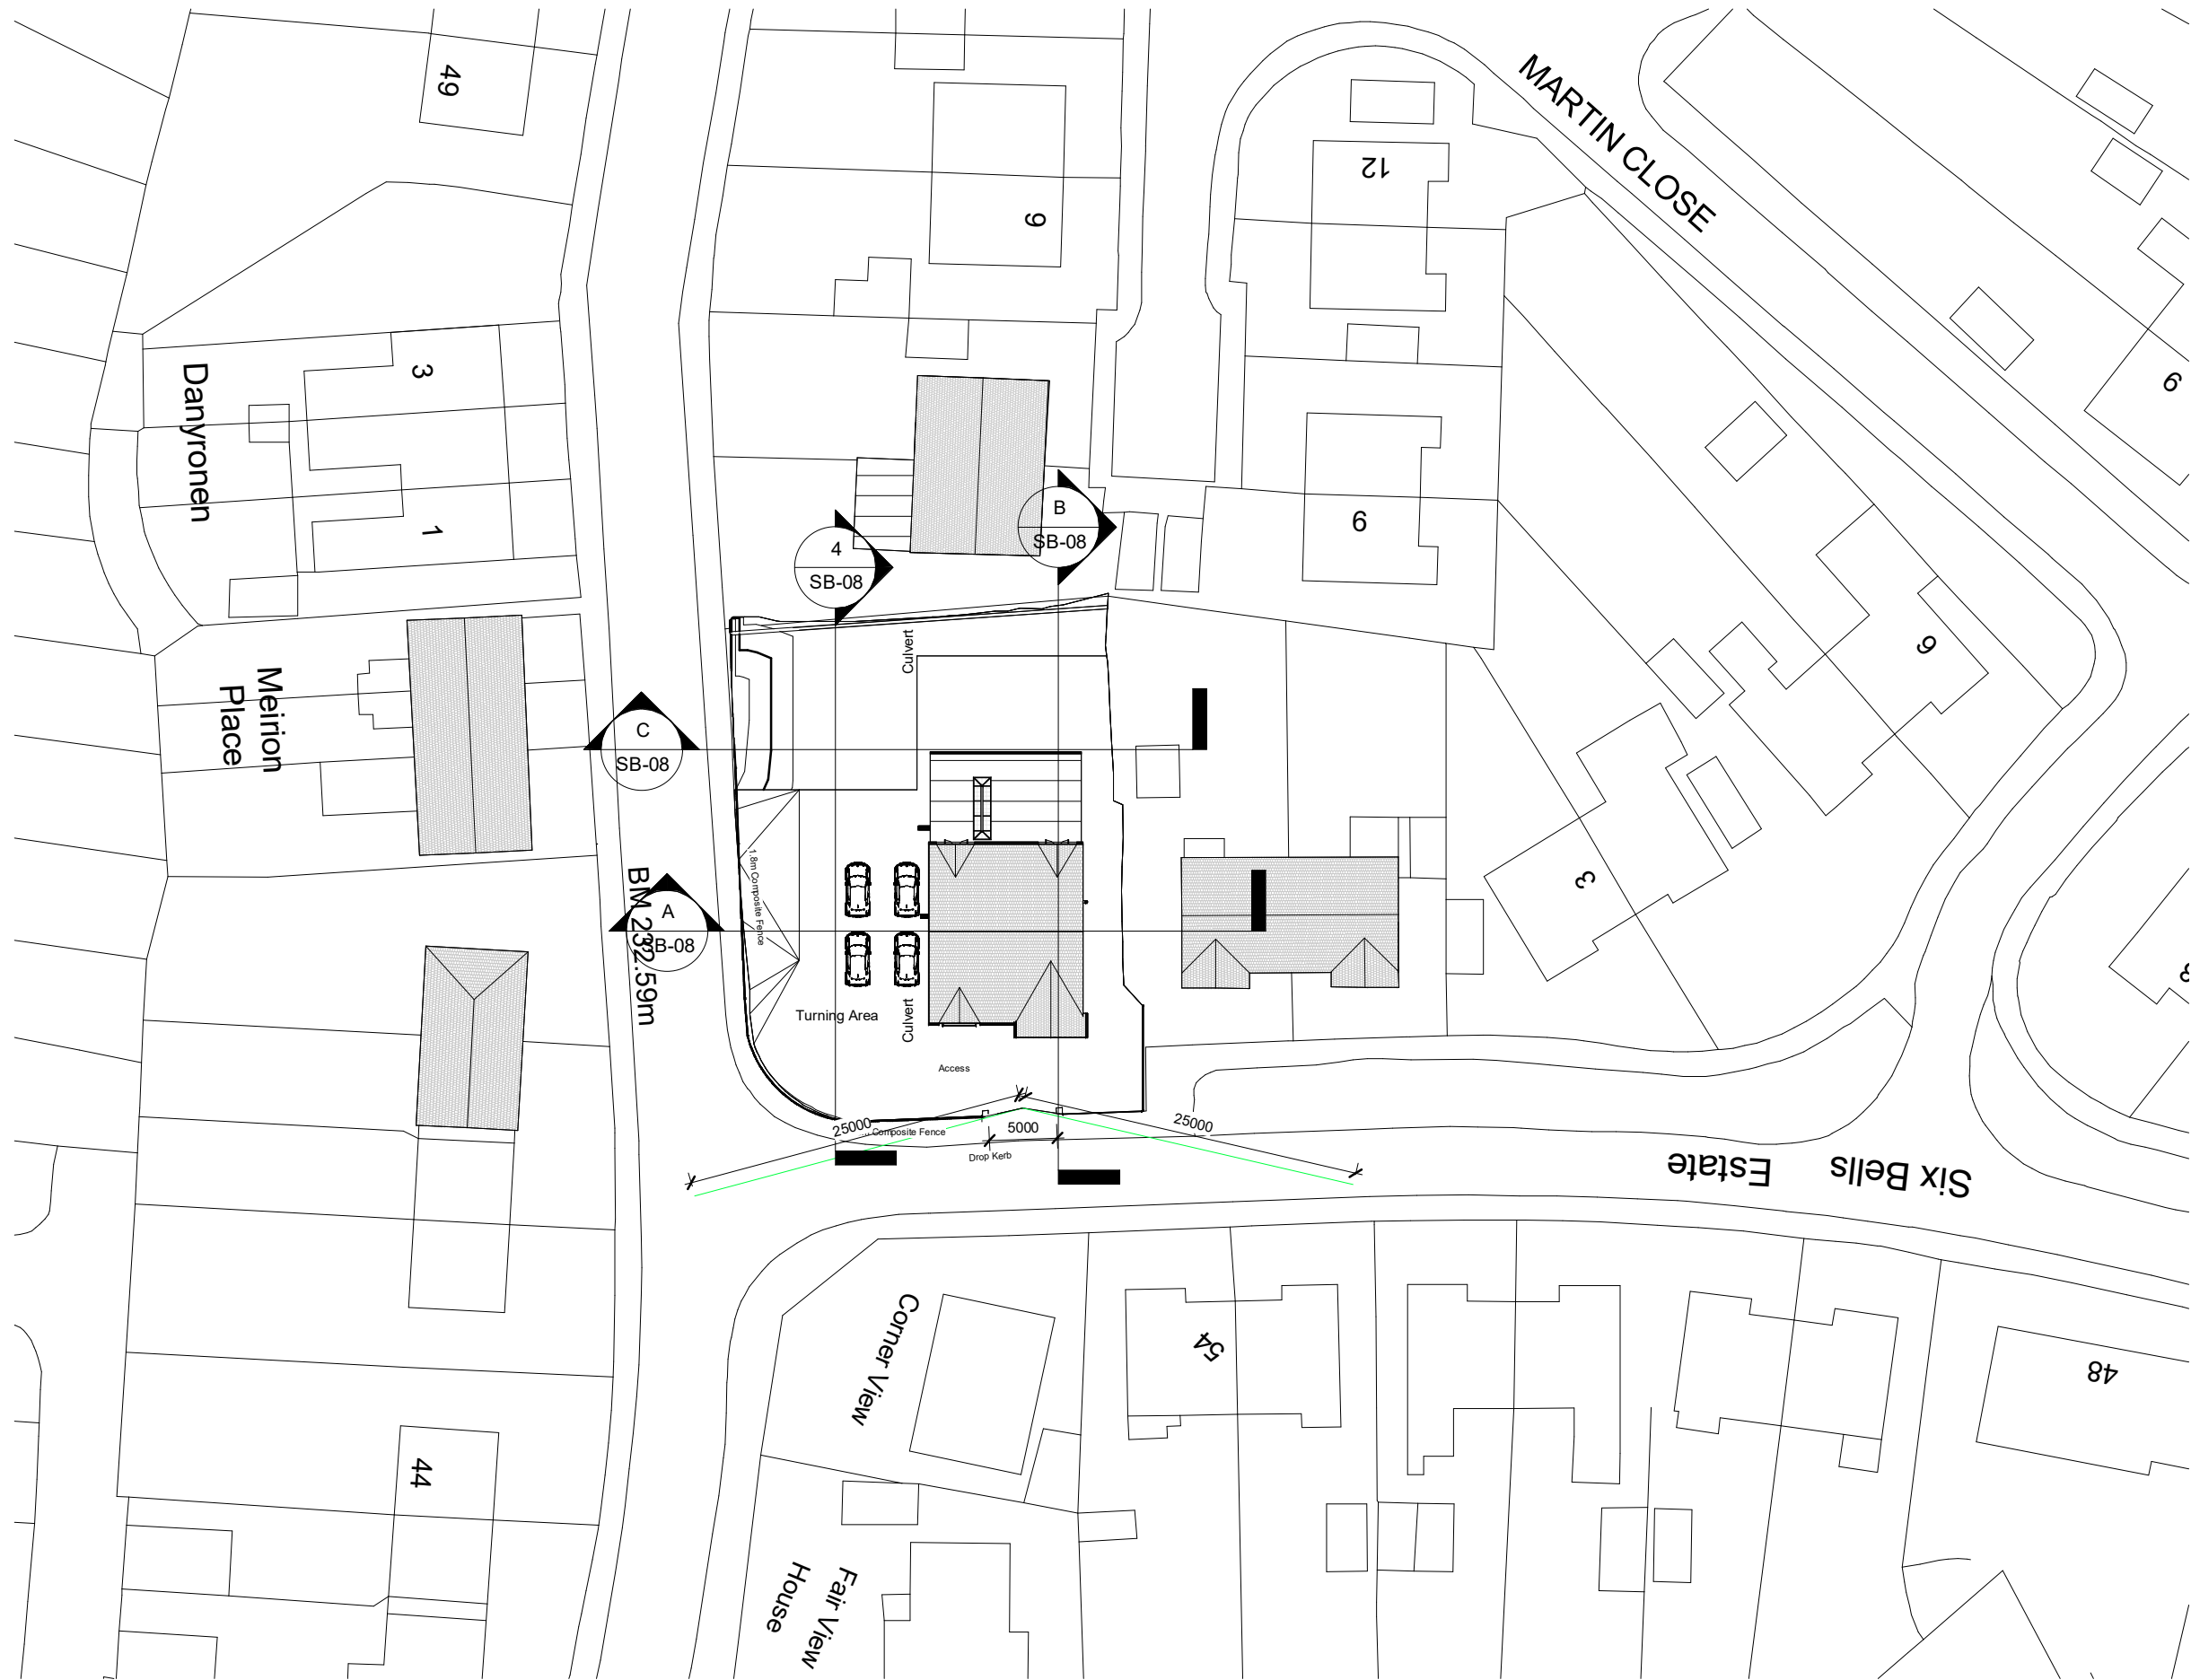

1 Proposed Site
1 : 500

1500mm Composite Fence with privacy screen at front stepping into 1800mm solid composite fence at side facing Heolgerrig High Street as shown below



Clad Pillars

INDIGO DESIGN (Part of 3dcadwales Ltd) 5 Ashlea Drive,
Merthyr Tydfil, CF47 0NY Tele 01685 385746 Mob -
07940913216 Email: philip@3dcadwales.co.uk

This Drawing is Copyright,
Dimensions to be checked
on site and not scaled from
this drawing



PURPOSE OF ISSUE
Planning Approval

DRWAING NUMBER
SB-05

PROJECT
New Dwelling

SHEET
Site Plan

Address
LAND NEAR SIX BELLS,
HEOLGERRIG, MERTHYR TYDFIL

Checked by
JH

Drawn by
PH

Scale (@ A3)
1 : 500

Rev No	Description	Date
A	Issue	4/04/2025
B	Revision 2House width reduce & reposition on plot	14/07/2025
C	Fence material and pillars added	09/01/2026