


210104

MERTHYR TYDFIL  
COUNTY BOROUGH  
COUNCIL  
OFFICE COPY  
PLEASE DO NOT  
REMOVE


RECEIVED  
30 MAR 2021

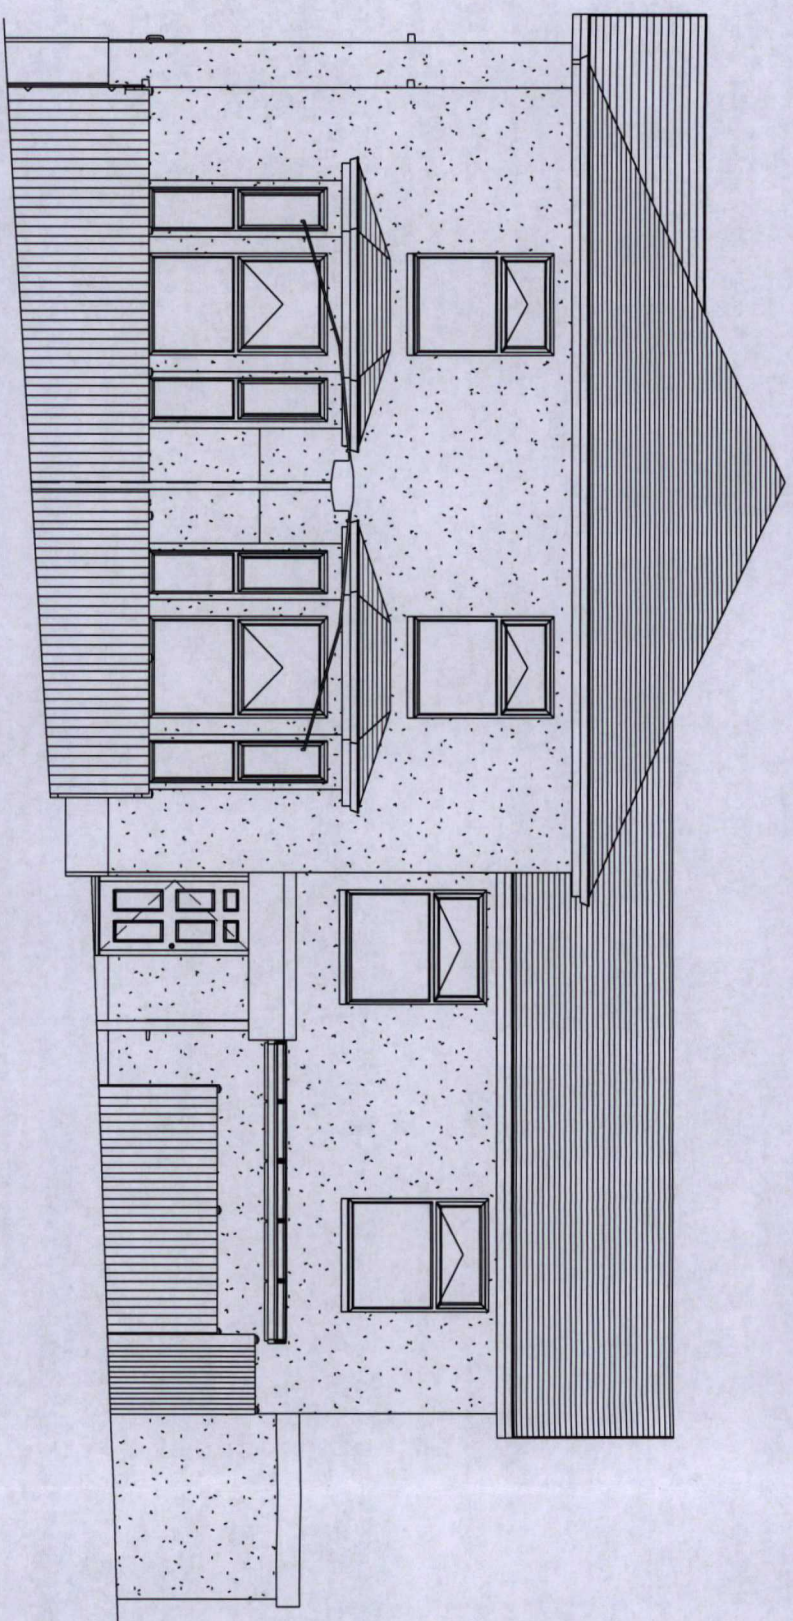


1 Proposed Front Elevation  
1 : 100

Canopy will be fixed to the ground

Gastro Surran Folding  
Canopy 7m Long x 5m Wide

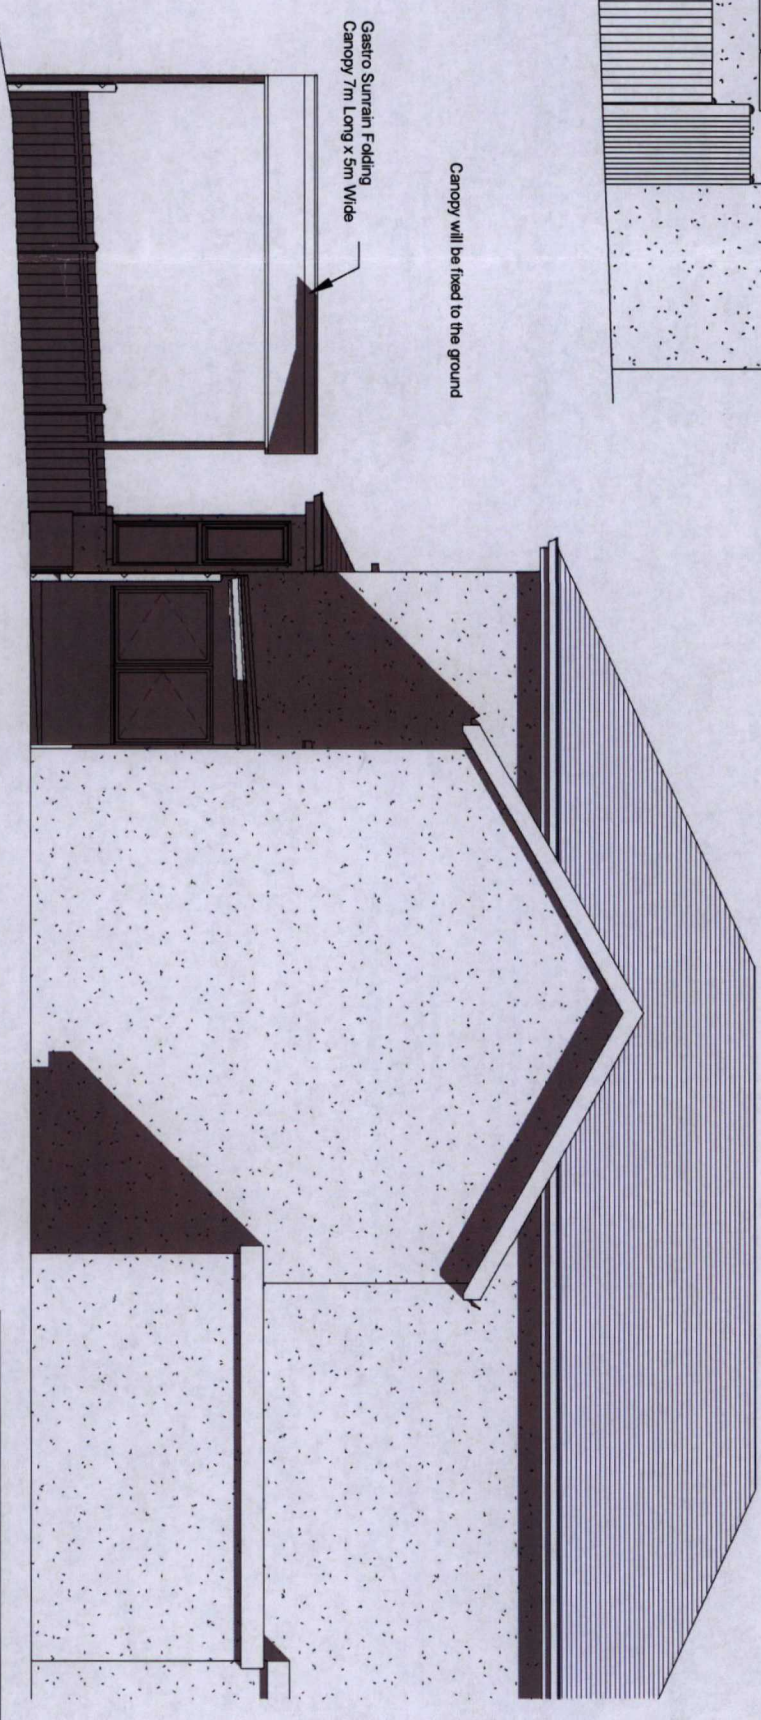

3 Proposed Side 2 Elevation  
1 : 100

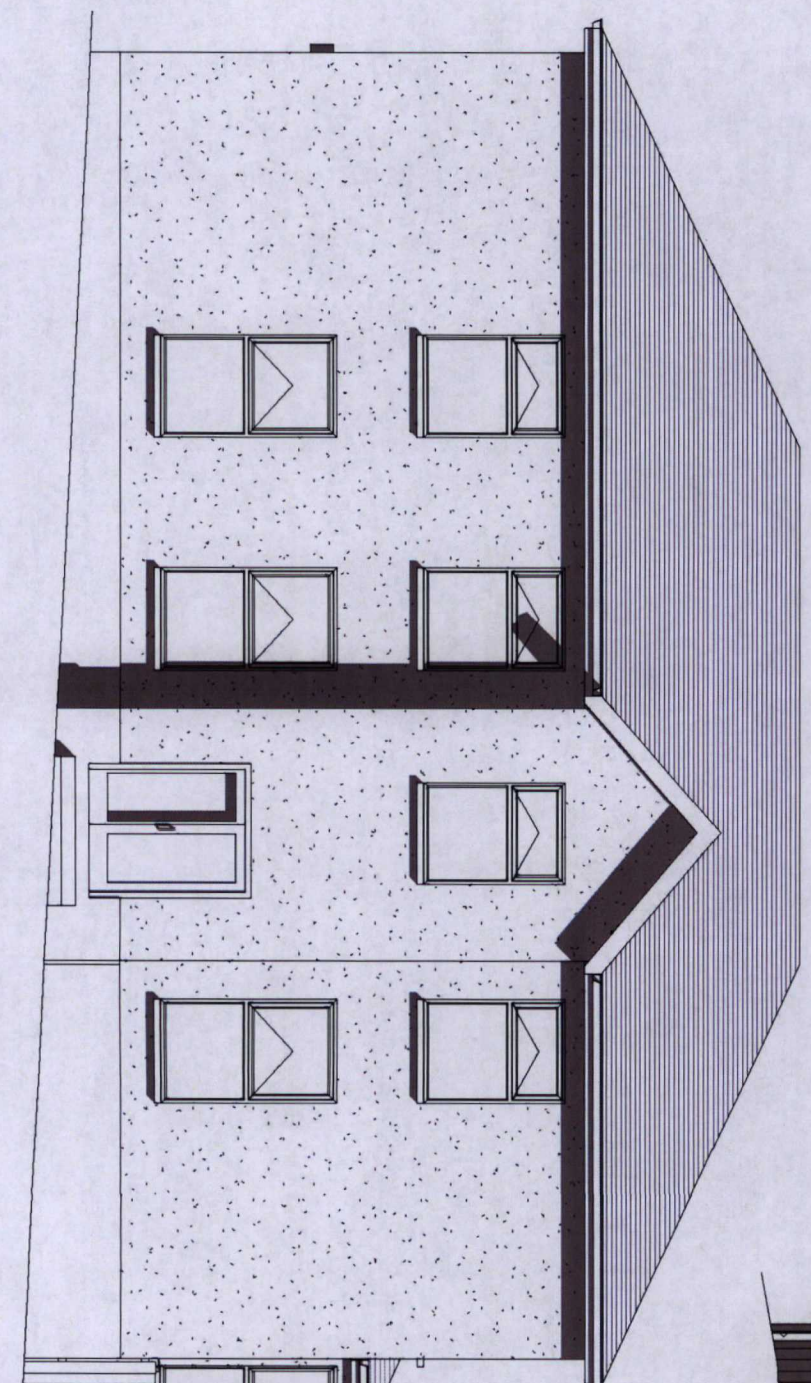

2 Proposed Side 1 Elevation  
1 : 100

Waterproof high-performance  
PVC fabric Canopy Blue

Upright support  
powder coated  
white

MERTHYR TYDFIL  
COUNTY BOROUGH COUNCIL  
Town & County Planning Act 1990  
PERMISSION GRANTED SUBJECT TO CONDITIONS  
21 MAY 2021  
J. JONES  
BA(Hons) BTP M.R.T.P.I  
HEAD OF TOWN PLANNING

INDIGO DESIGN (Part of 3dcaiwales Ltd) 5 Ashlea Drive,  
Mertthyr Tydfil, CF47 0NY T: 01685 385746 Mob -  
07940913216 Email: philip@3dcaiwales.co.uk

This Drawing is Copyright,  
Dimensions to be checked  
on site and not scaled from  
this drawing



PURPOSE OF ISSUE  
DRAWING NUMBER  
Planning Approval HSC-05

PROJECT  
New Canopy to front

SHEET  
Proposed Elevation

Address  
Heolgering Social Club, Heolgering,  
Mertthyr Tydfil, CF48 1RP

Checked by  
JH  
Drawn by  
PH  
Scale (@ A3)  
1 : 100

Rev No  
A  
Issue  
Description  
Date  
27/03/2021