


210104


30 MAR 2021

RECEIVED


MERTHYR TYDFIL
COUNTY BOROUGH
COUNCIL
OFFICE COPY
PLEASE DO NOT
REMOVE

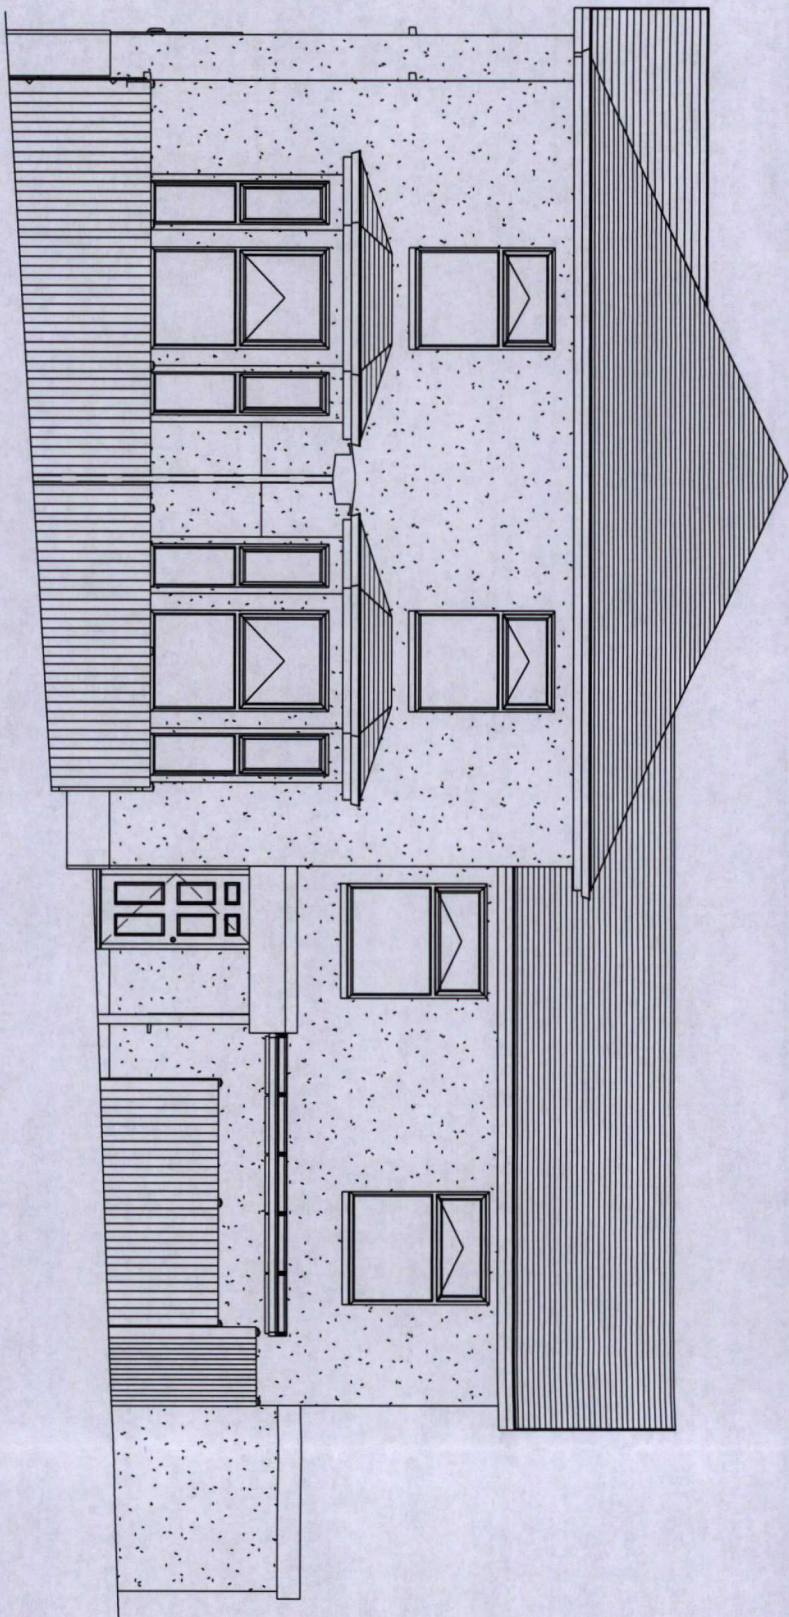

1 Proposed Front Elevation Canopy Retracted
1 : 100

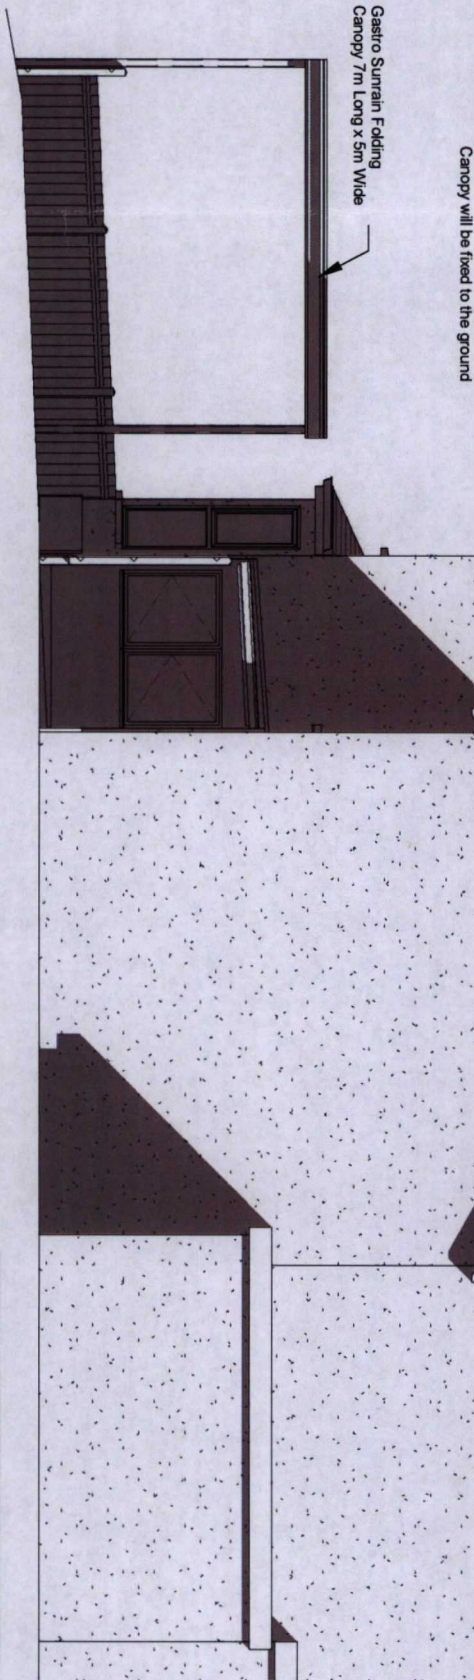

2 Proposed Side 2 Elevation Canopy Retracted
1 : 100

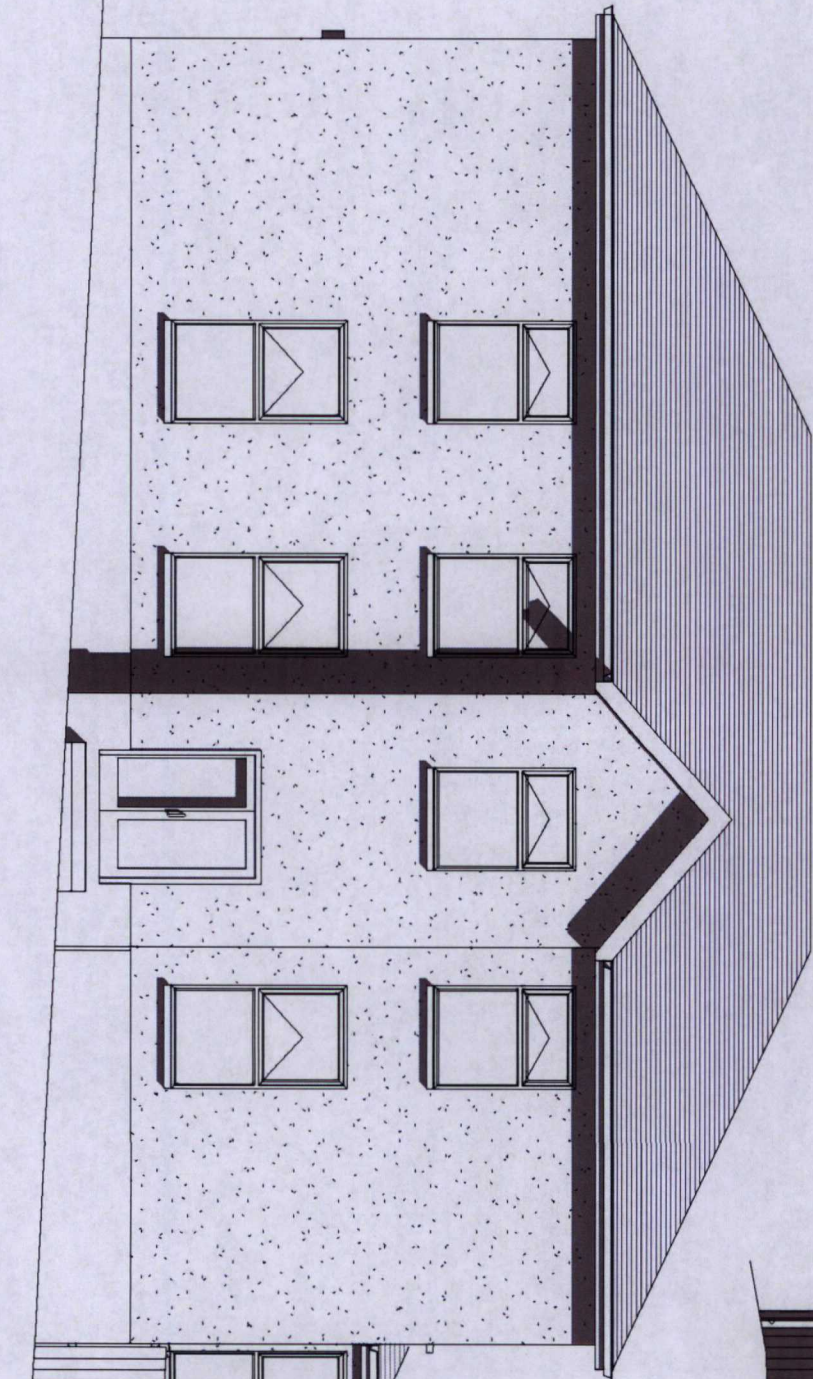

3 Proposed Side 1 Elevation Canopy Retracted
1 : 100

MERTHYR TYDFIL
COUNTY BOROUGH COUNCIL
Town & Country Planning Act 1990
PERMISSION GRANTED SUBJECT TO CONDITIONS
21 MAY 2021
J. JONES
BA(Hons) BTP M.R.T.P.I
HEAD OF TOWN PLANNING

INDIGO DESIGN (Part of 3dcadwales Ltd) 5 Ashlea Drive, Merthyr Tydfil, CF47 0NY T: 01685 365746 Mob - 07940913216 Email: philip@3dcadwales.co.uk		This Drawing is Copyright, Dimensions to be checked on site and not scaled from this drawing		Indigo 3d Design	
PURPOSE OF ISSUE Planning Approval		DRAWING NUMBER HSC-06			
PROJECT New Canopy to front					
SHEET Proposed Elevations Canopy Retracted					
Address Heolgering Social Club, Heolgering, Merthyr Tydfil, CF48 1RP					
Checked by JH		Drawn by PH		Scale (@ A3) 1 : 100	
Rev No A	Issue	Description	Date		
			27/03/2021		