




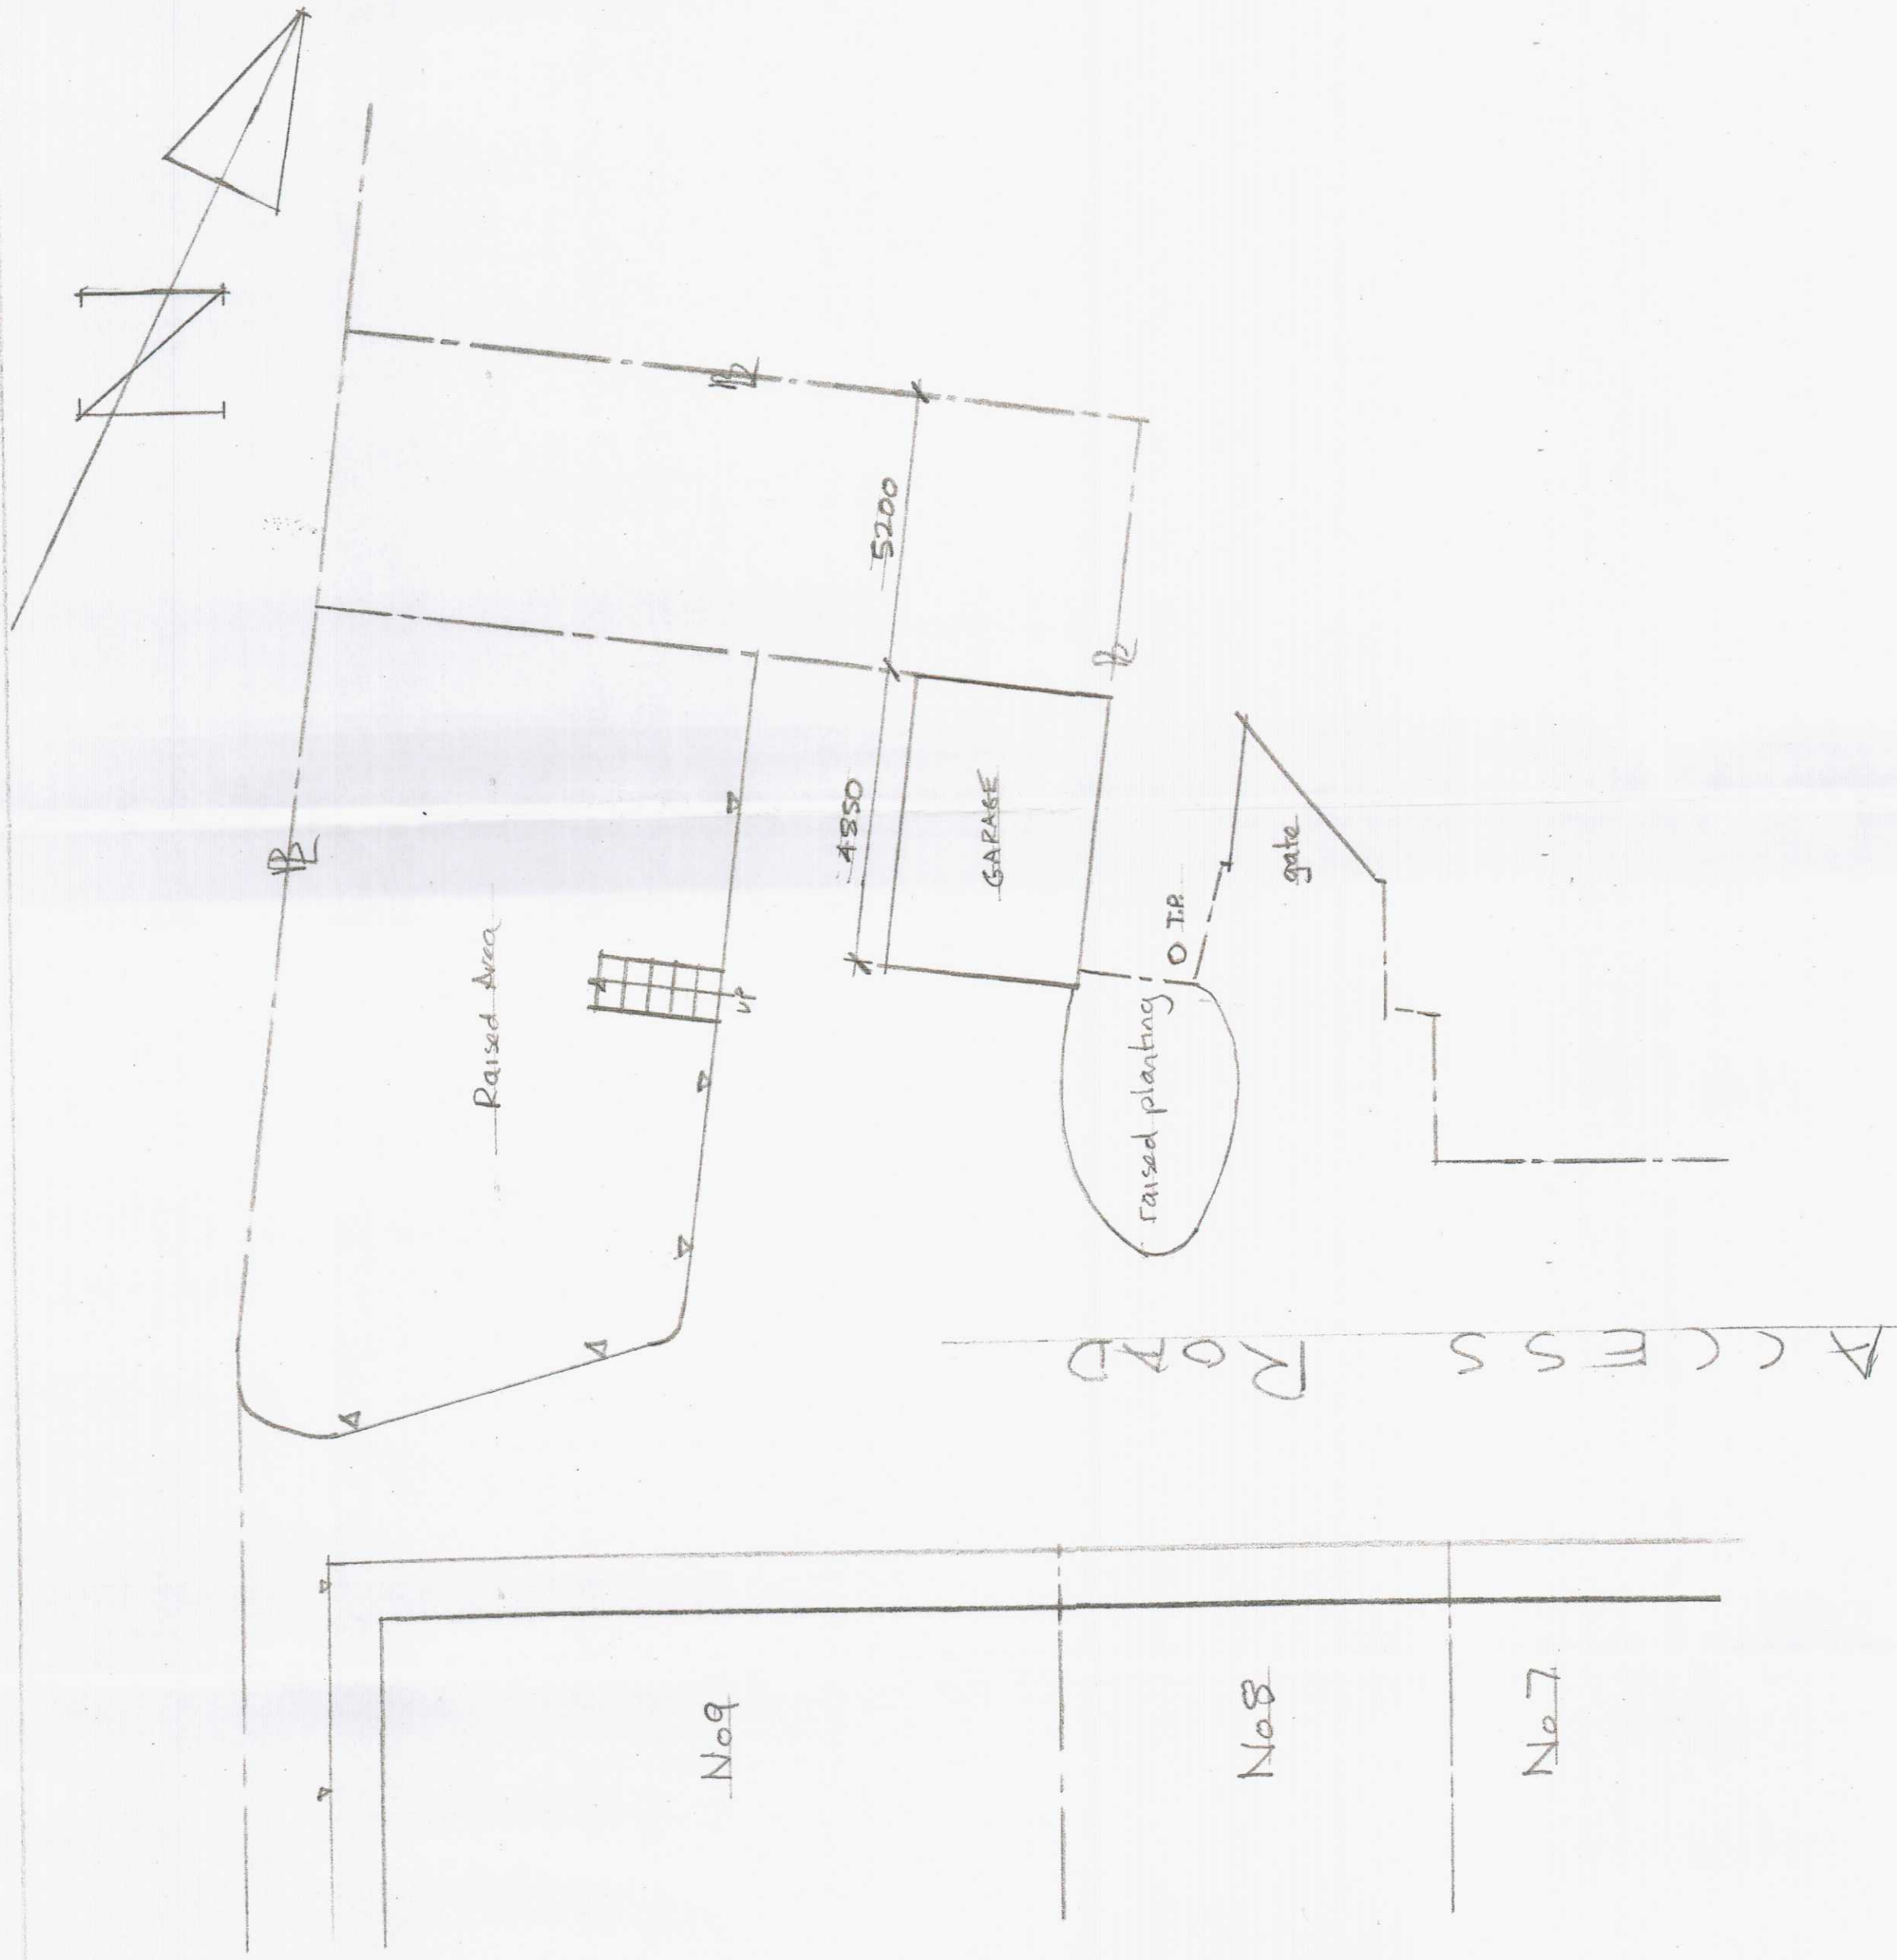


EXISTING SITE LAYOUT 1:100

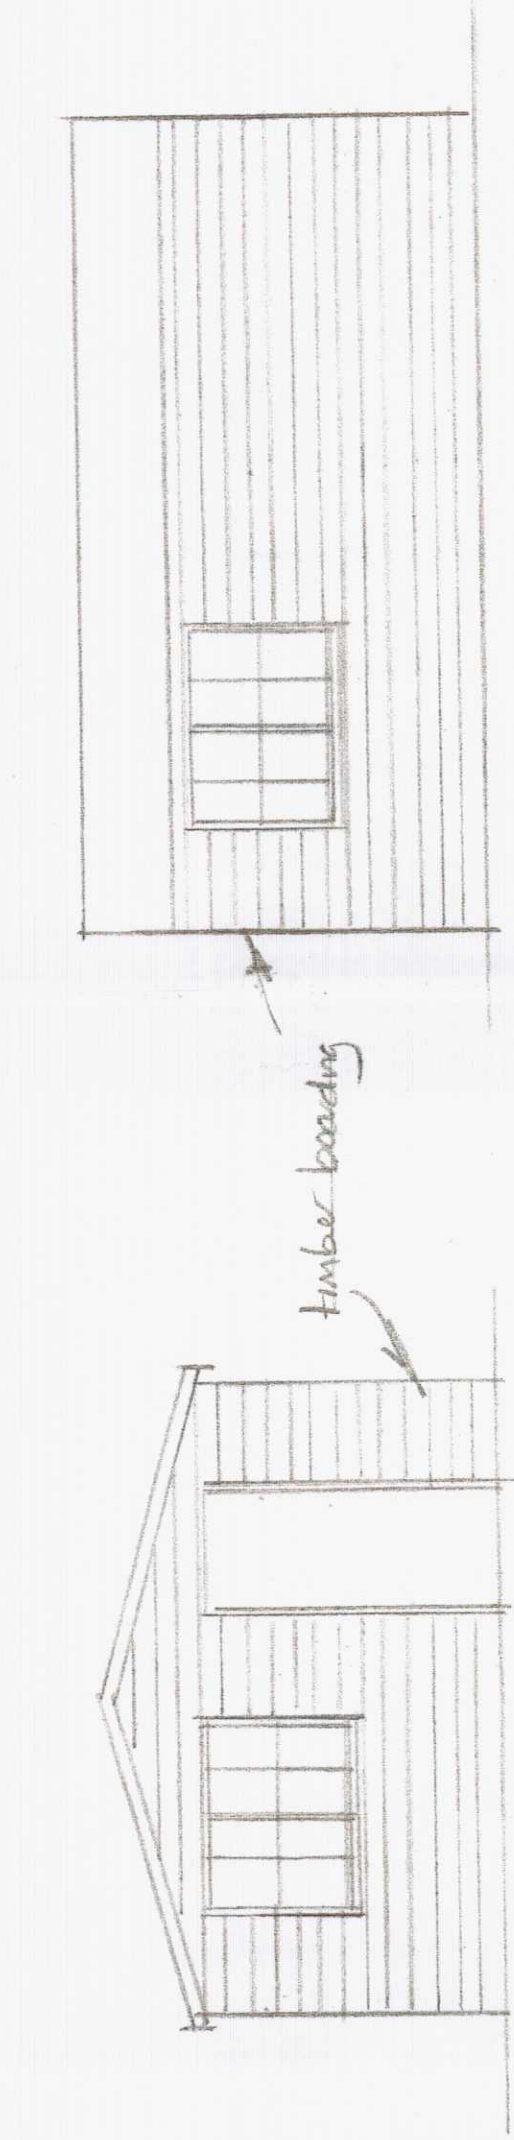

PROPOSED SOUTH EAST ELEVATION

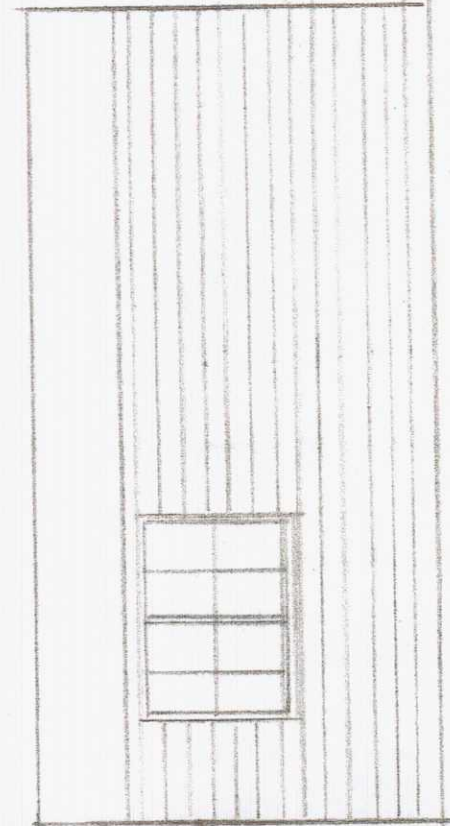


PROPOSED NORTH EAST ELEVATION

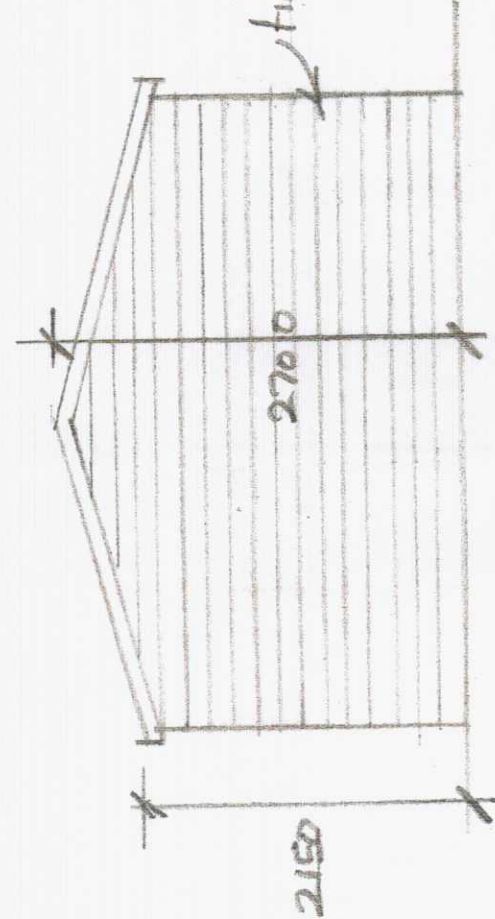

PROPOSED NORTH WEST ELEVATION



PROPOSED SOUTH WEST ELEVATION

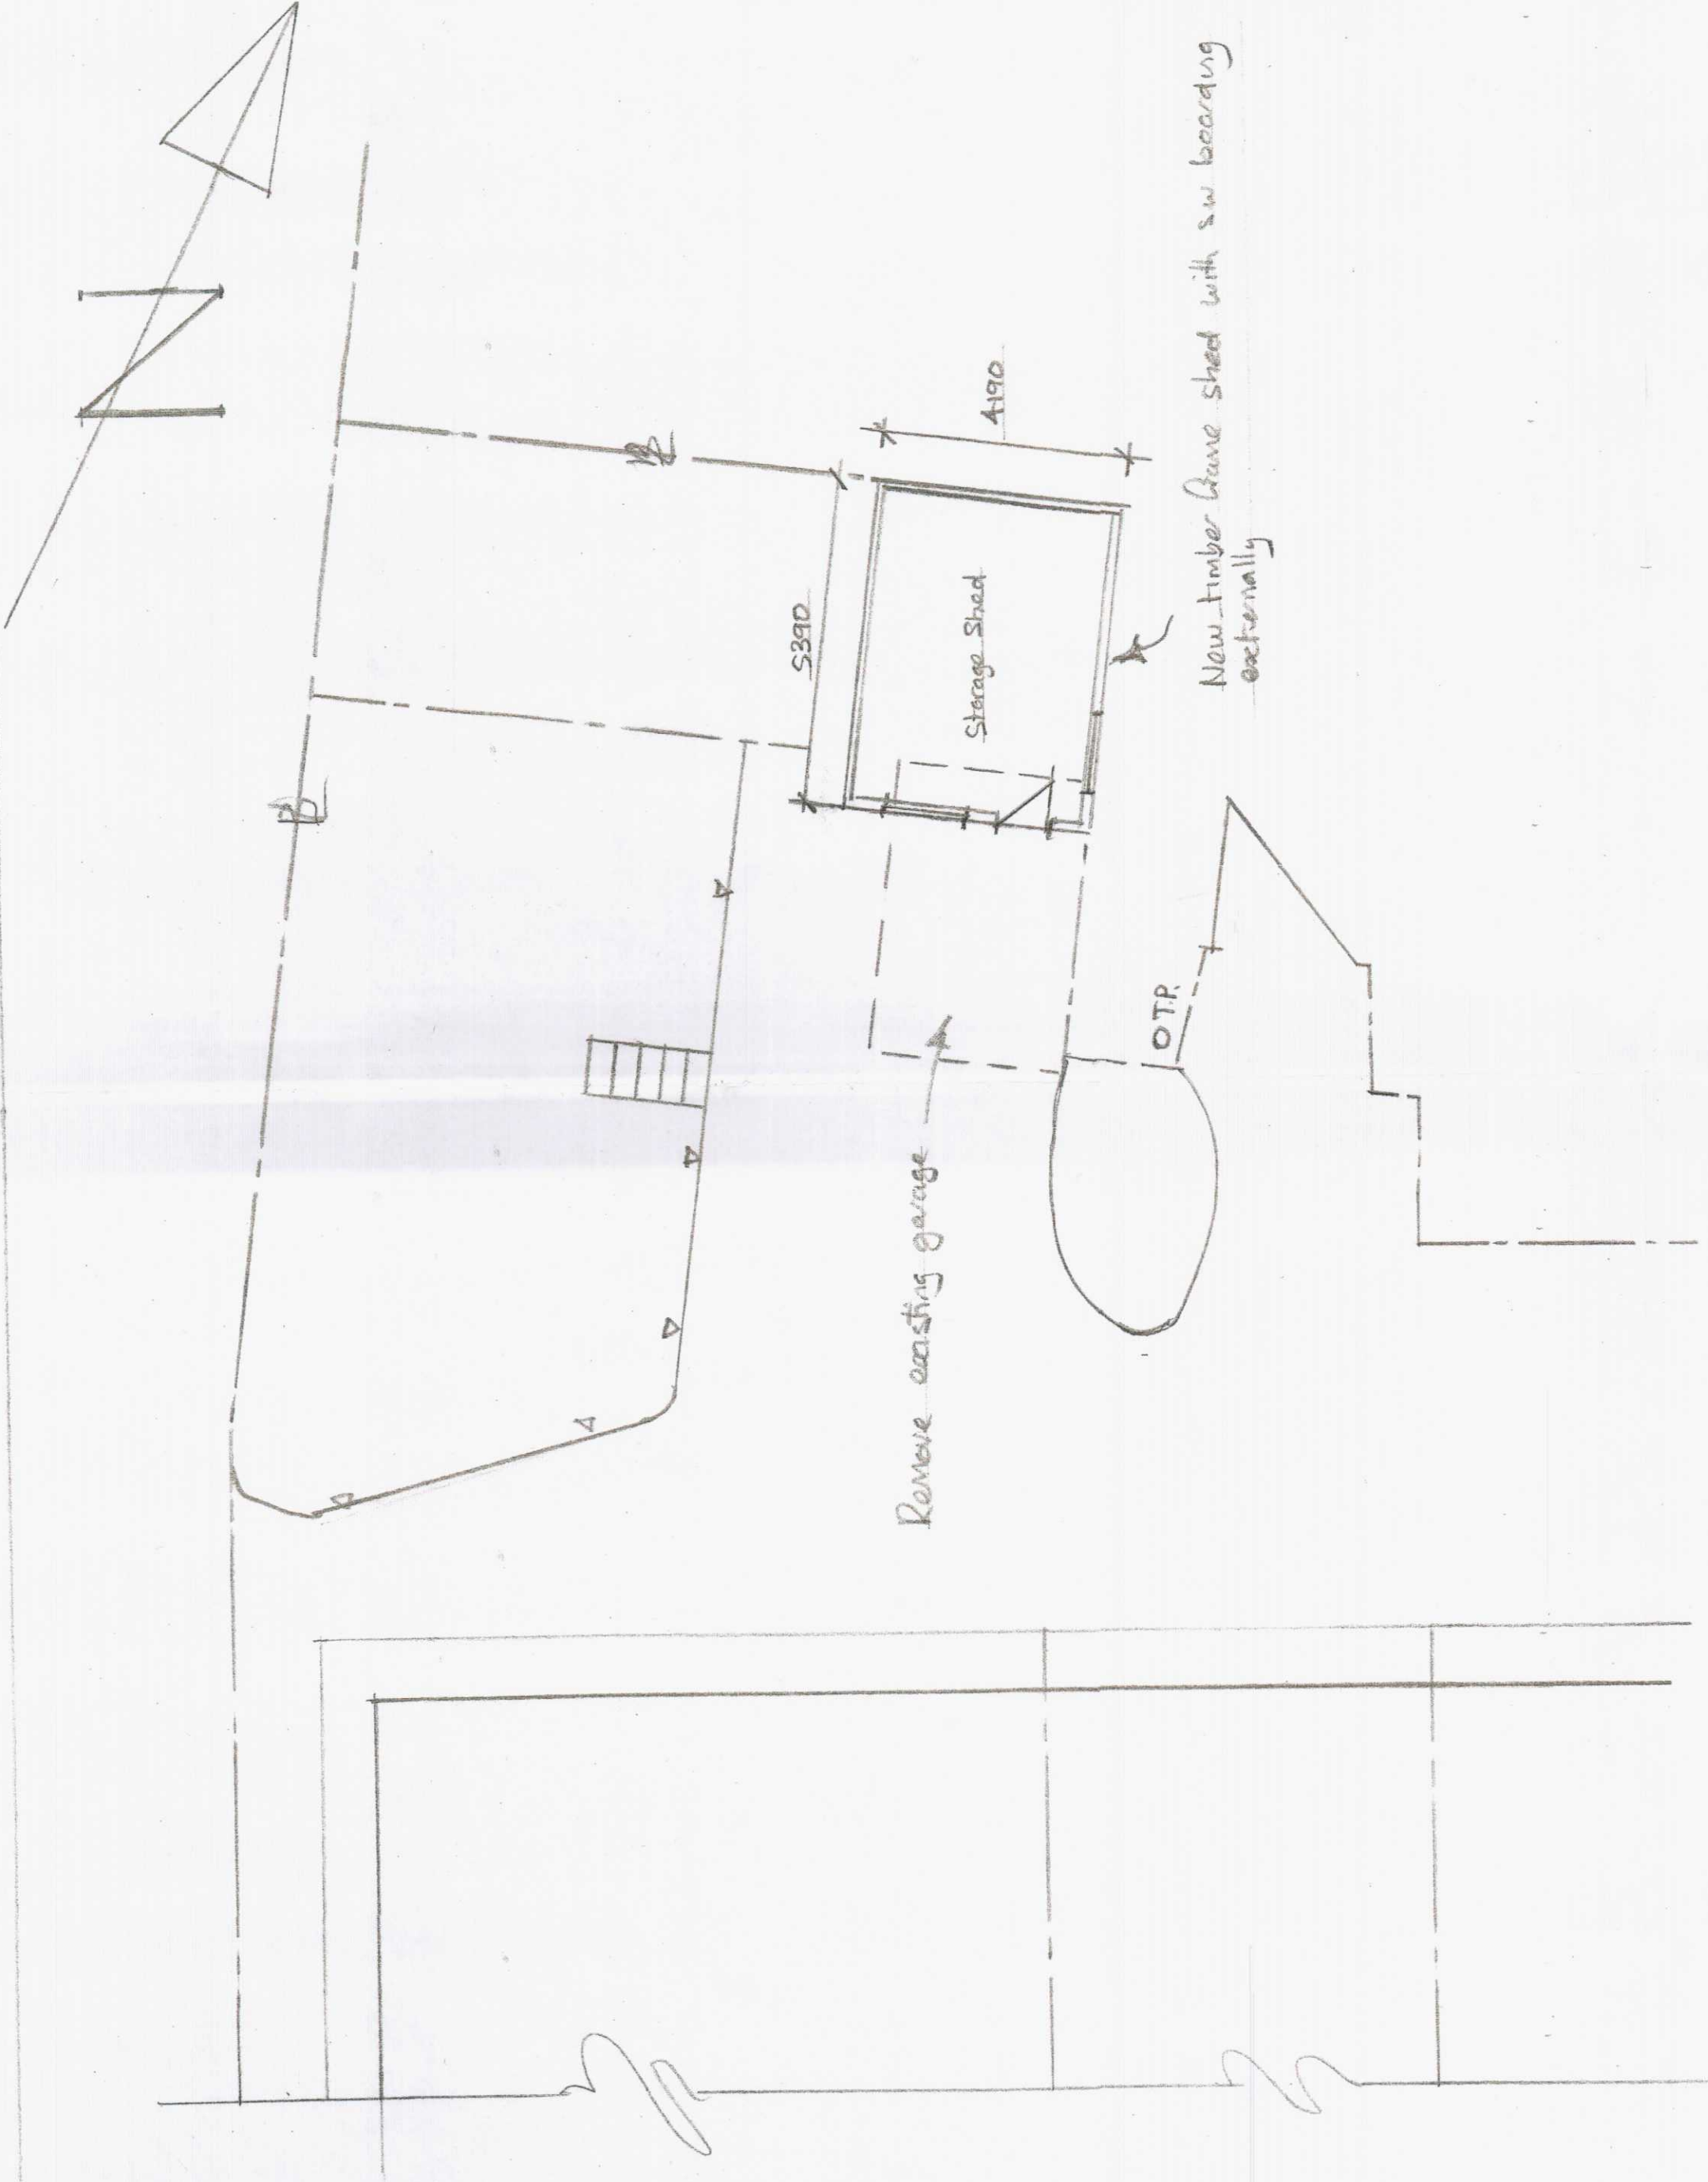

PROPOSED SITE LAYOUT 1:100

JOB PROPOSED DEMOLITION OF GARAGE AND CONSTRUCTION OF SHED			
ADDRESS 8 PLANTATION SQUARE, TROEDYKILL, MERTHIA TYPHIL, CF48 4HQ			
SCALE 1:50, 1:100	DATE AUGUST 2000	DRAWN A COLLINS	