

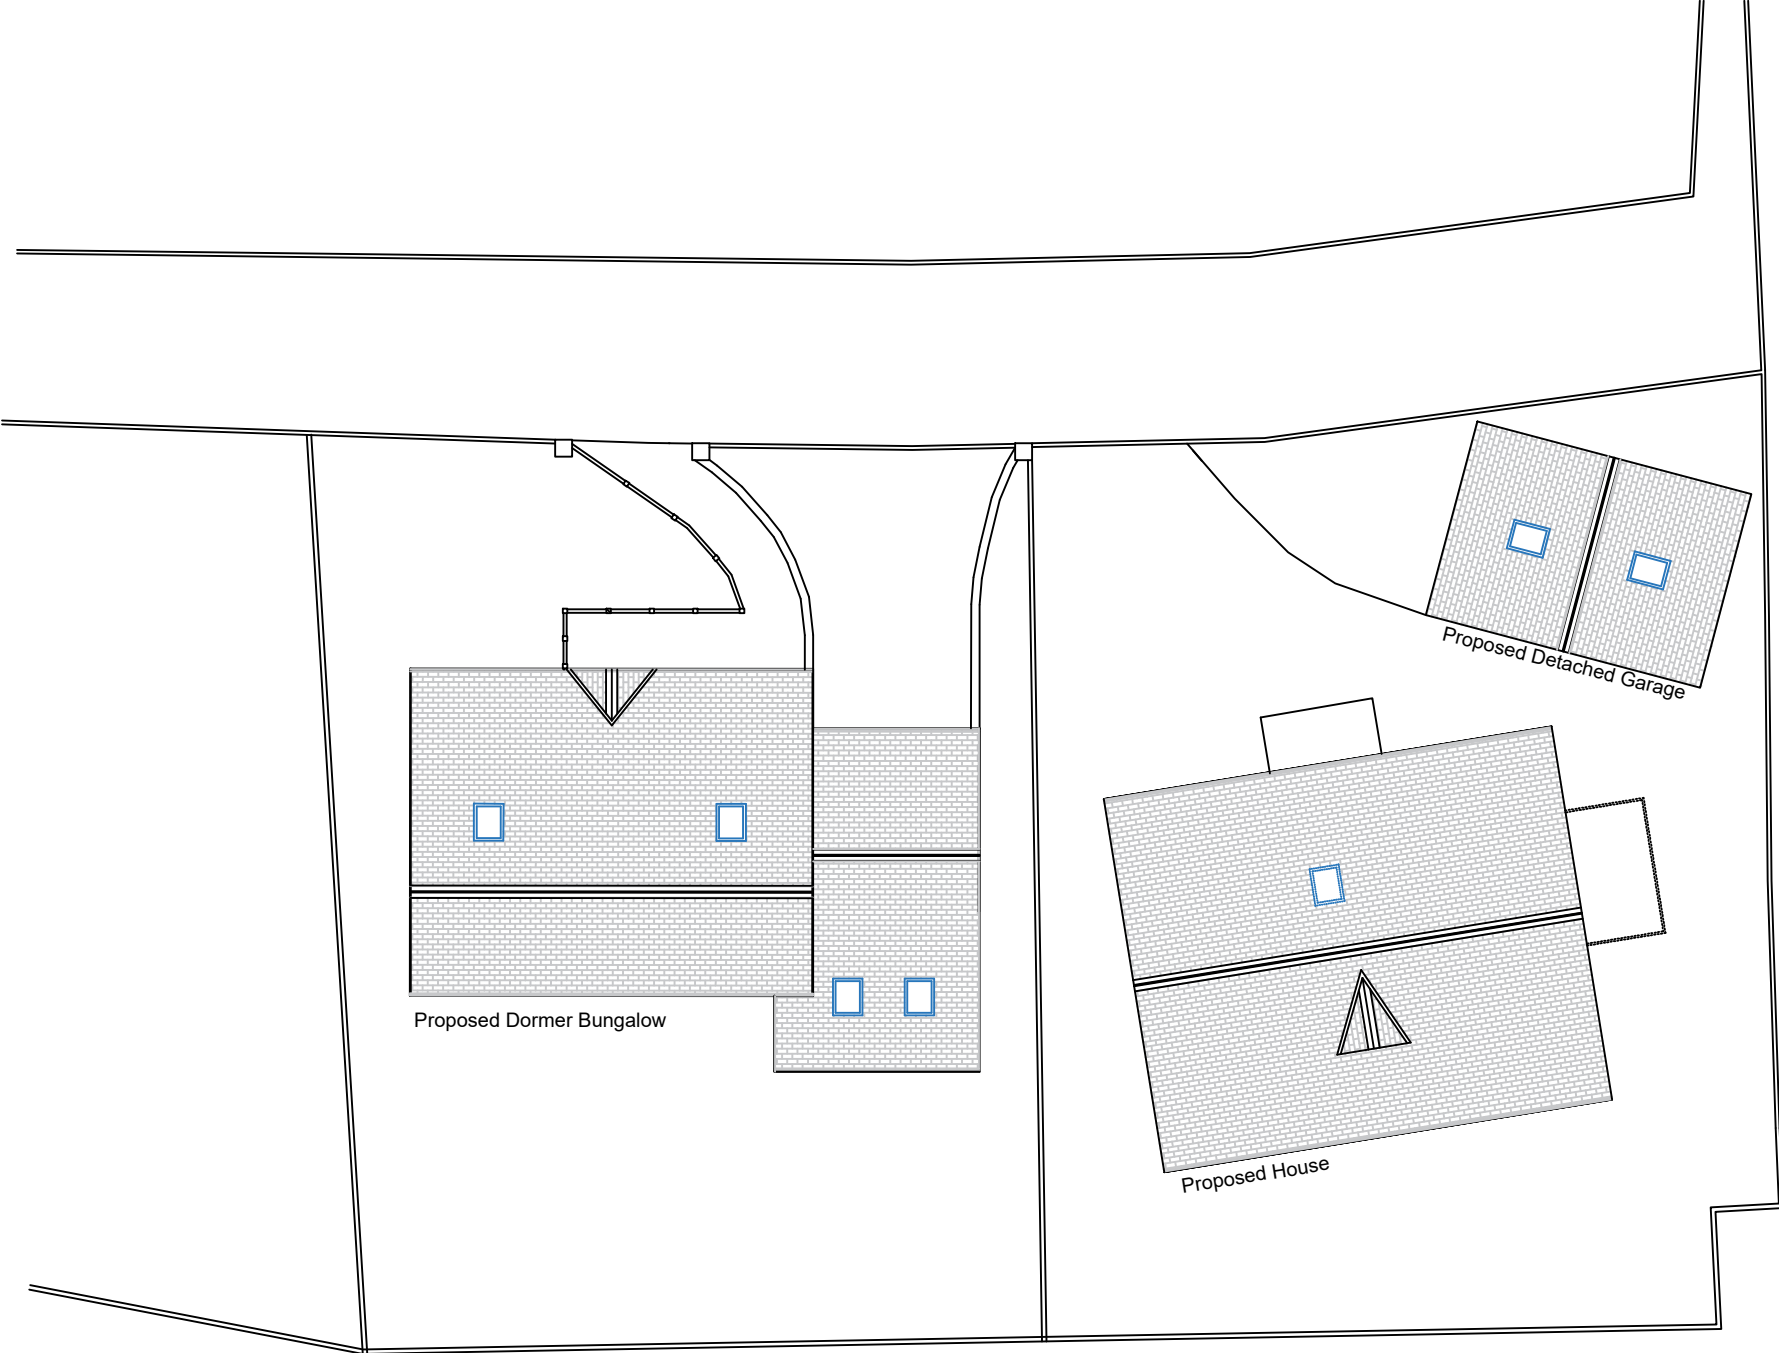


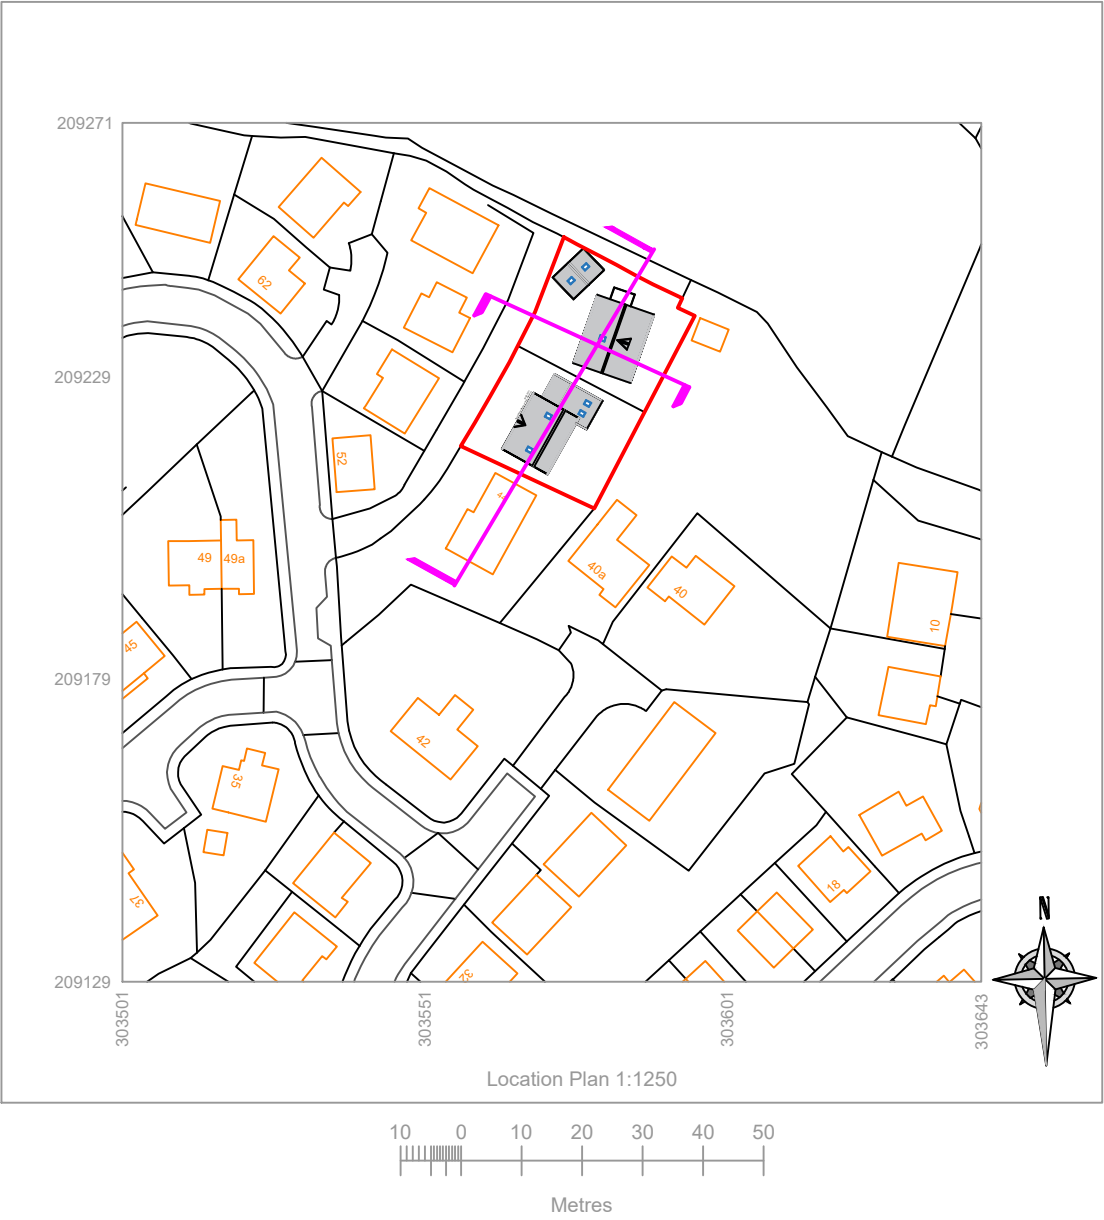

Proposed Site Plan
1:200 @ A3

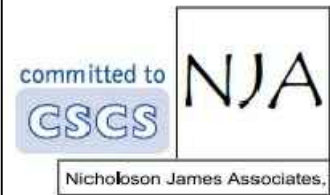

Project Title: Sweetwater Parc	Drawing Title: Site Location Plan, Roof Plans & Block Plans	Client: Darren	Date: Oct 2020	Drawn By: SLM	Revision:
		Drawing Number: 0160 - 01	Scale: Varies	Issue:	Revision Date: