
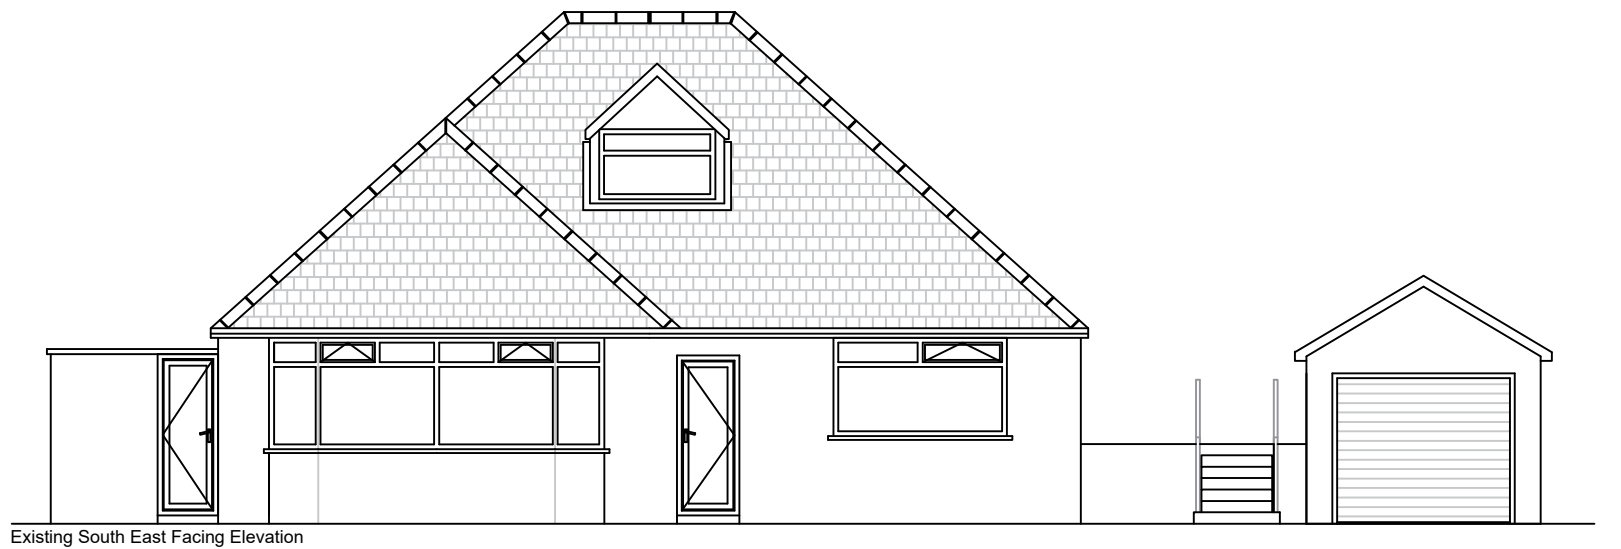
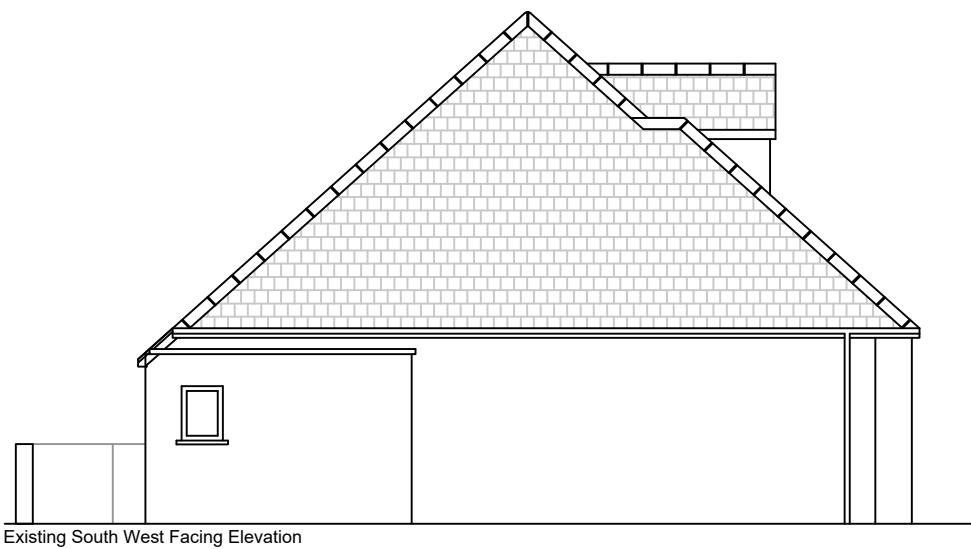
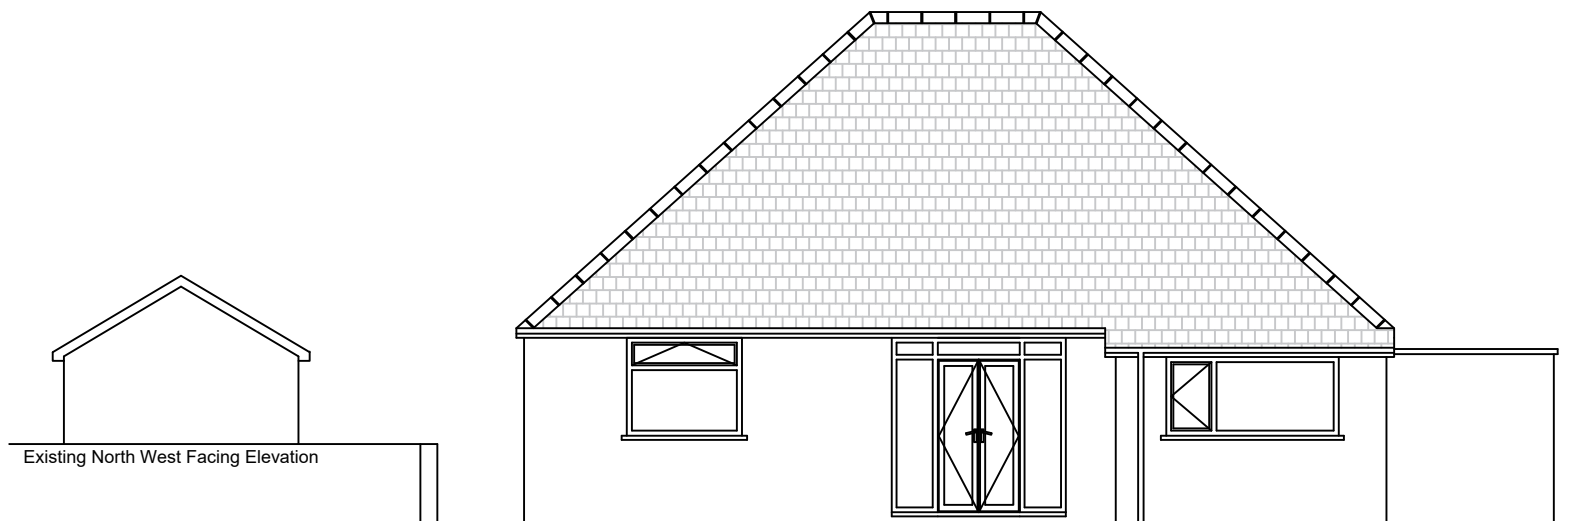
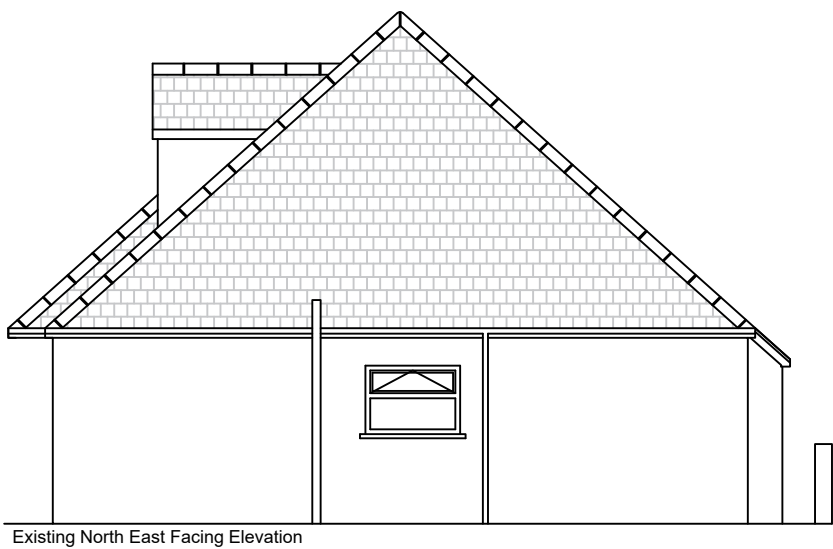
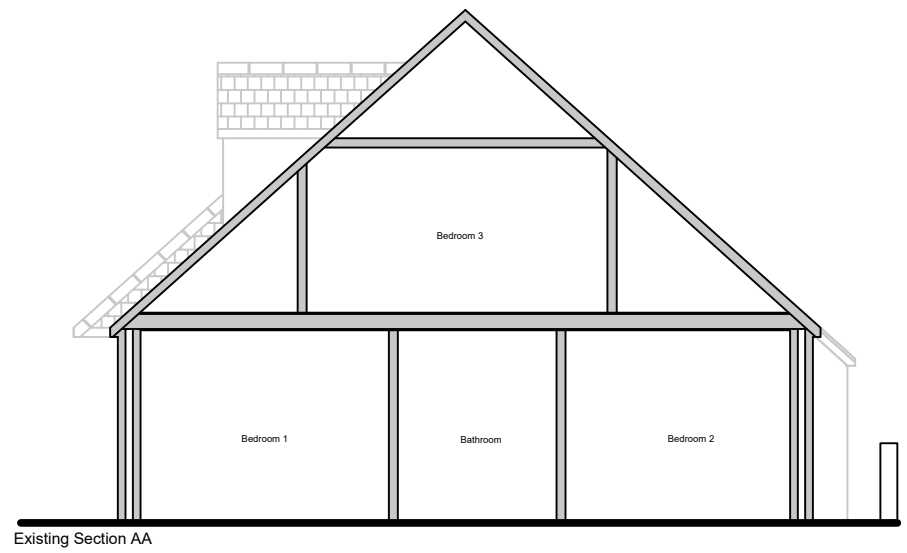
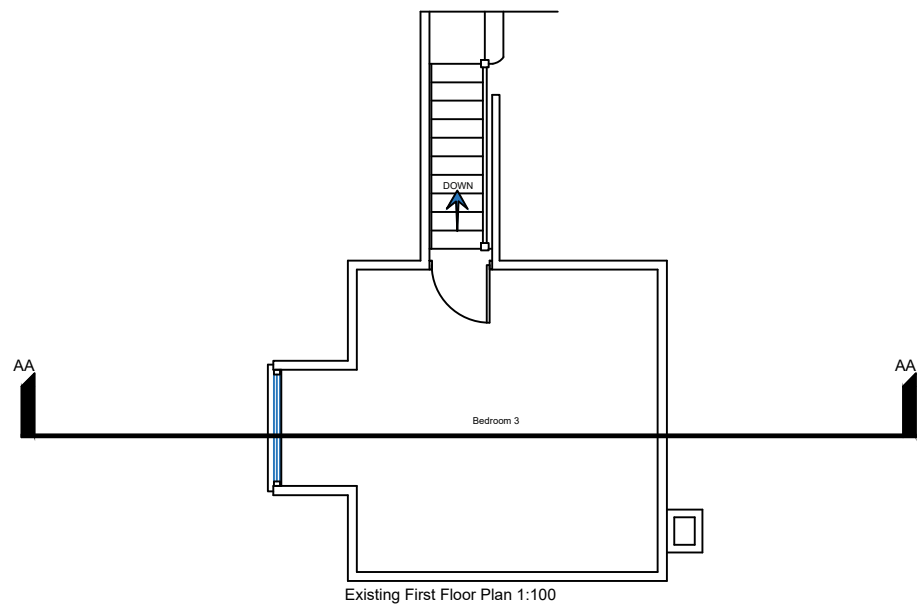


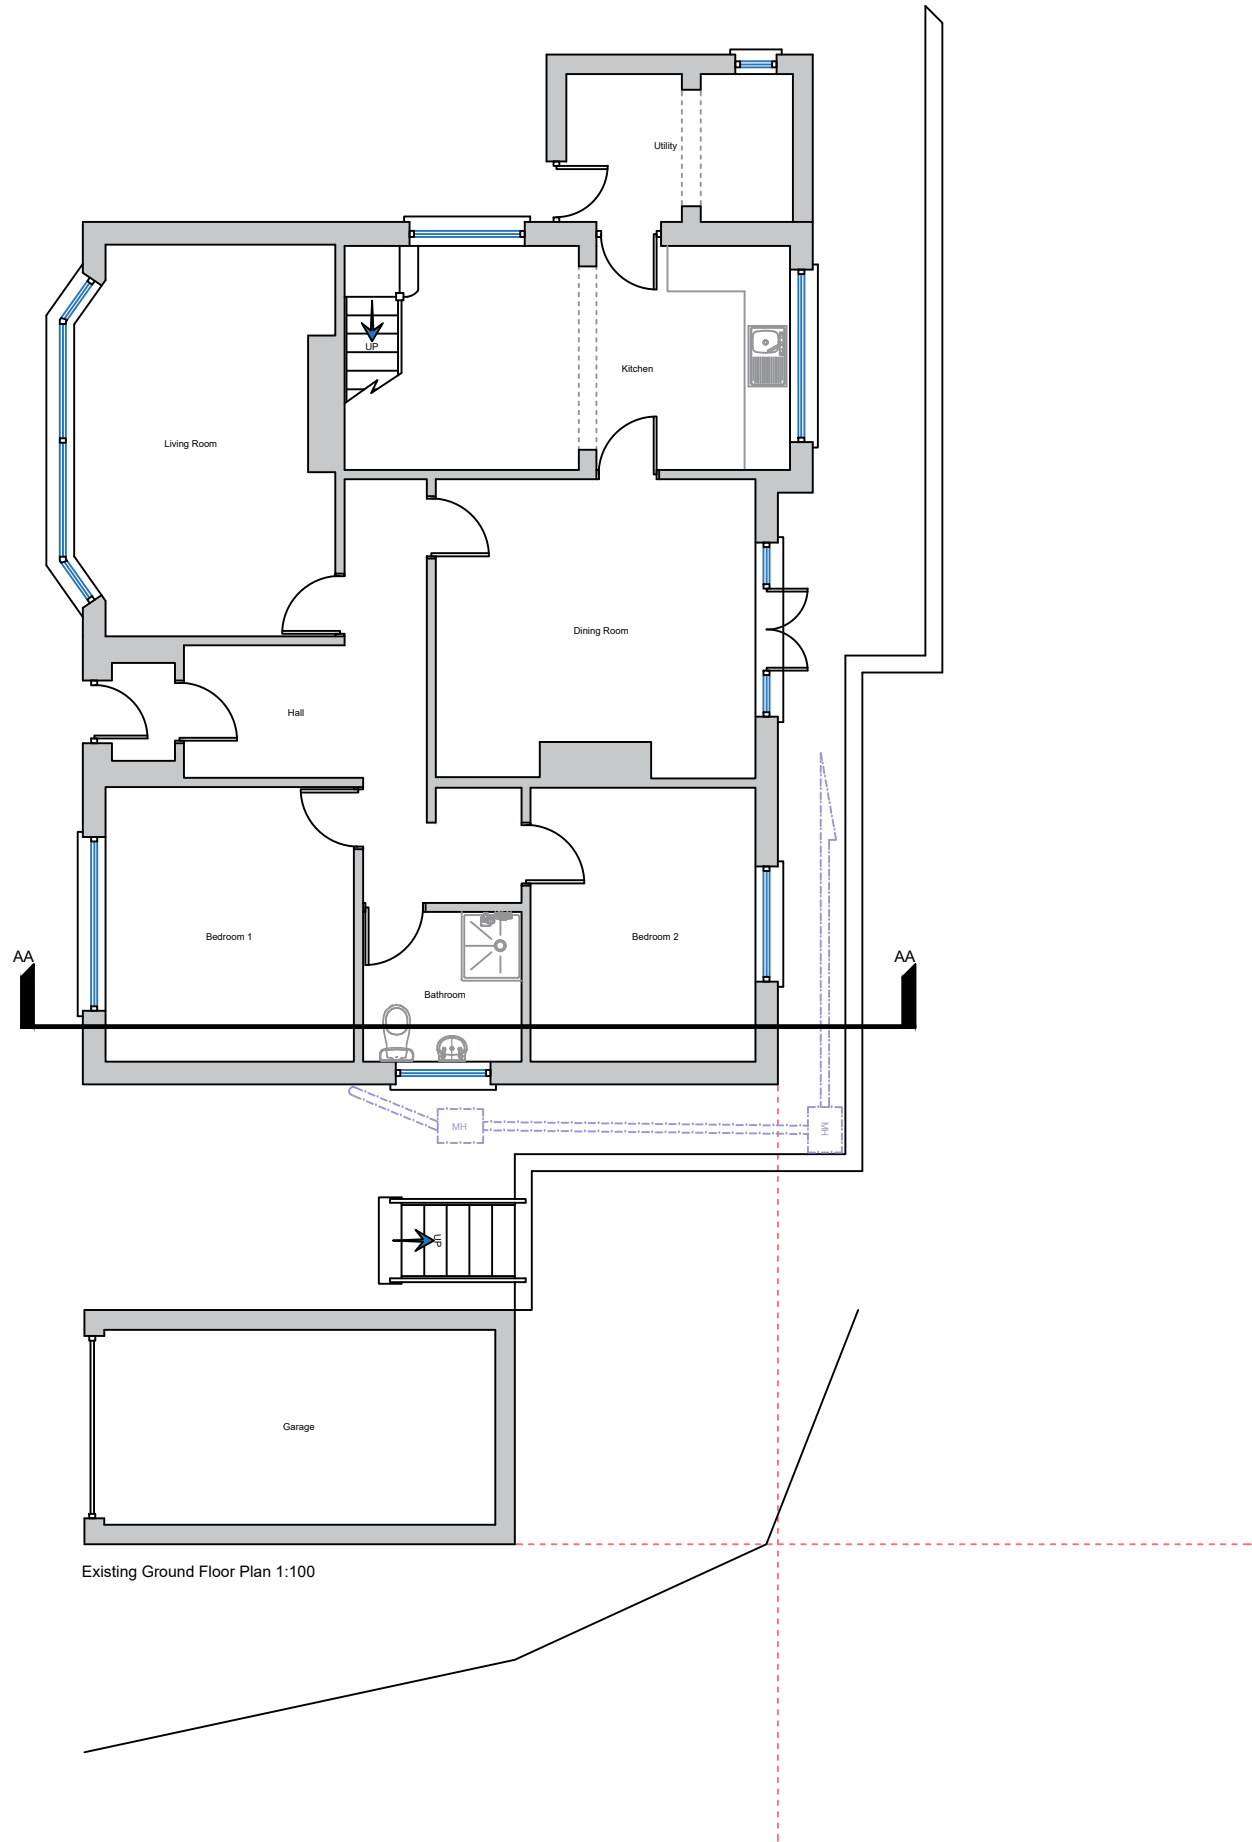

Project Title: Ty Newydd, CF466SF	Drawing Title: Existing Floor Plans & Elevations	Client: Robert Green	Date: April 2021	Drawn By: SLM	Revision:
		Drawing Number: 0204 -02	Scale: 1:100 @ A2	Issue:	Revision Date: