



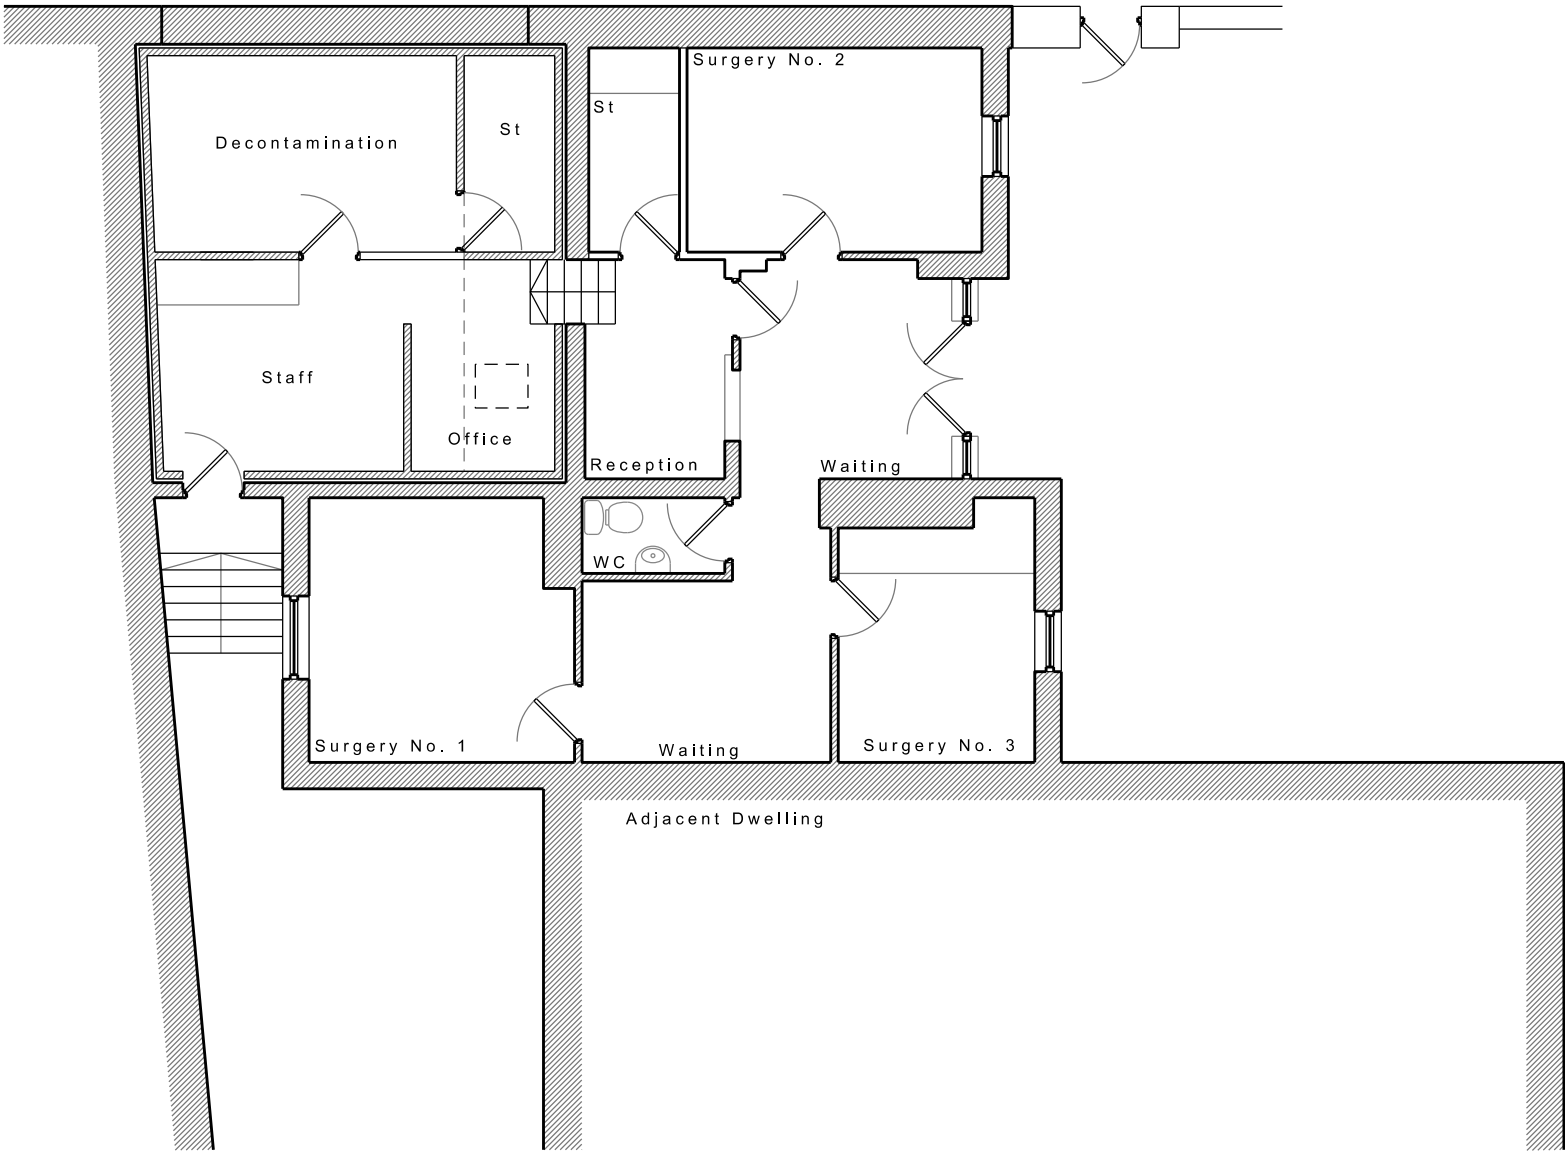


PROPOSED GROUND FLOOR PLAN

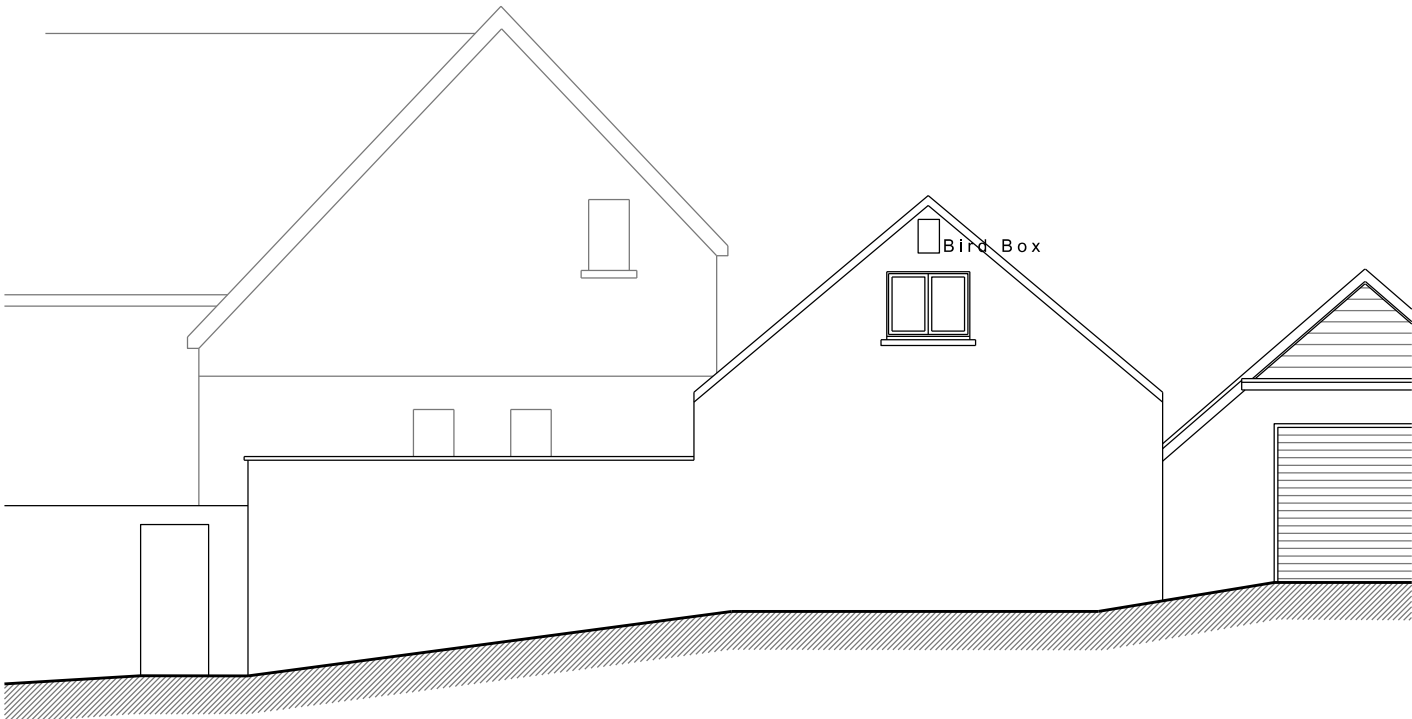


PROPOSED EAST FACING ELEVATION



PROPOSED NORTH FACING ELEVATION

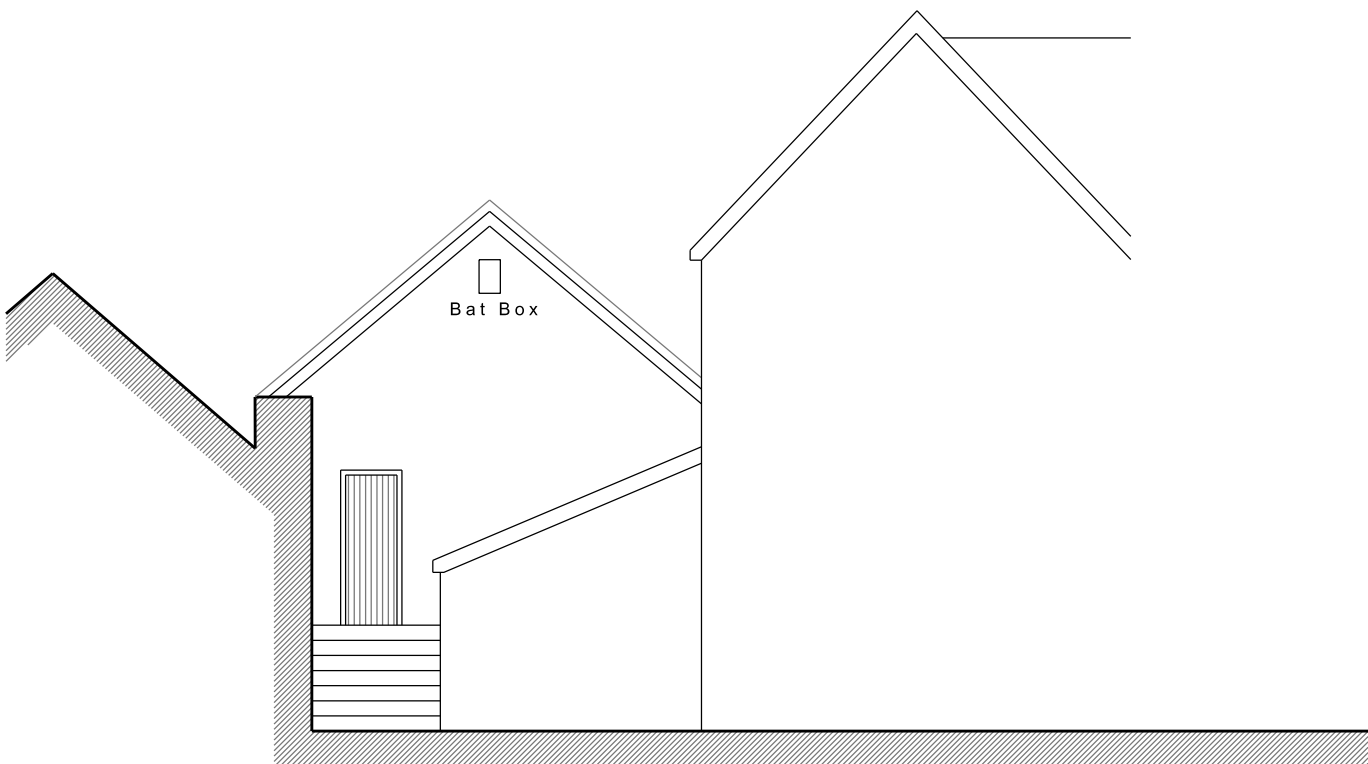

PROPOSED SOUTH FACING ELEVATION

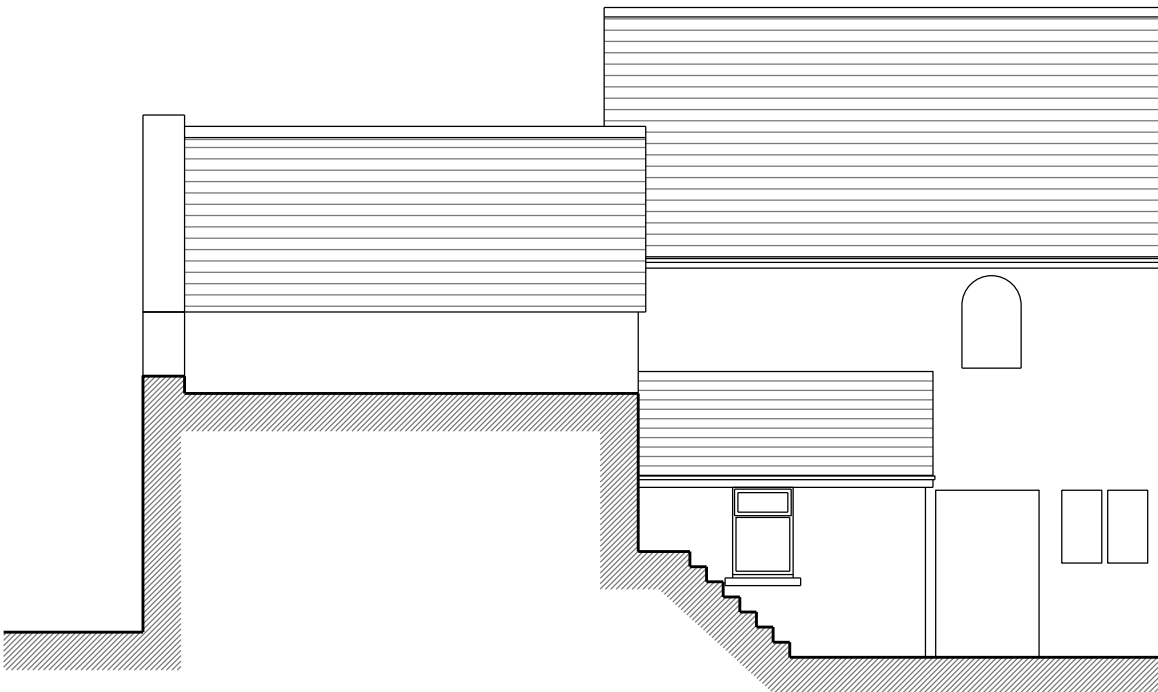

PROPOSED WEST FACING ELEVATION



PROPOSED SITE PLAN. SCALE 1:500



SITE LOCATION PLAN. SCALE 1:2500

revisions

Project		
PROPOSED ALTERATIONS AND EXTENSION TO CAFARTHA DENTAL GWAELOD Y GARTH LANE MERTHYR TYDFIL		
Title		
PROPOSED DRAWINGS		
Date	Scale	Drawn by
Jun 20	1/100 on A1	RAS
Drawing number		
22/2020/PL/002C		
Client		
Mr PAUL JONES		