




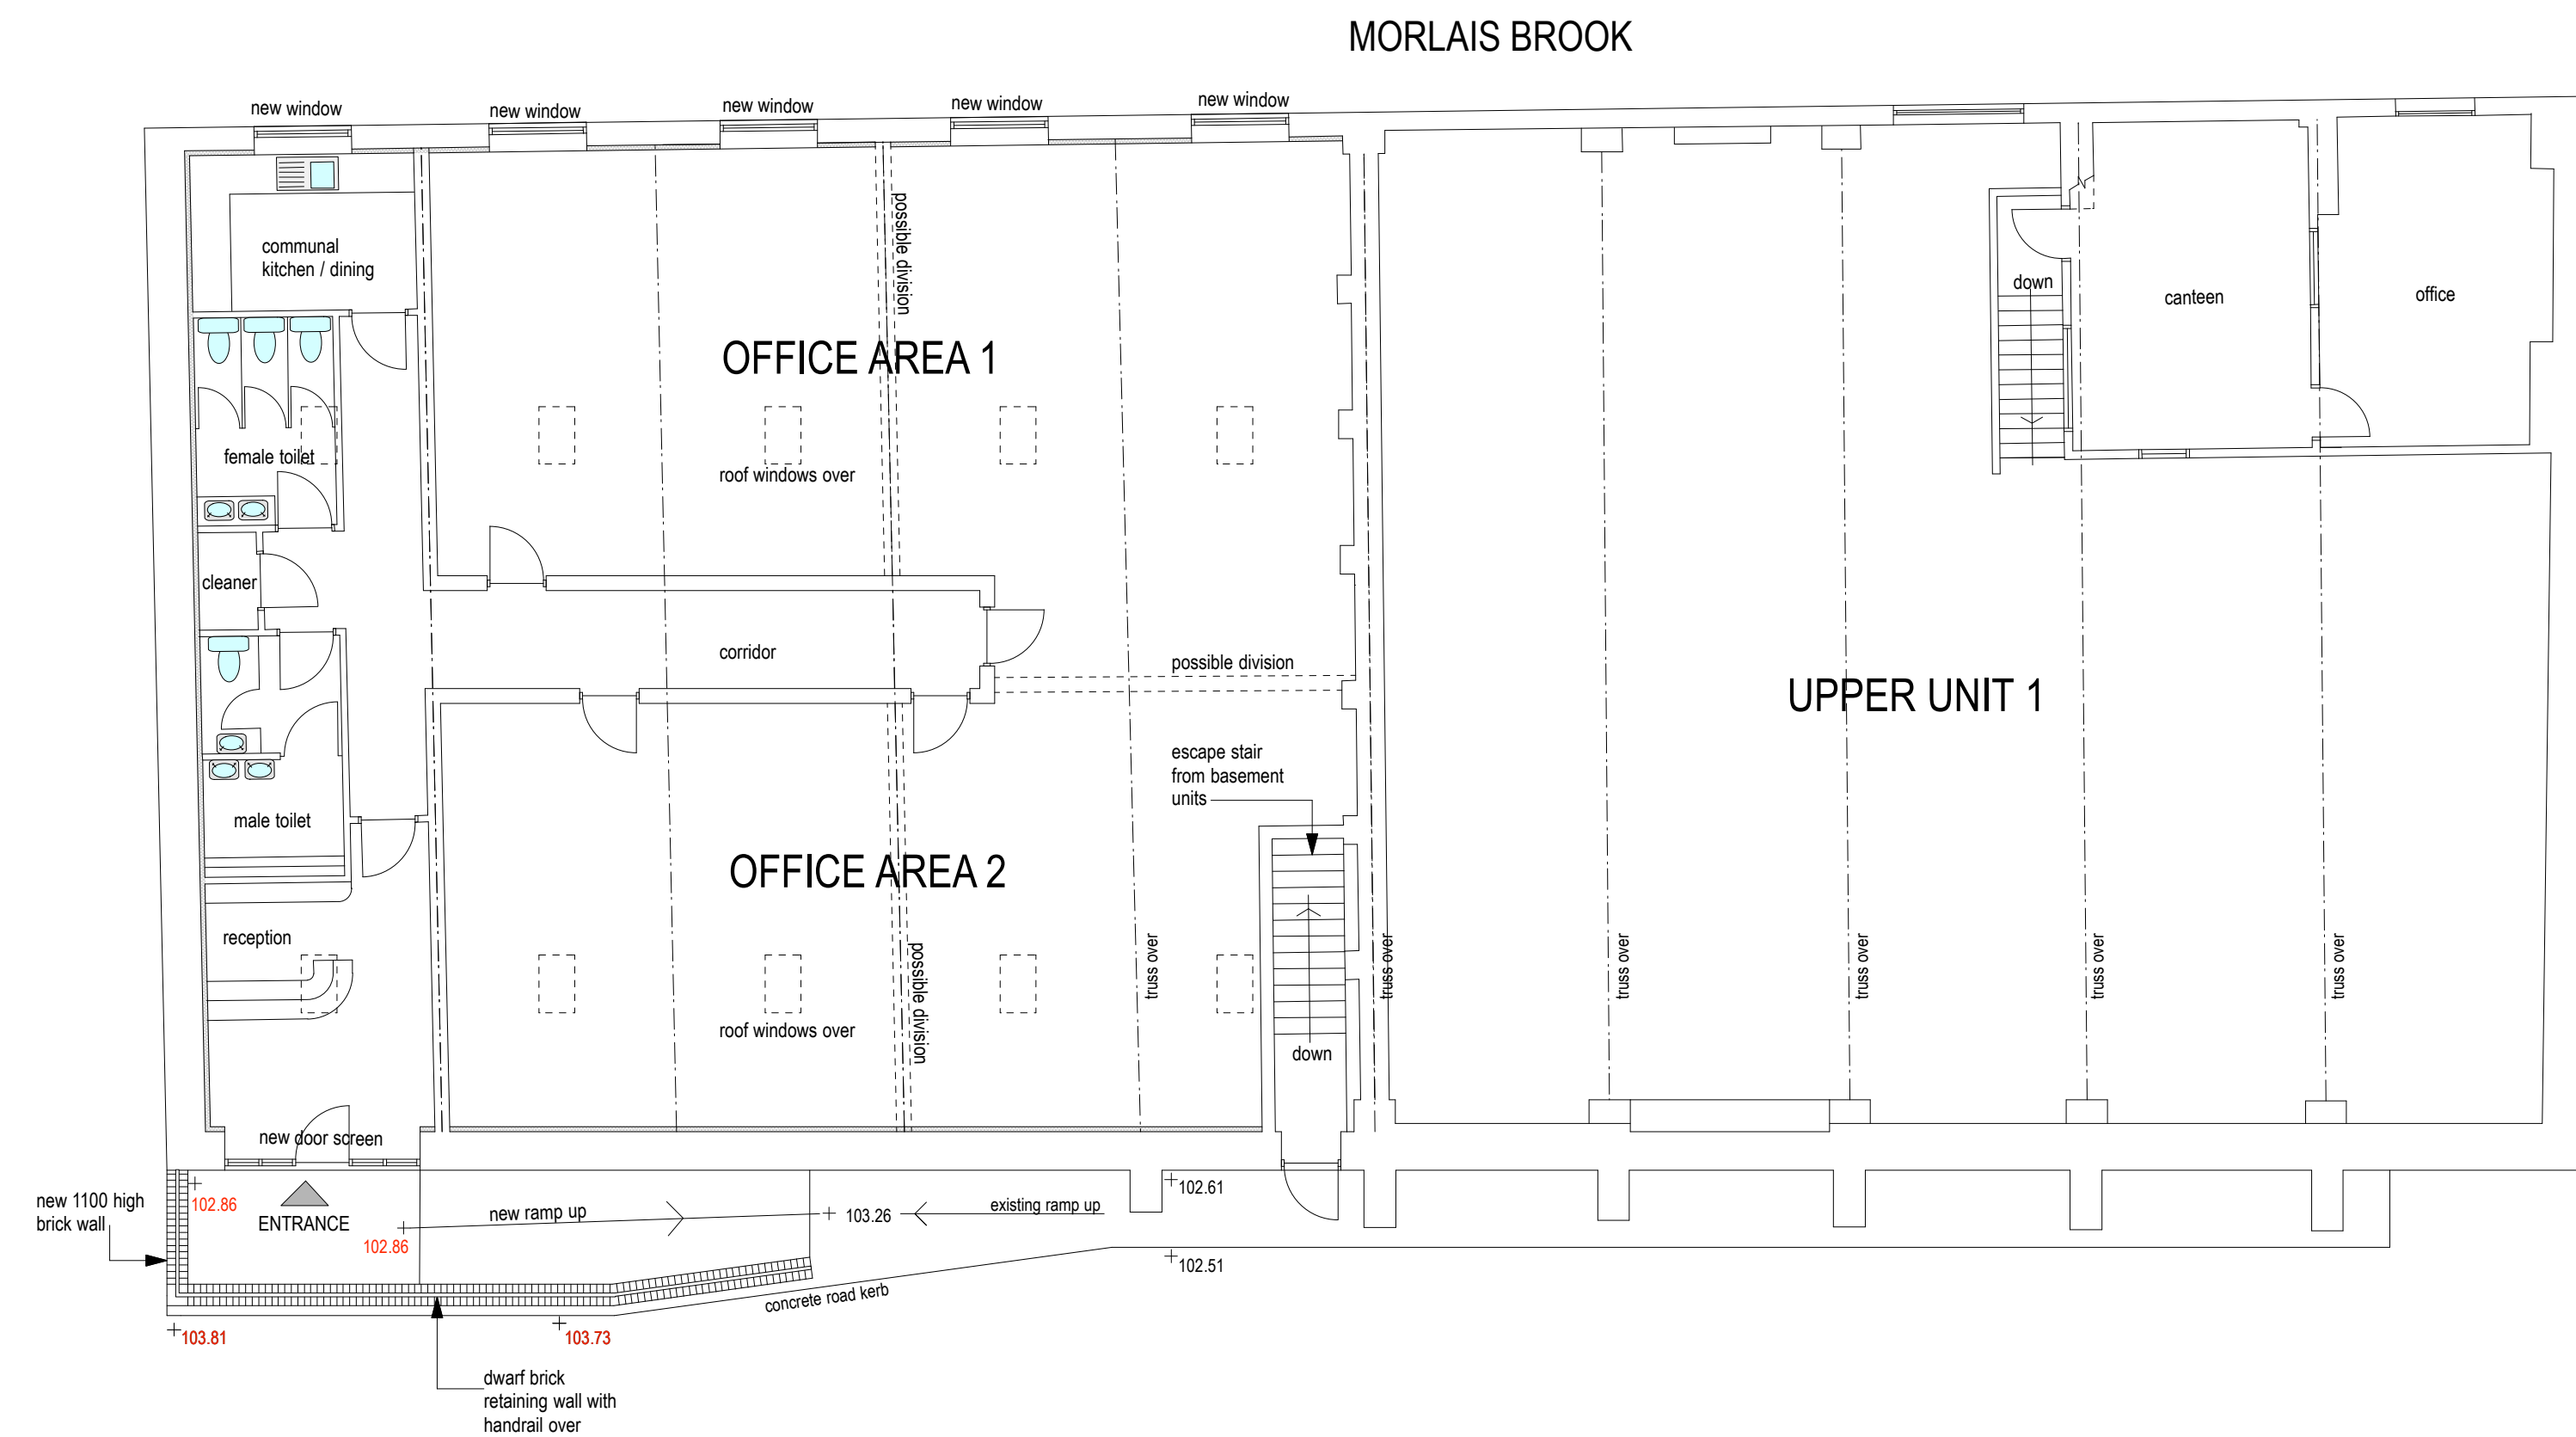

UPPER GROUND FLOOR PLAN

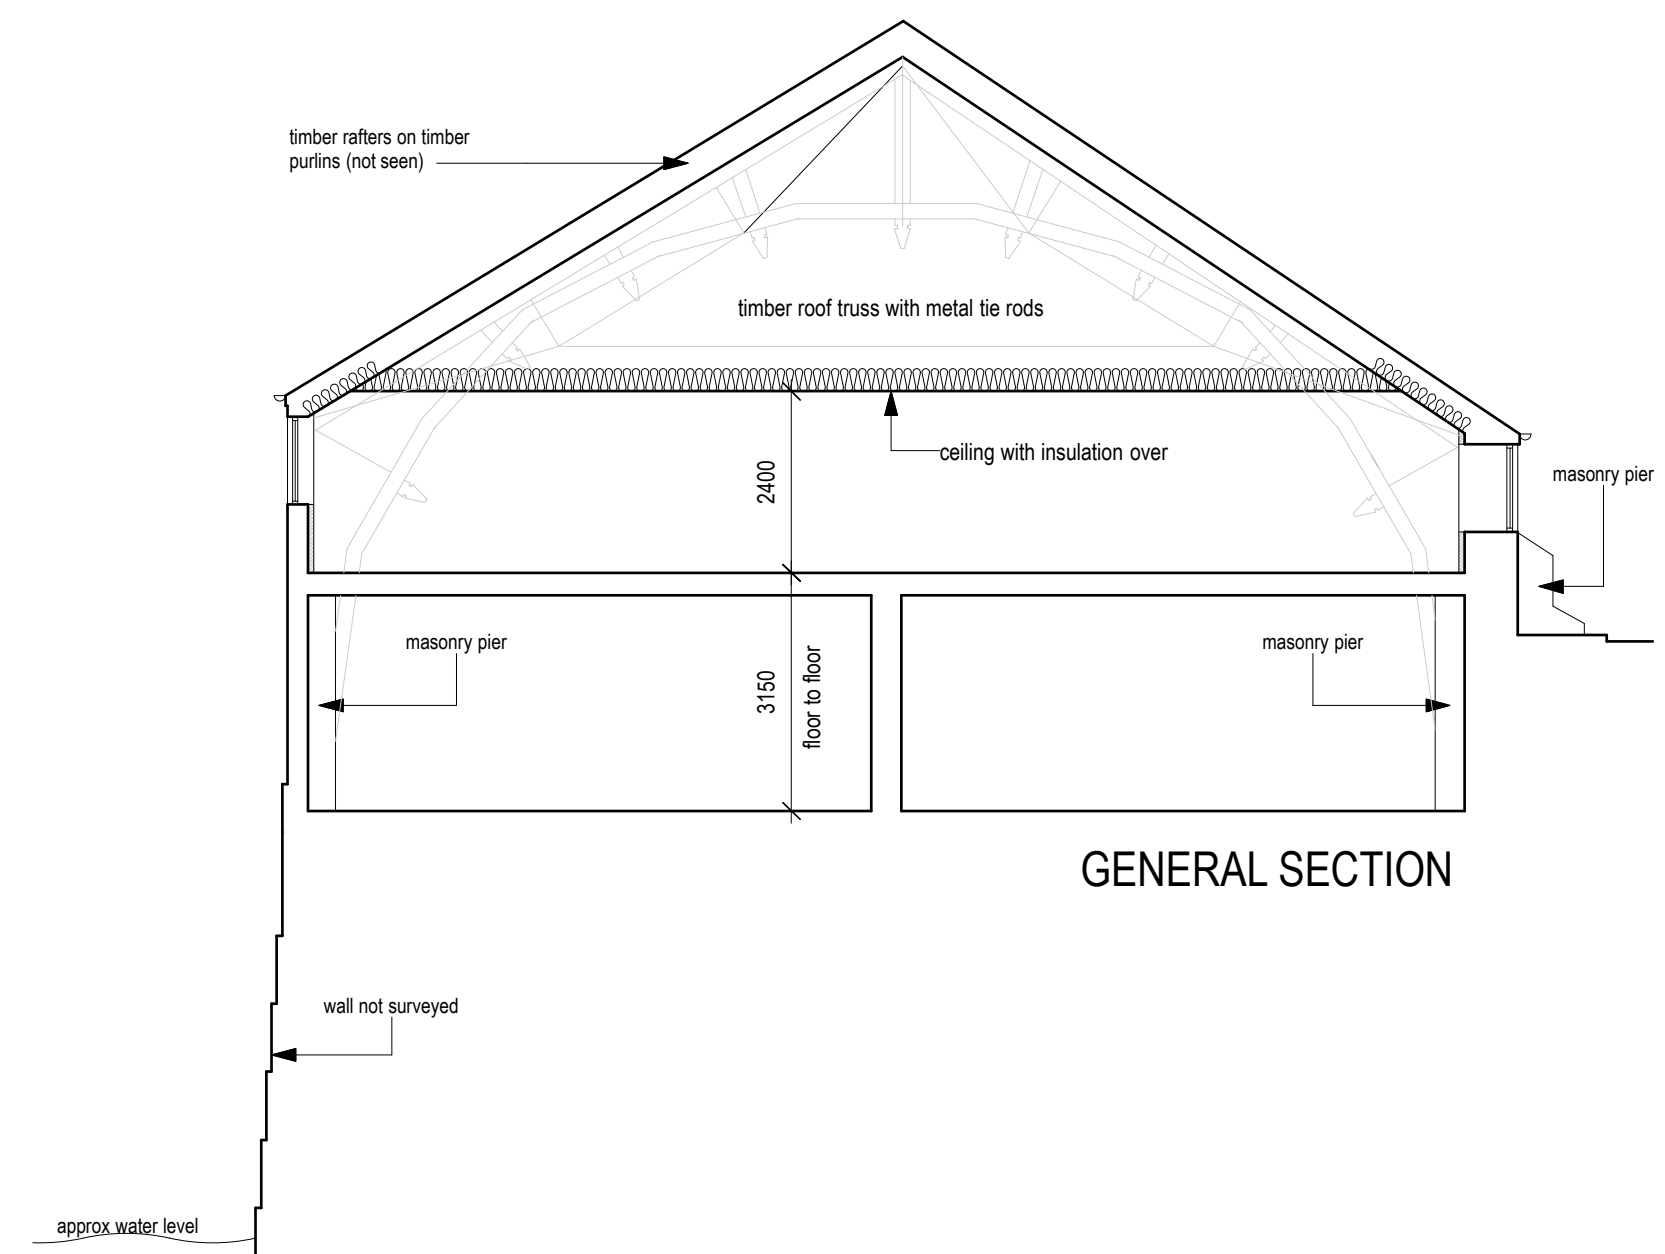

GENERAL SECTION

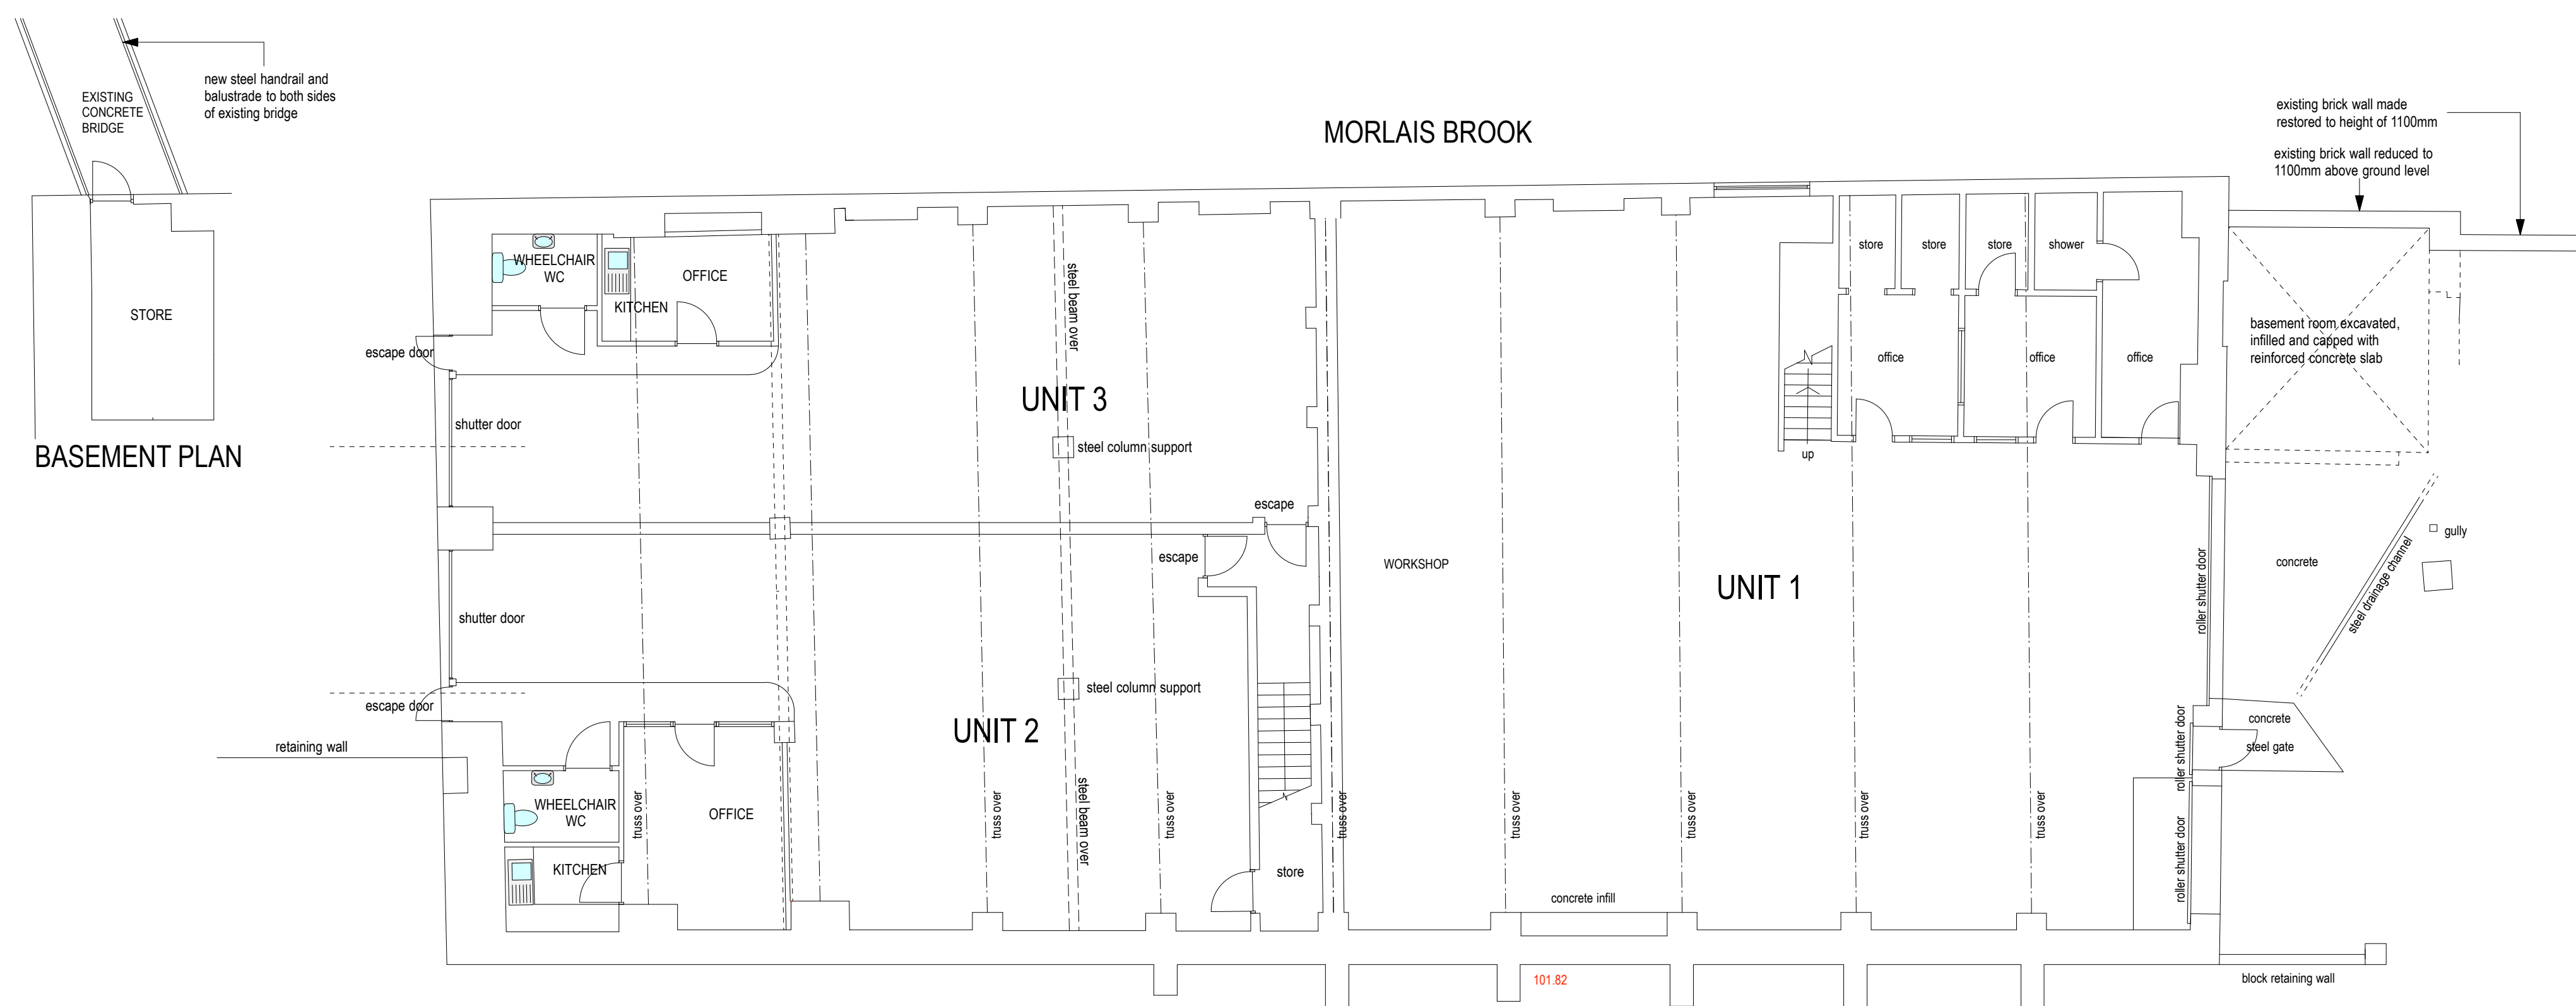

LOWER GROUND FLOOR PLAN

PROPOSED

revisions

This drawing, the works and concepts depicted are the copyright of Paul Overton Architects and may not be reproduced or made use of, either directly or indirectly, without express written consent.

Do not scale off this drawing.

All heights, levels, sizes and dimensions to be checked on site before any work is undertaken.

PAUL OVERTON ARCHITECTS
97A HIGH STREET
MERTHYR TYDFIL
CF47 8UD
TEL. 01685 371194
MOB. 07929 659 282
paul@pro-architects.co.uk

Client

MURPHY CORKE DEVELOPMENTS LTD

Project	THE OLD DRILL HALL PONT MORLAIS WEST MERTHYR TYDFIL
---------	---

Drawing Title	UNITS 2 and 3 PROPOSED PLANS
---------------	---------------------------------

CAD ref	Drawn
9053	PRO

Date January 2021	Scale 1:100 @ A1
----------------------	---------------------

Project No. 9053	Drawing No. 05	Revision A
----------------------------	--------------------------	----------------------