




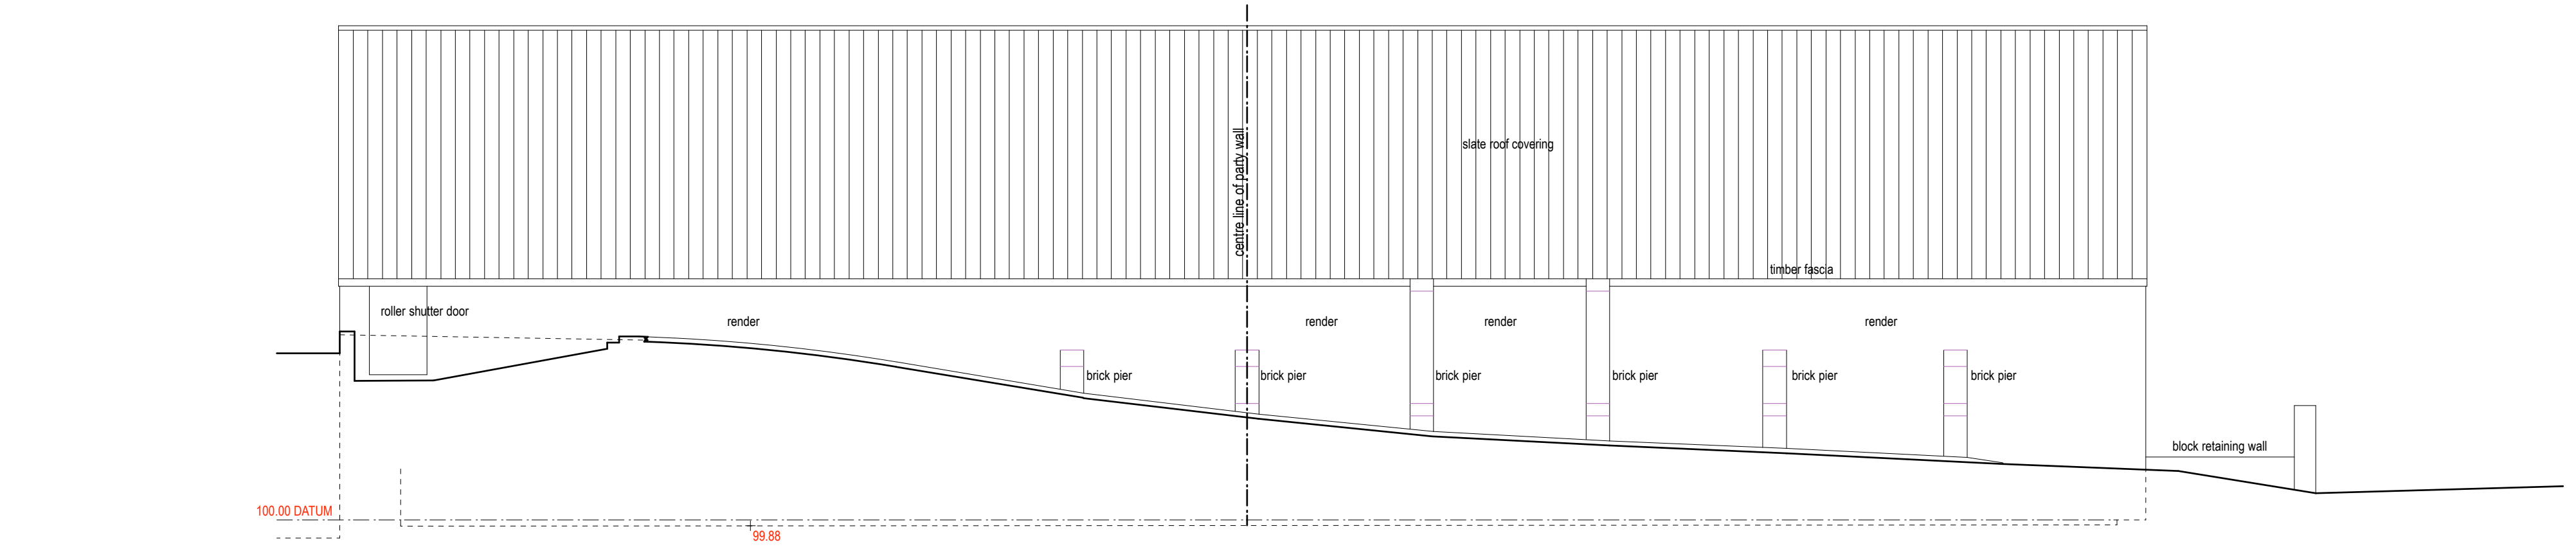


ELEVATION TO PONT MORLAIS WEST

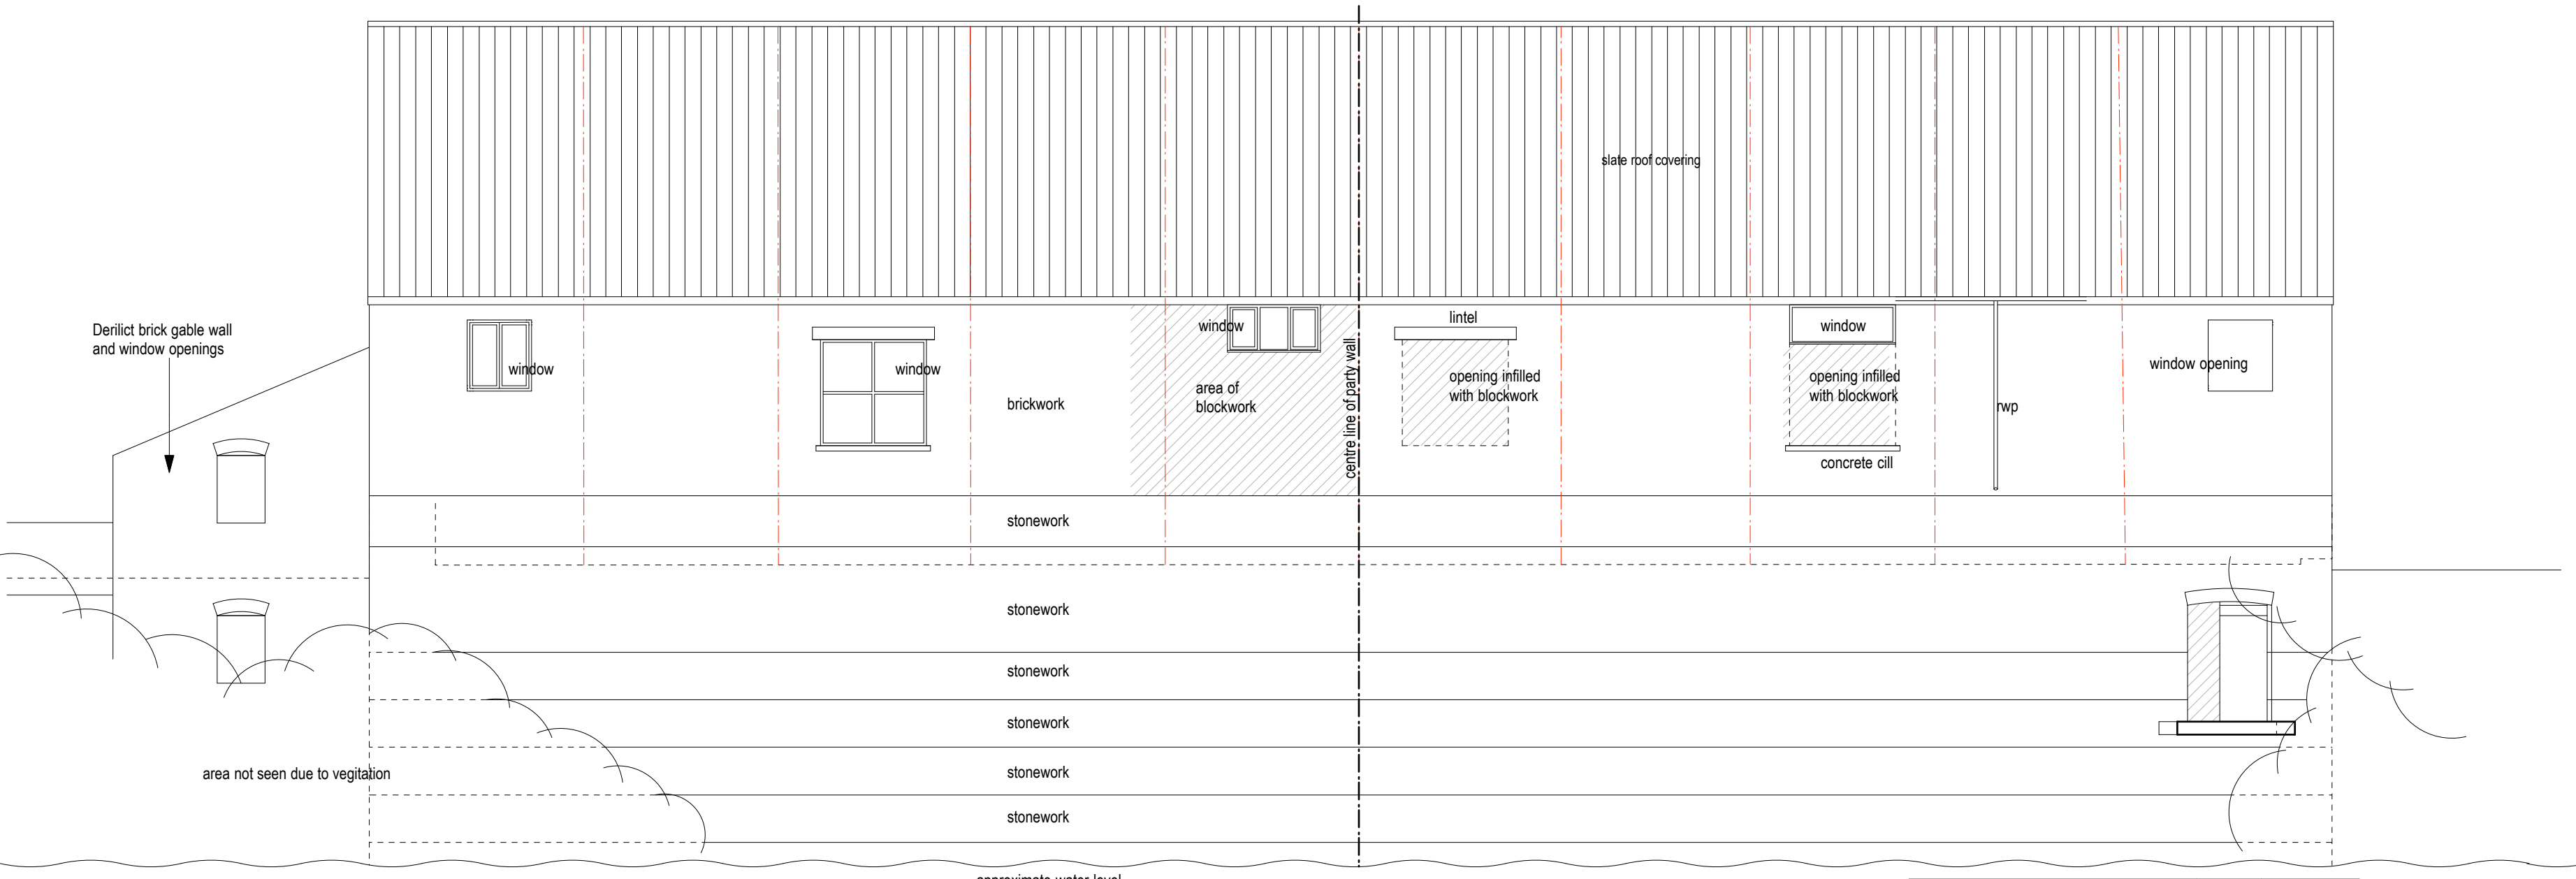


ELEVATION TO SOUTH EAST

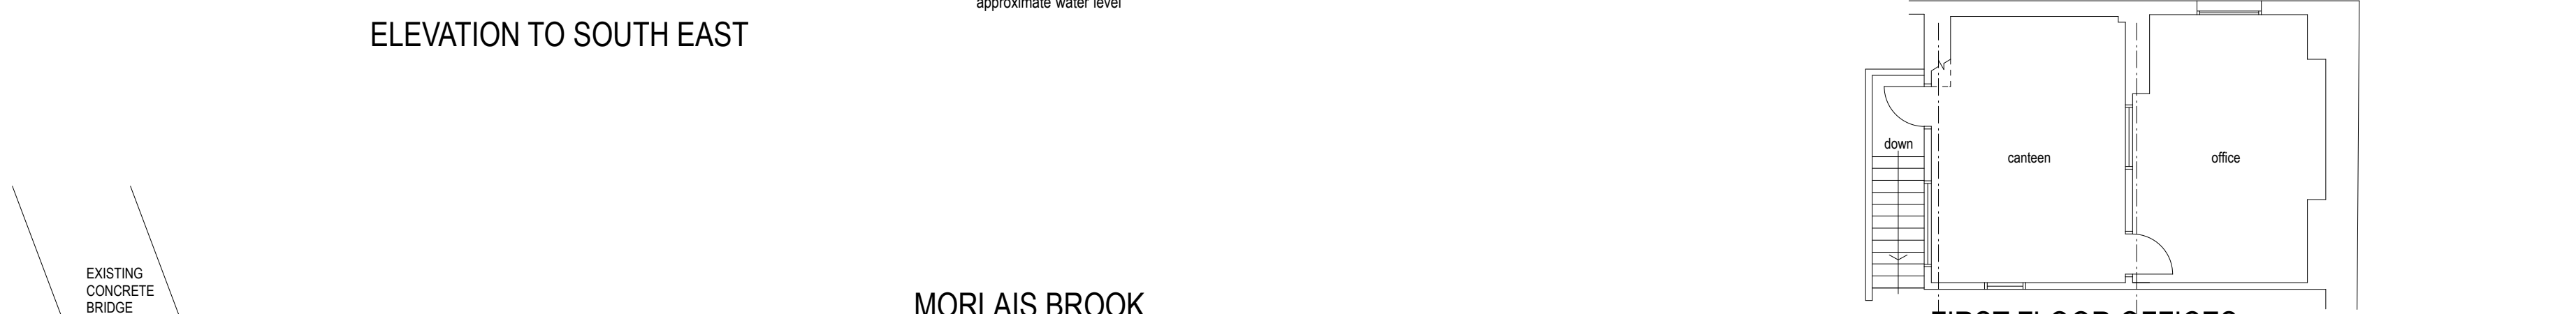


FIRST FLOOR OFFICES

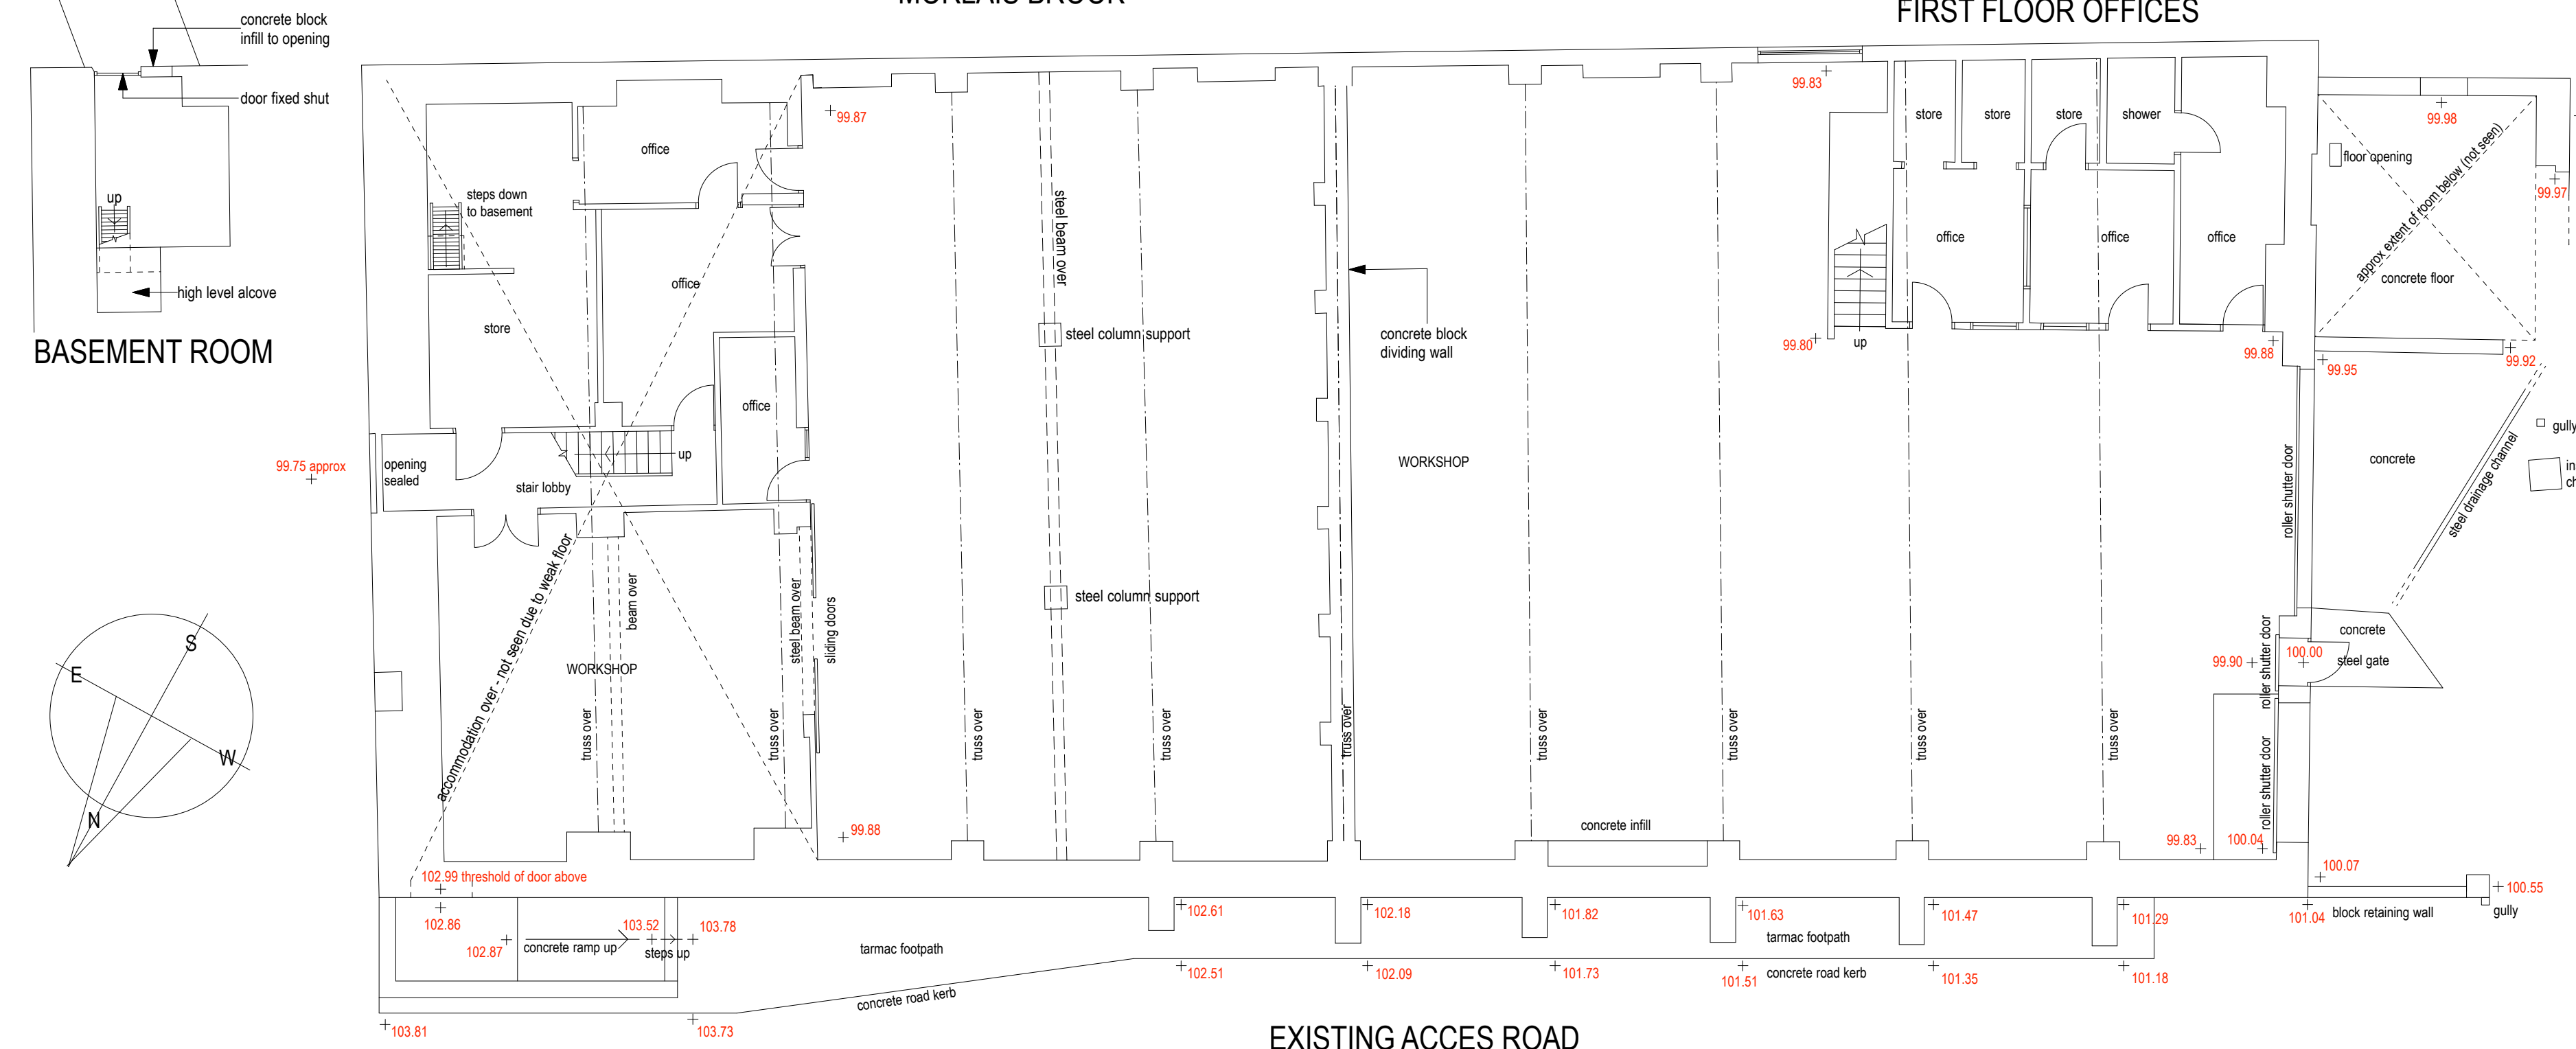


GROUND FLOOR PLAN

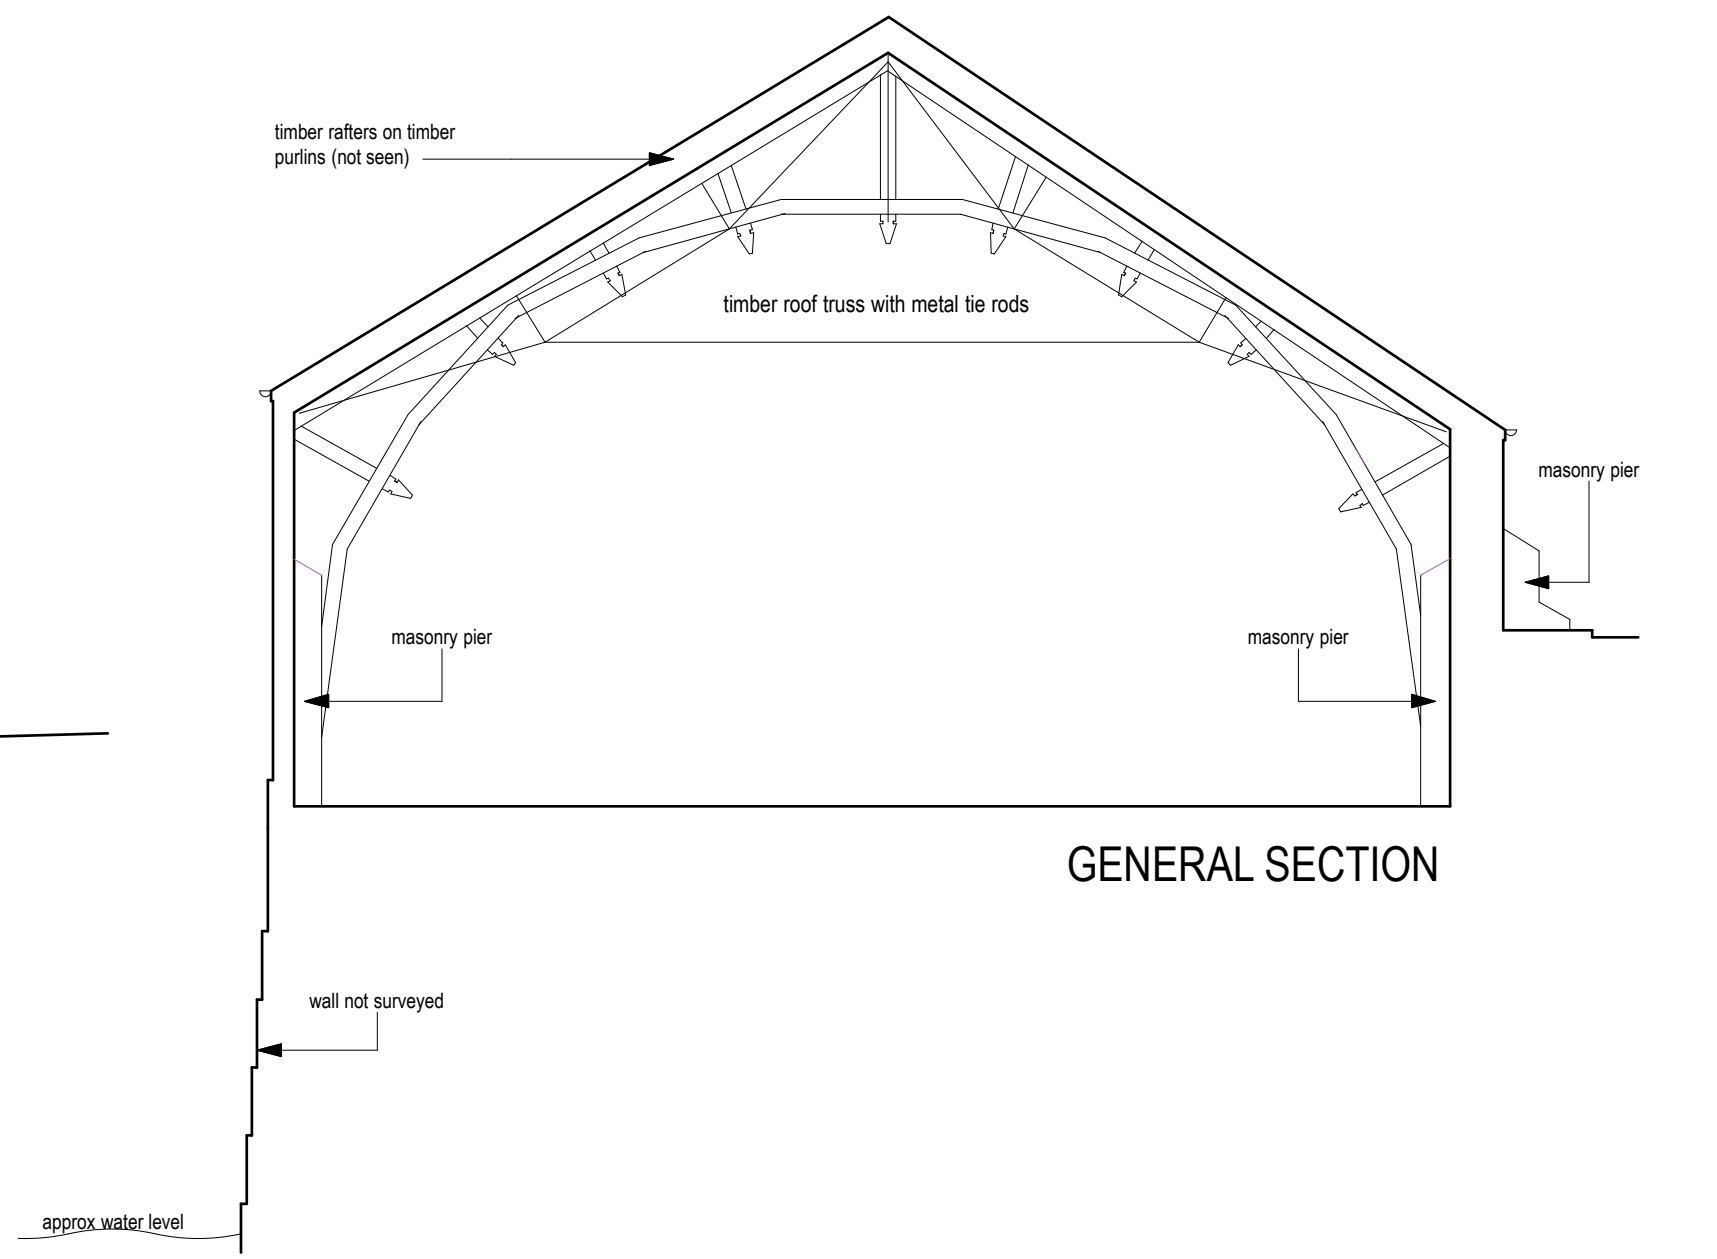

GENERAL SECTION

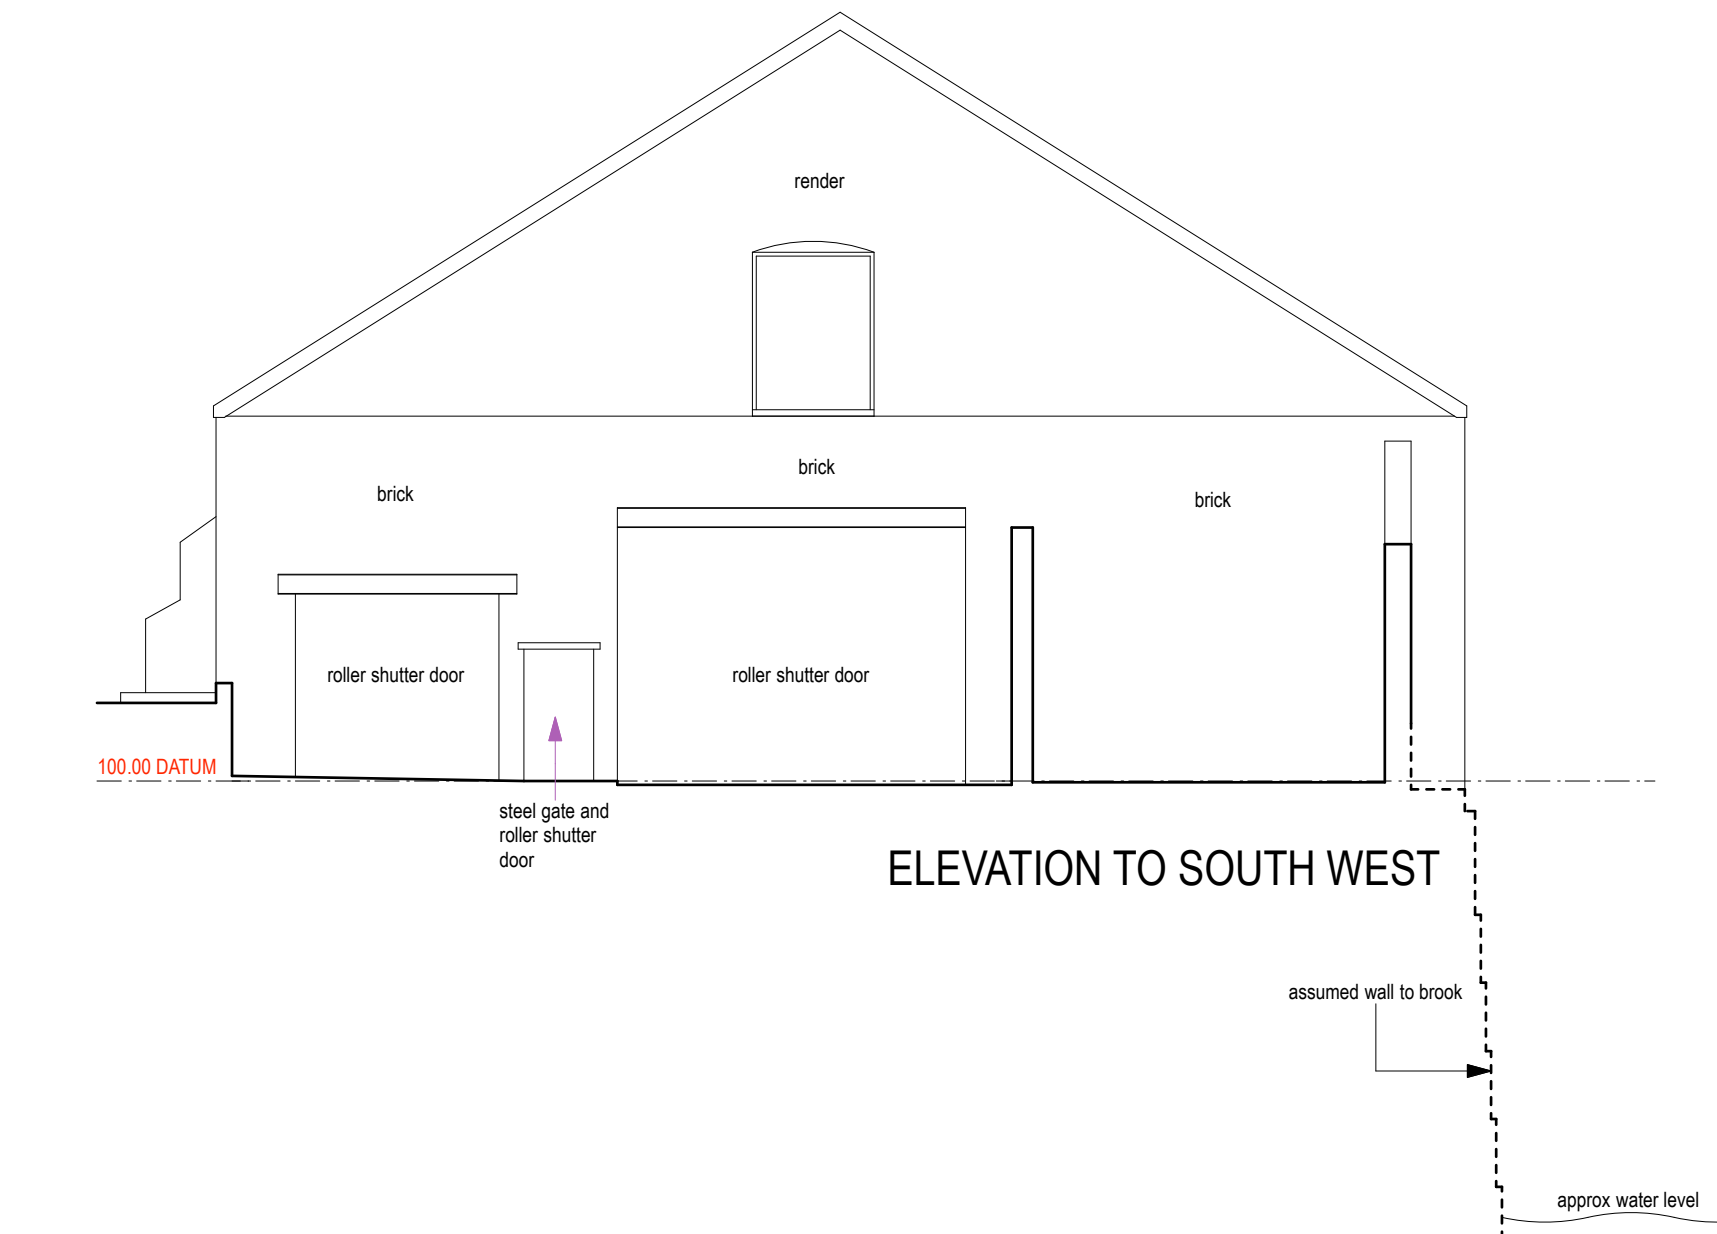

ELEVATION TO SOUTH WEST

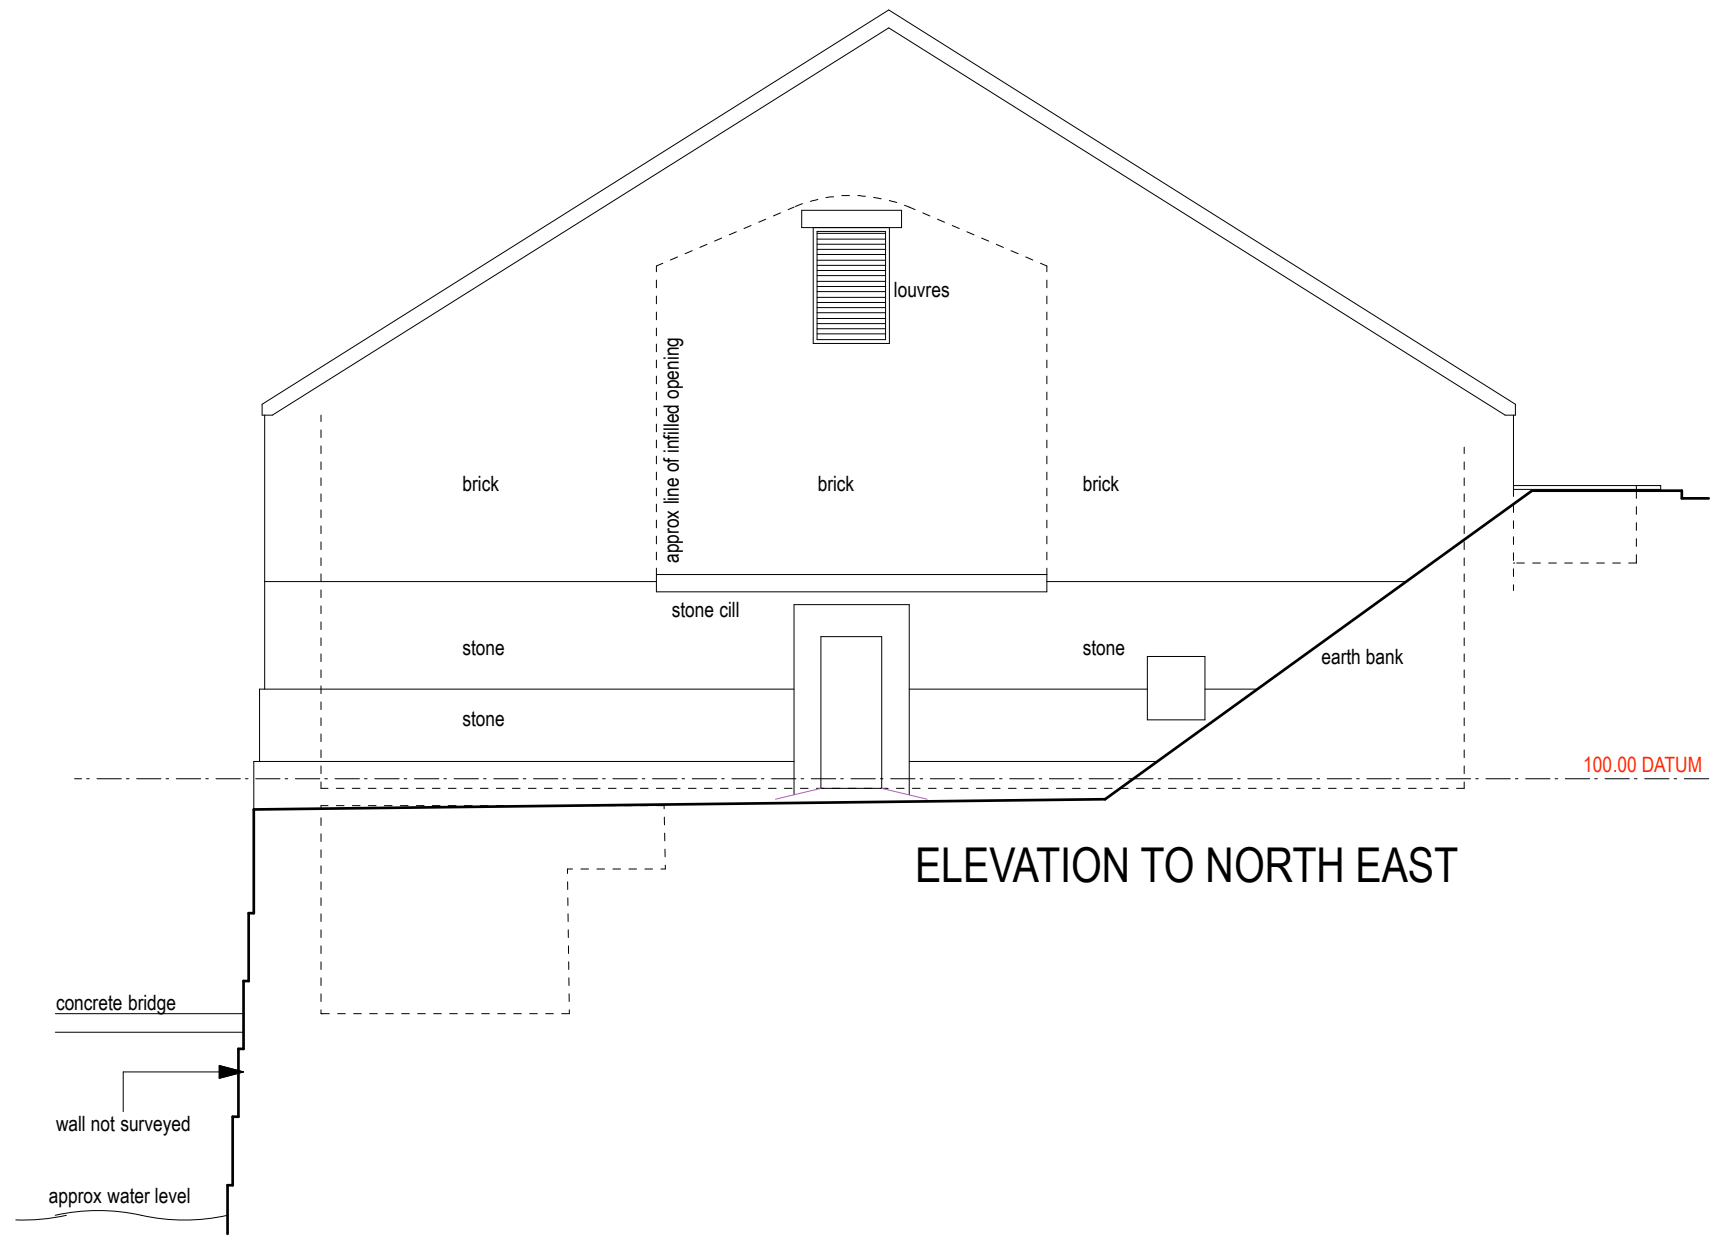

ELEVATION TO NORTH EAST

revisions

This drawing, the works and concepts depicted are the copyright of Paul Overton Architects and may not be reproduced or made use of, either directly or indirectly, without express written consent.

Do not scale off this drawing.

All heights, levels, sizes and dimensions to be checked on site before any work is undertaken.

PAUL OVERTON ARCHITECTS
57A HIGH STREET
MERTHYR TYDFIL
CF47 8UD

TEL: 01691 371154
MOB: 07920 459 282
paul@p-overton.co.uk

Client
MURPHY CORKE DEVELOPMENTS LTD

Project
**THE OLD DRILL HALL
PONT MORLAIS WEST
MERTHYR TYDFIL**

Drawing Title
**EXISTING PLANS, ELEVATIONS
AND SECTION**

CAD ref	9053	Drawn	PRO
---------	------	-------	-----

Date	January 2021	Scale	1:100 @ A1
------	--------------	-------	------------

Project No.	9053	Drawing No.	03	Revision	A
-------------	------	-------------	----	----------	---

EXISTING