



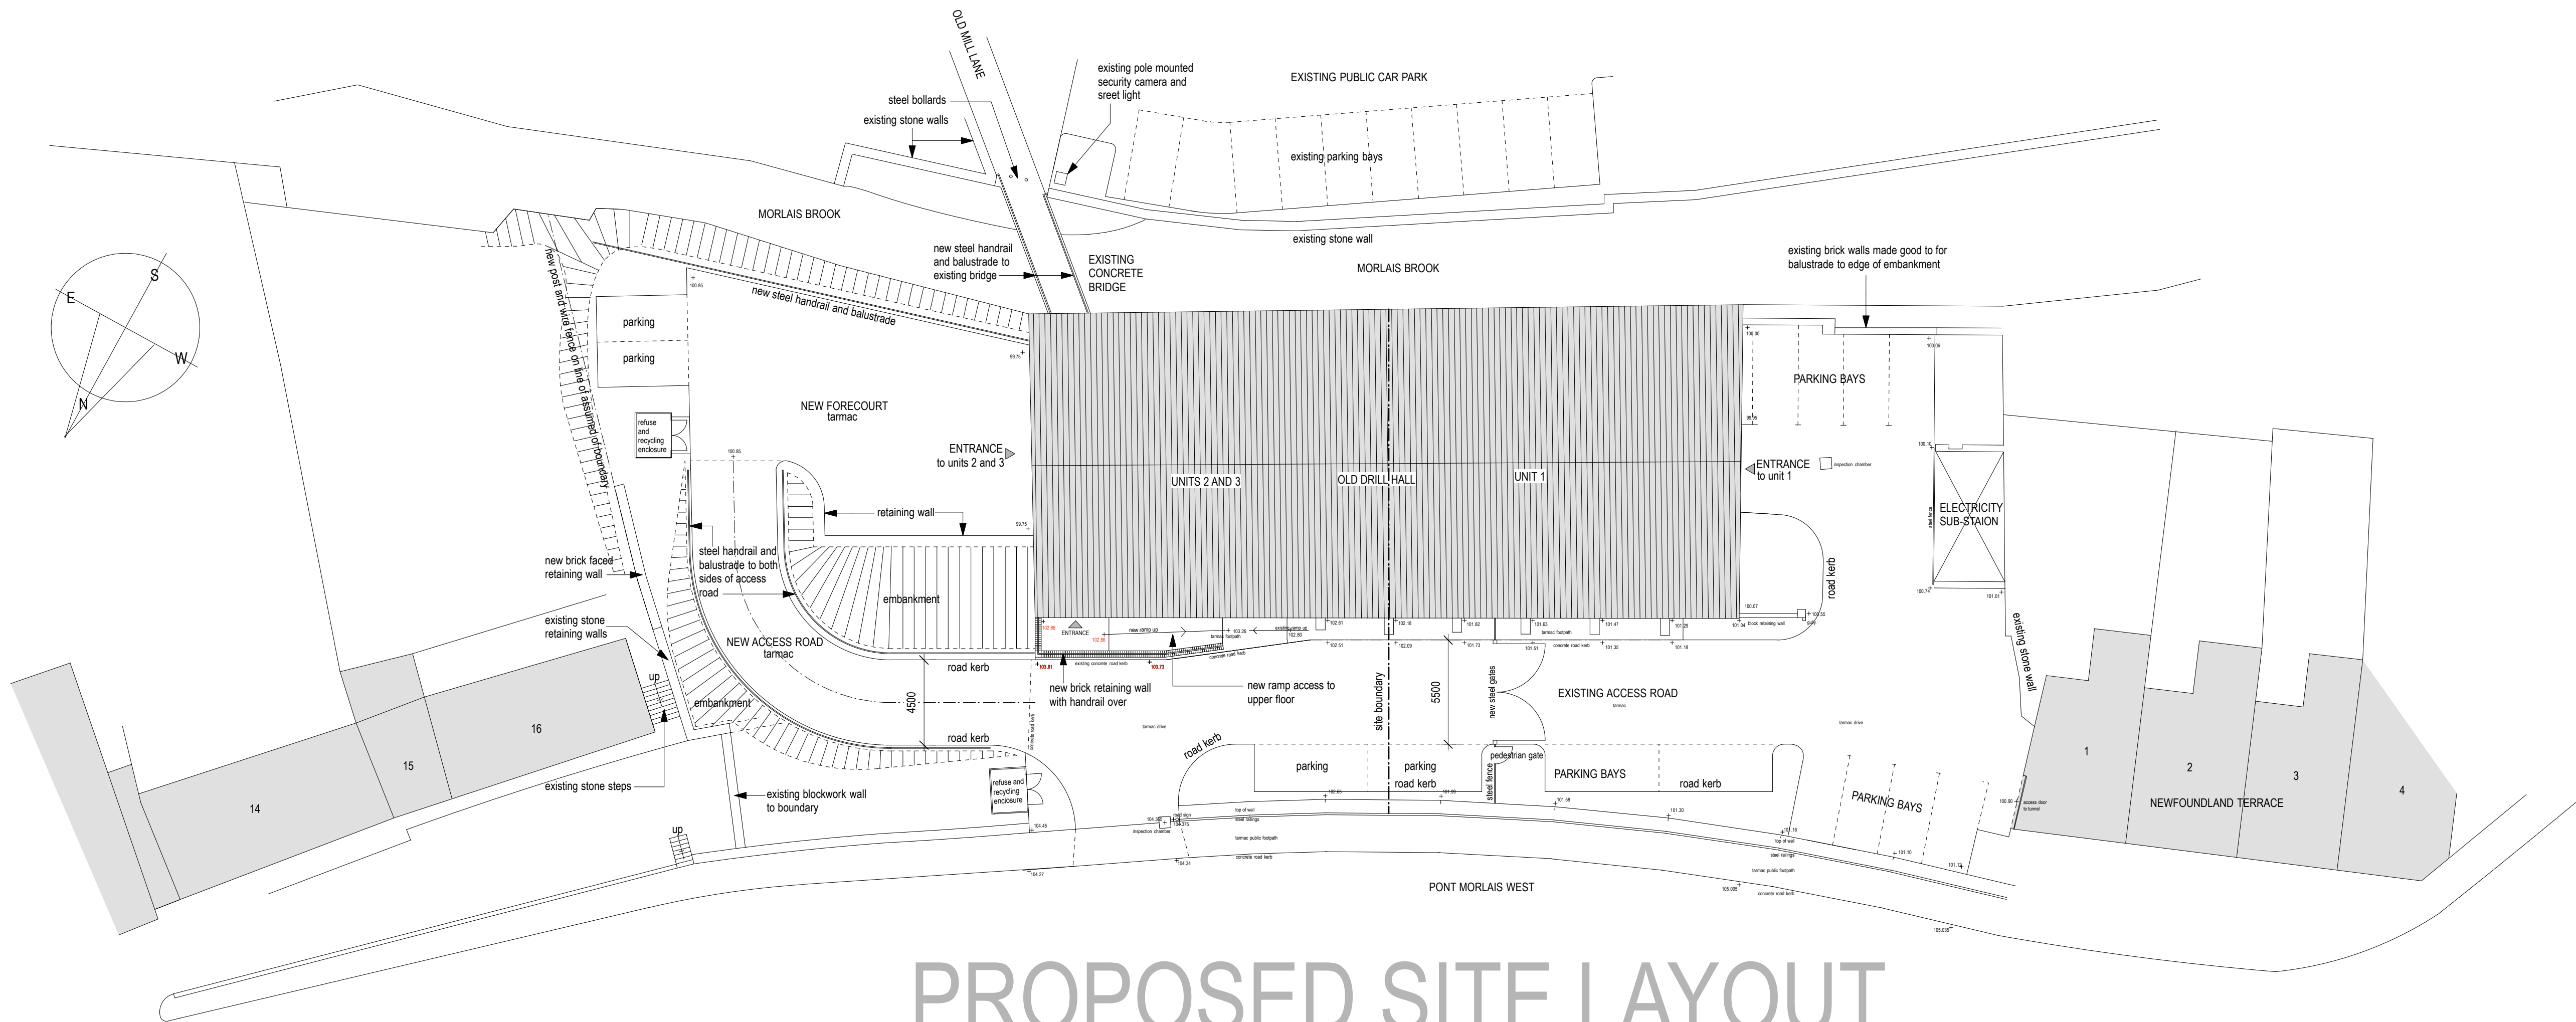

PROPOSED SITE LAYOUT

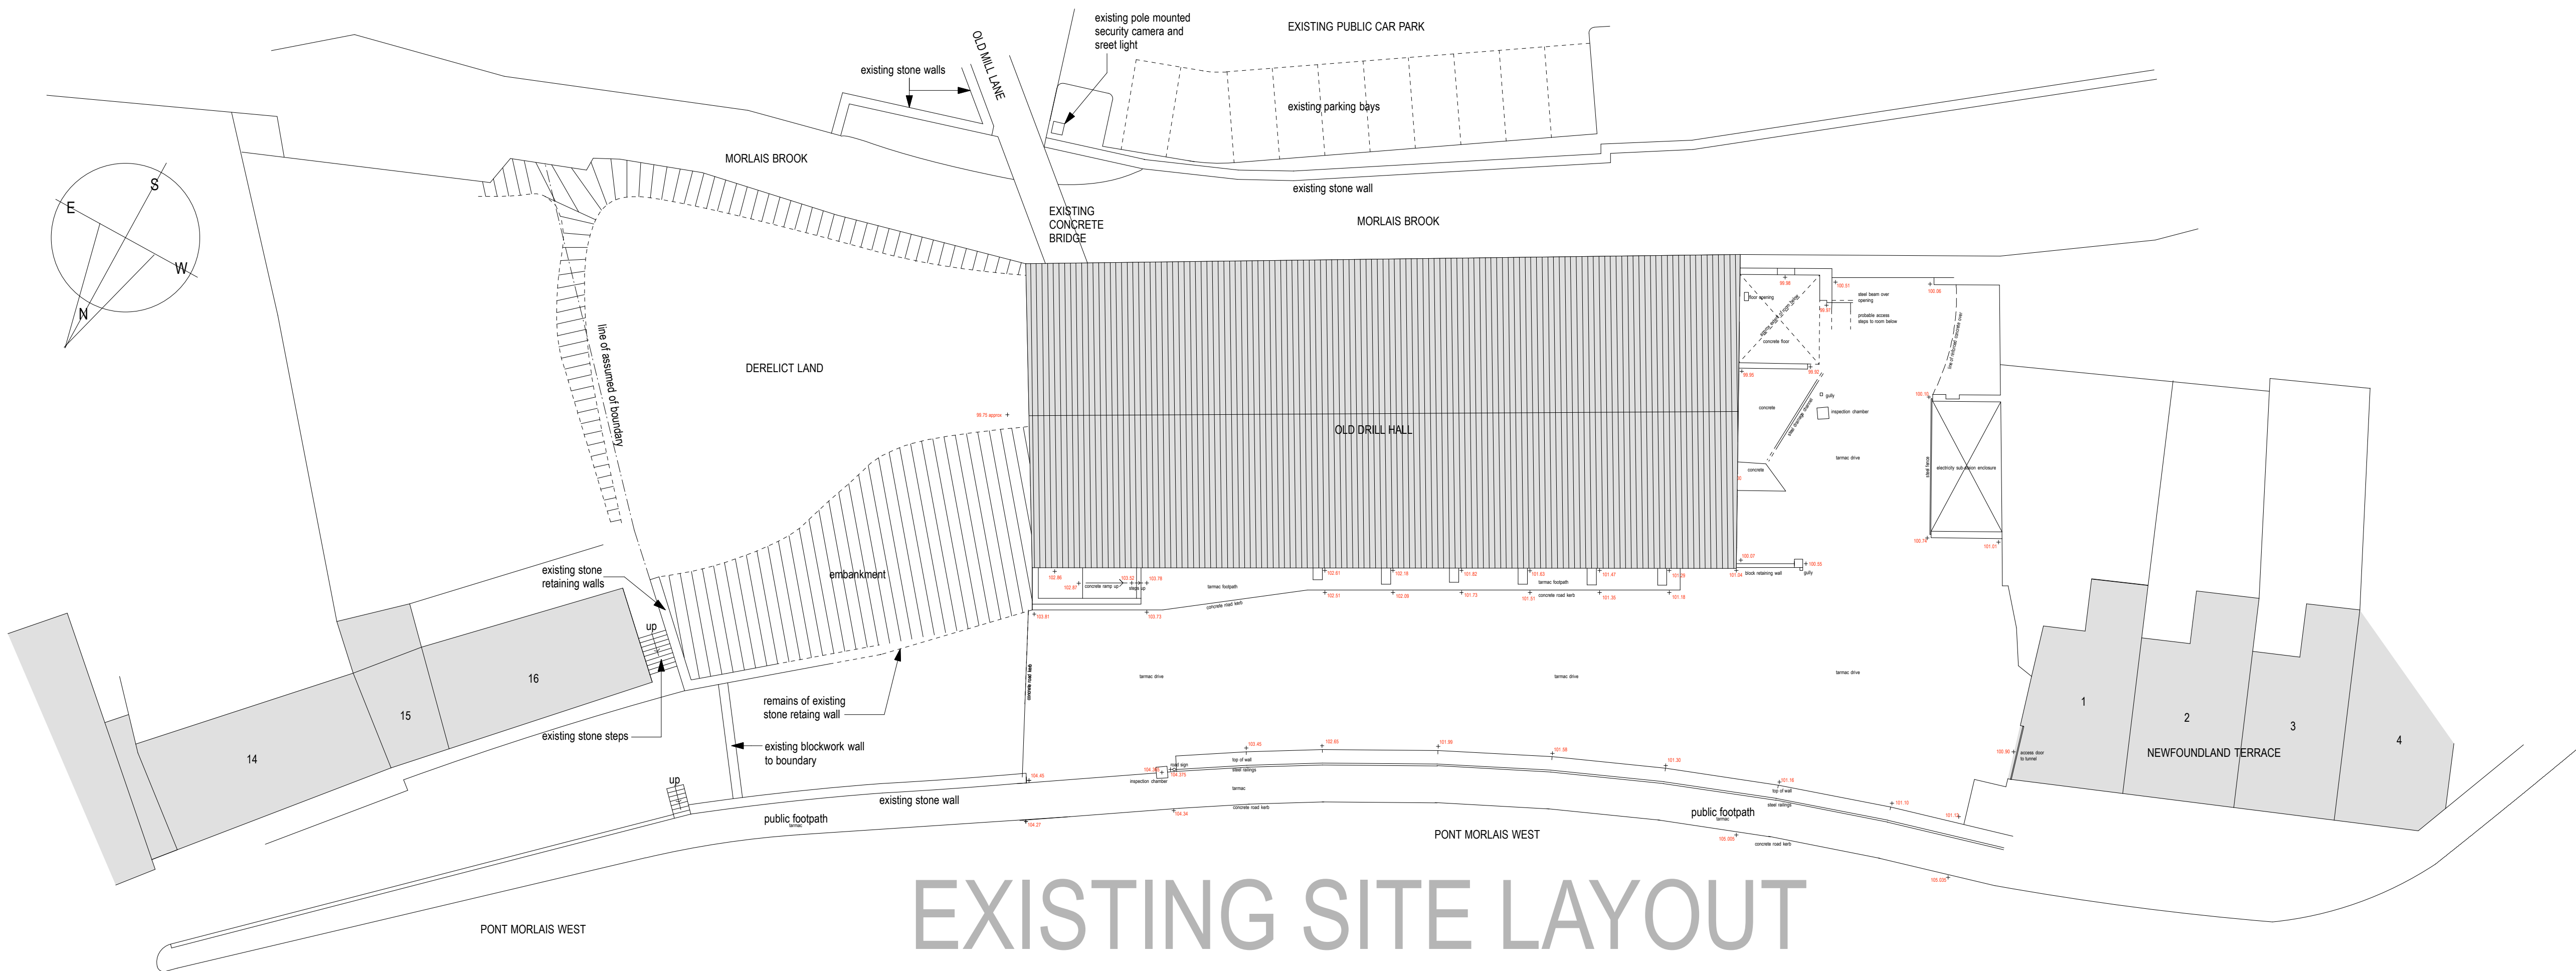

EXISTING SITE LAYOUT

revisions

This drawing, the works and concepts depicted are the copyright of Paul Overton Architects and may not be reproduced or made use of, either directly or indirectly, without express written consent.
Do not scale off this drawing.
All heights, levels, sizes and dimensions to be checked on site before any work is undertaken.

PAUL OVERTON ARCHITECTS
97A HIGH STREET
MERTHYR TYDFIL
CF47 8UD
TEL: 01688 371194
MOB: 07920 689242
paul@pro-architects.co.uk

Client
MURPHY CORKE DEVELOPMENTS LTD

Project
**THE OLD DRILL HALL
PONT MORLAIS WEST
MERTHYR TYDFIL**

Drawing Title
EXISTING and PROPOSED SITE PLAN

CAD ref	9053	Drawn	PRO
---------	------	-------	-----

Date	January 2021	Scale	1:200 @ A1
------	--------------	-------	------------

Project No.	9053	Drawing No.	04	Revision	A
-------------	------	-------------	----	----------	---