


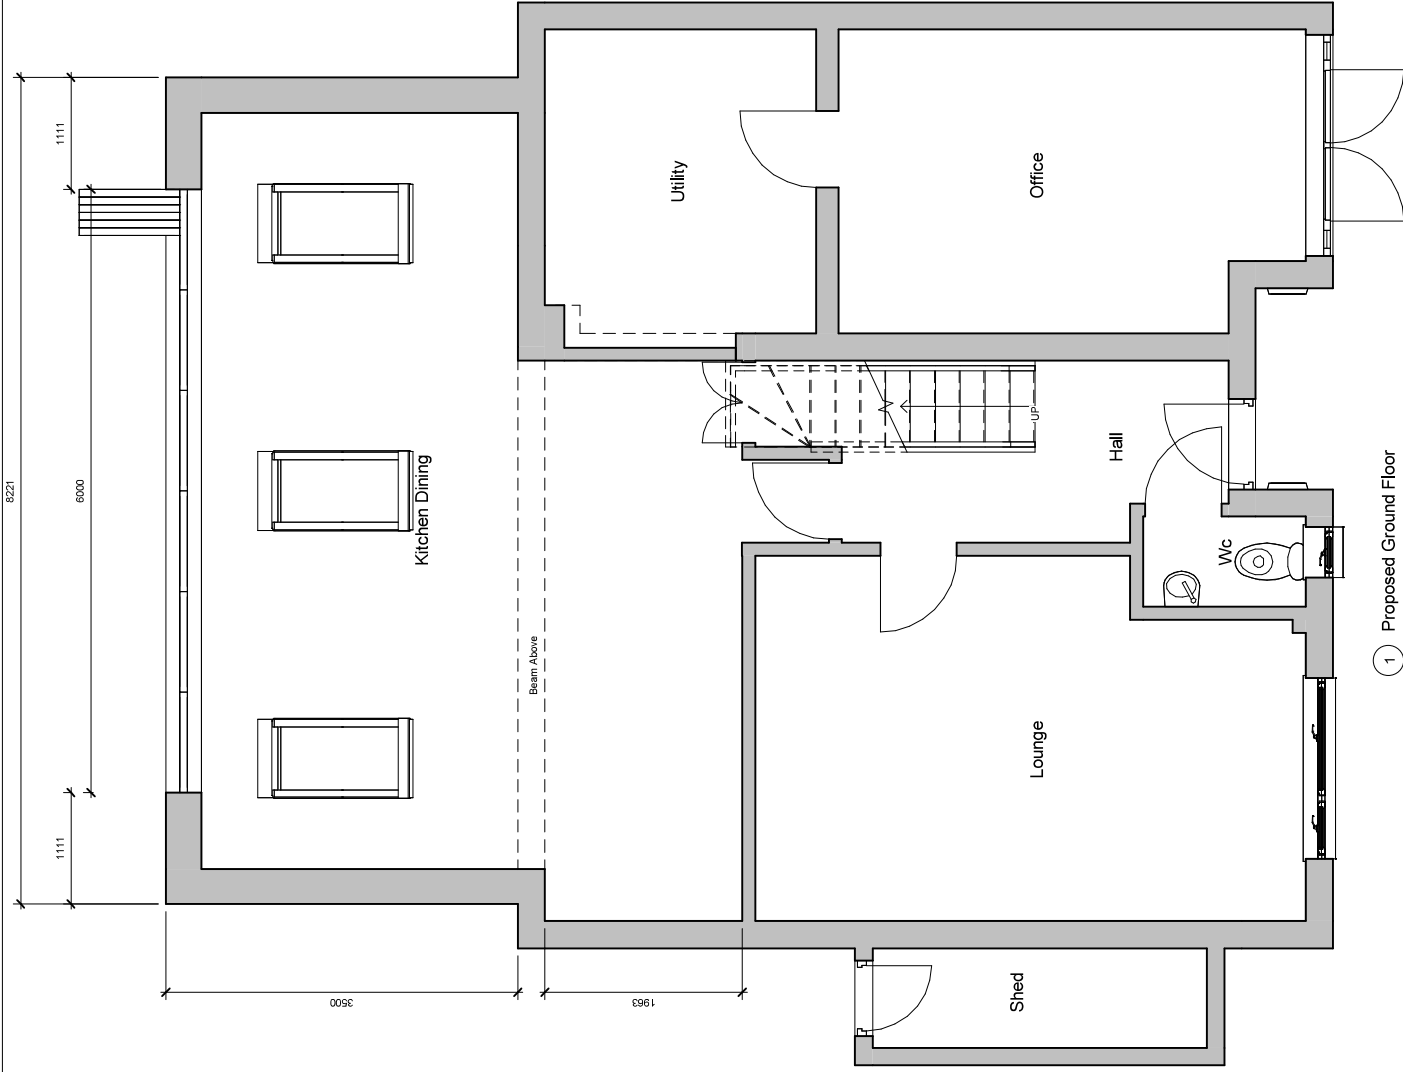

INDIGO DESIGN (Part of 3dcaadwales Ltd) 5 Aestrea Drive, Merthyr Tydfil, CF47 0NY. Tel: 01685 385746 Mob - 07940913216 Email: philip@3dcaadwales.co.uk			
This Drawing is Copyright Indigo Design and should not be copied or used in any way without on site and not scaled from this drawing		PURPOSE OF ISSUE DRAWING NUMBER Planning Approval HYG-02	
PROJECT Single storey rear extension		SHEET Proposed Ground Floor Plan	
Address 16 Heol Y Glyn, Treharris, Merthyr Tydfil, CF46 5RX		Checked by JH	
Drawn by PH		Scale (@ A3) 1 : 50	
Rev No A	Issue	Description	Date 02/10/2025