


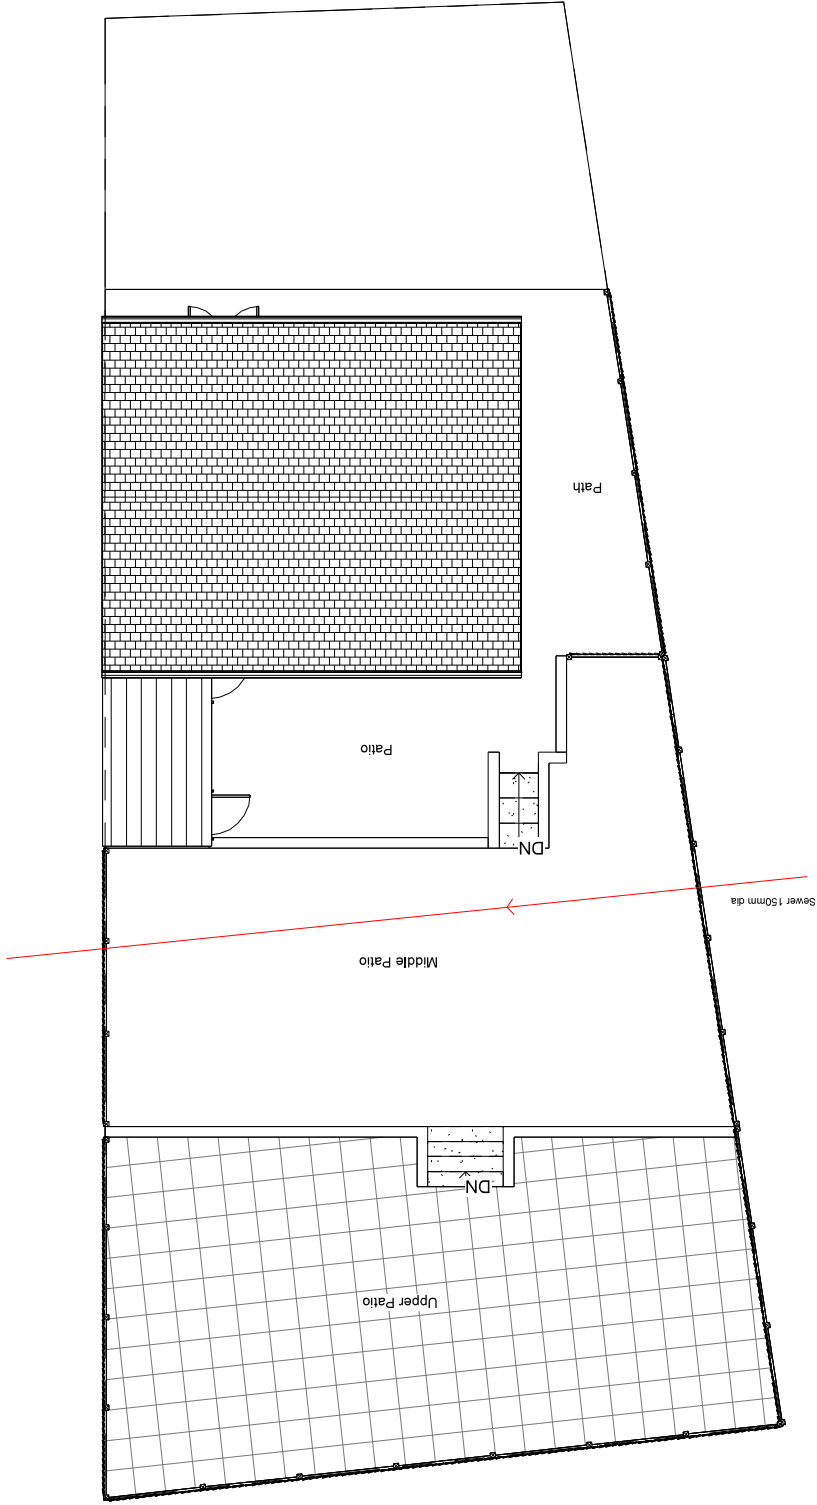

1 Existing Site
1 : 100

INDIGO DESIGN (Part of 3dcadswales Ltd) 5 Ashtea Drive, Merthyr Tydfil, CF47 0NY. Tel: 01685 385746 Mob - 07940913216 Email: philip@3dcadswales.co.uk		Indigo 3d Design	
This Drawing is Copyright Indigo Design and shall not be copied, reproduced or used in any way on site and not scaled from this drawing		PURPOSE OF ISSUE DRAWING NUMBER Planning Approval MC-04	
PROJECT Two Storey Extension to rear		SHEET Existing Site Plan	
Address 5 Maple Crescent Trefaelen, Merthyr Tydfil, CF48 2EH		Checked by JH	
Drawn by PH		Scale (@ A3) 1 : 100	
Rev No A	Issue	Description	Date 14/05/2024