


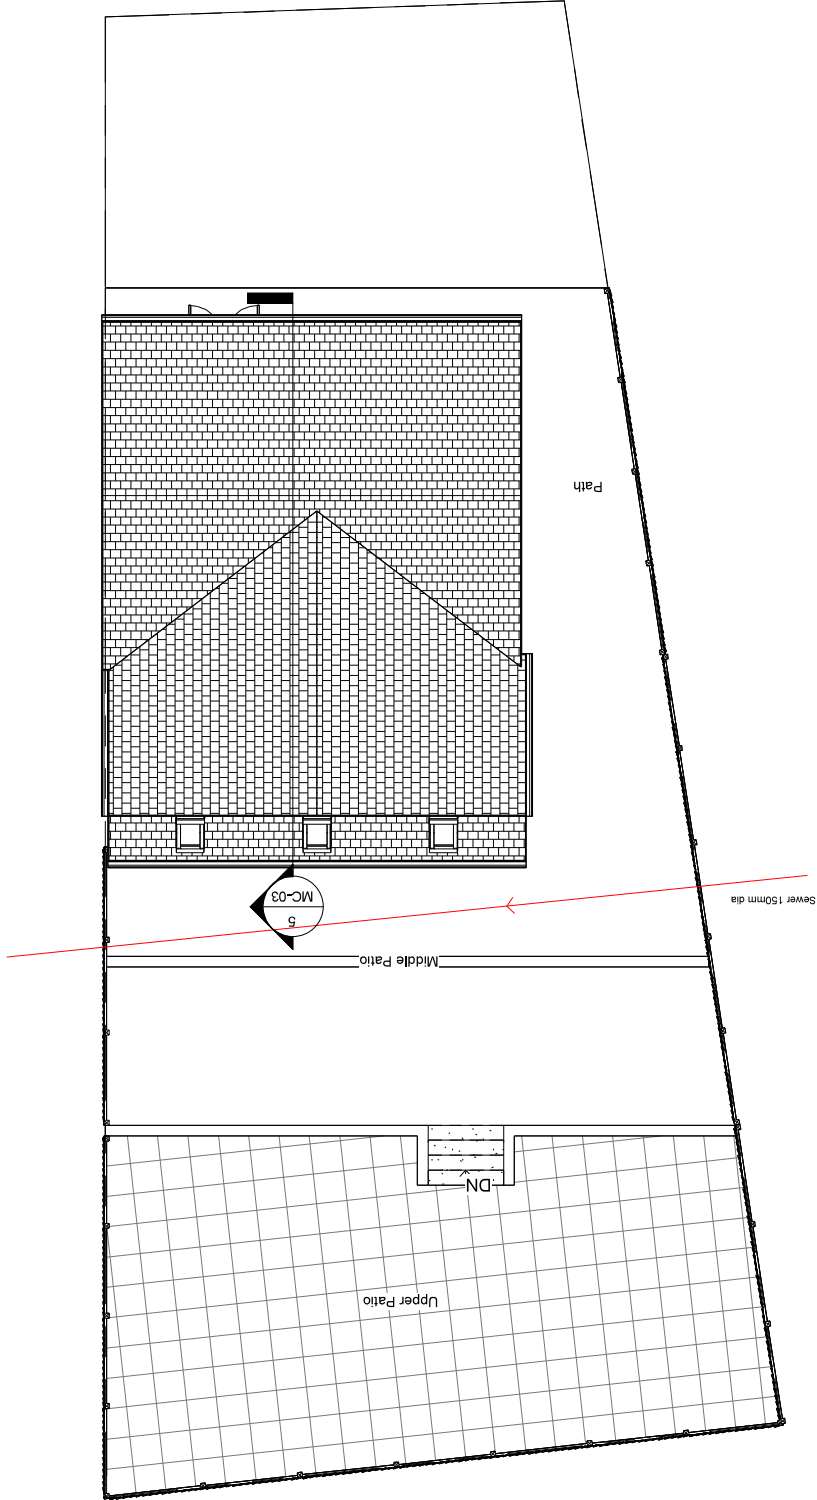

INDIGO DESIGN (Part of 3dcaadwales Ltd) 5 Ashtea Drive, Merthyr Tydfil, CF47 0NY. Tel: 01685 385745 Mob - 07940913216 Email: philip@3dcaadwales.co.uk	
This Drawing is Copyright Indigo Design and shall not be copied, reproduced or used in any way on site and not scaled from this drawing	
Indigo 3d Design	
PURPOSE OF ISSUE	DRAWING NUMBER
Planning Approval	MC-05
PROJECT	
Two Storey Extension to rear	
SHEET	
Proposed Site Plan	
Address	
5 Mapel Crescent, Treflachen, Merthyr Tydfil, CF48 2EH	
Checked by	Drawn by
JH	PH
Scale (@ A3)	
1:100	
Rev No	Issue
A	14/05/2024
Description	
Date	
14/05/2024	