




Roof:	Concrete tile matching existing
External walls:	Face Brick matching existing
Windows/Doors:	White uPVC matching existing
Fascia/RWG's:	White uPVC matching existing

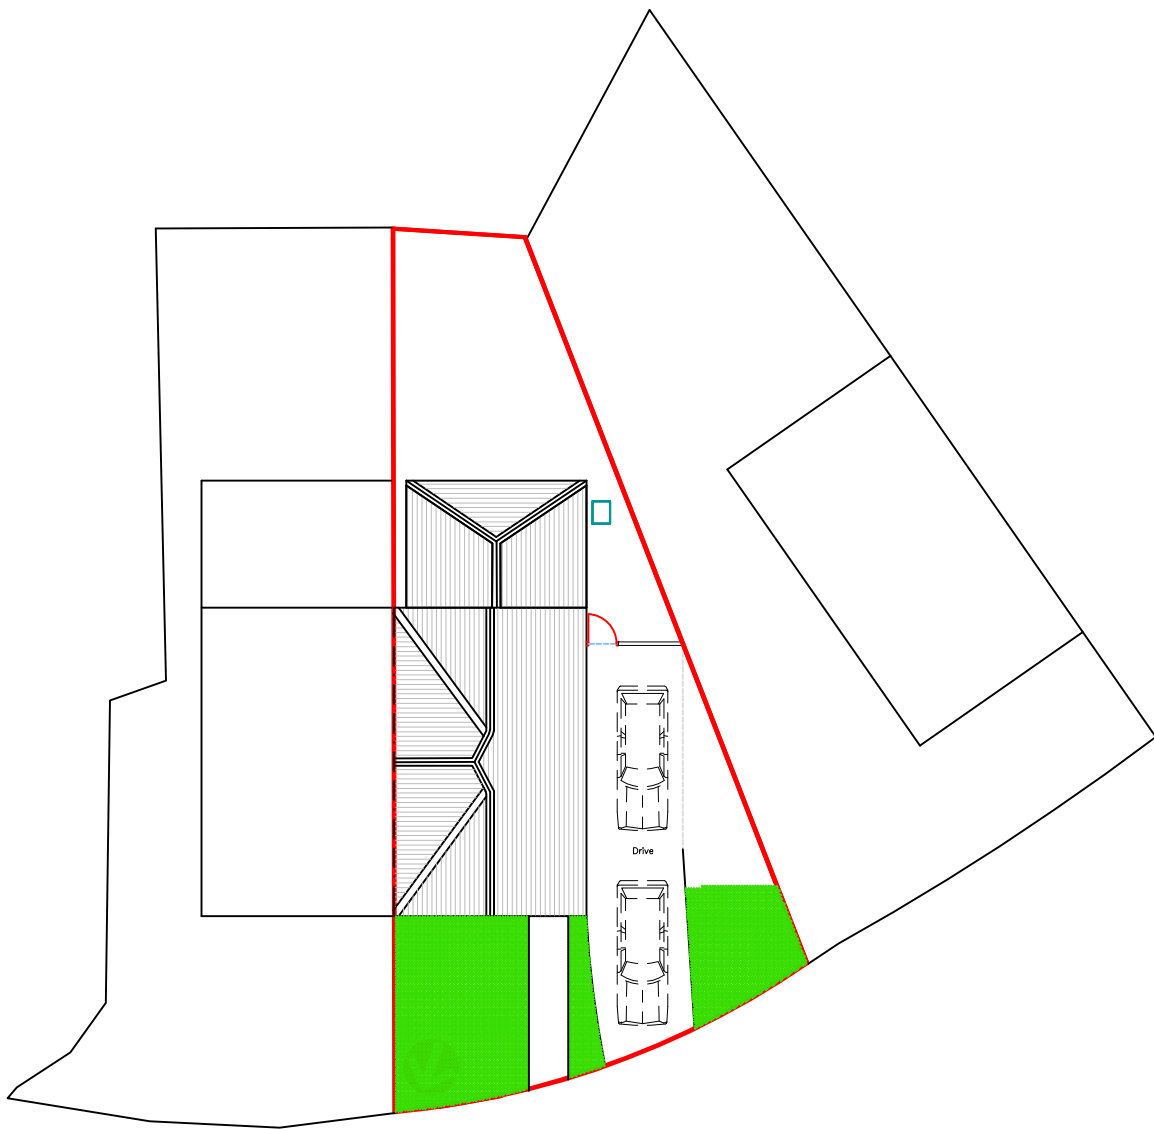


Existing Block Plan
1:200

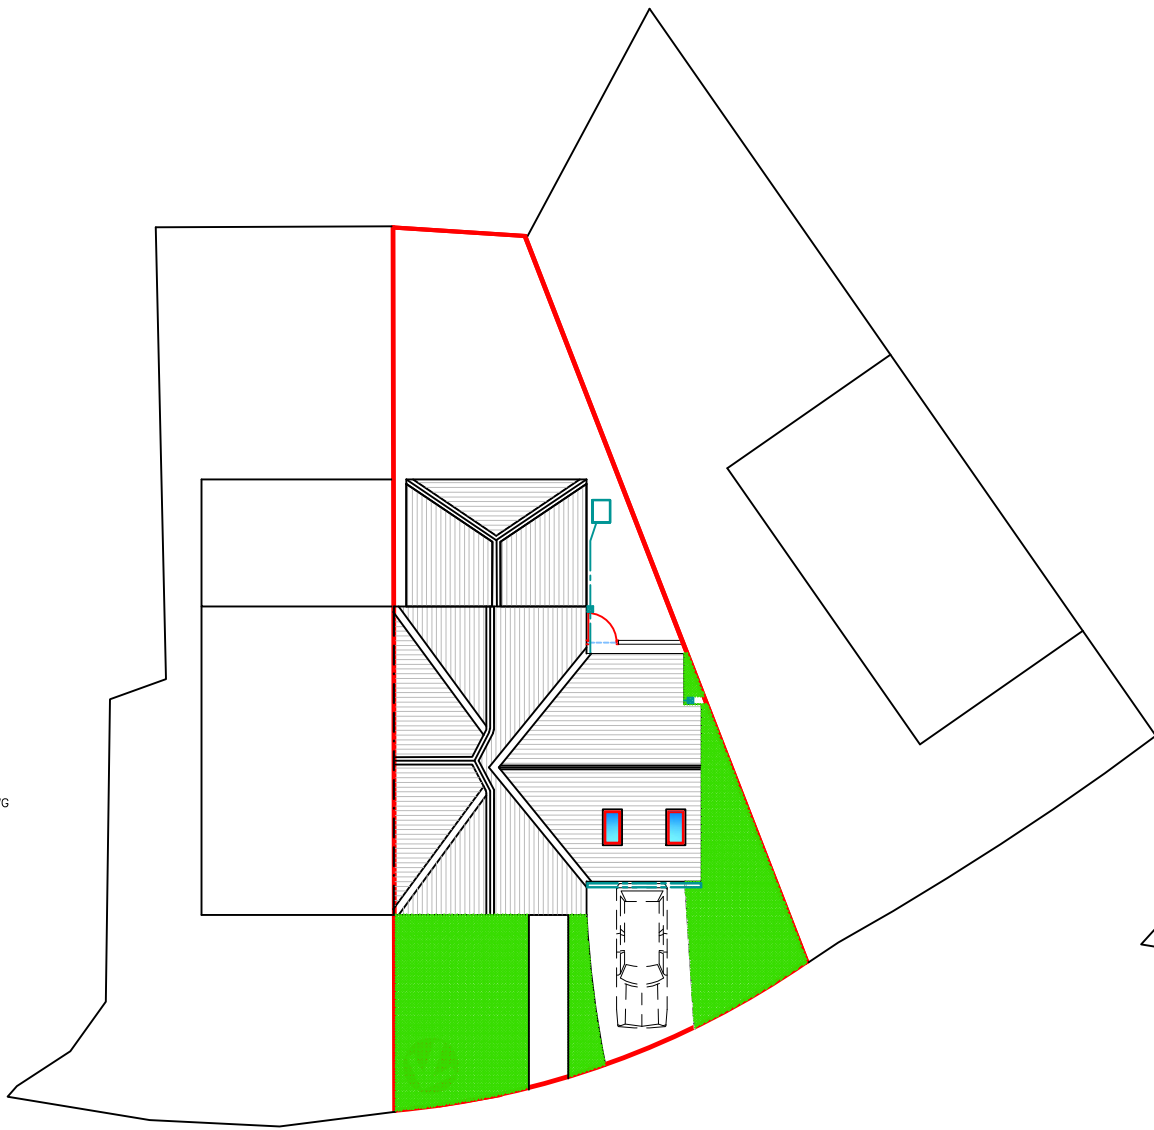


Proposed Block Plan
1:200

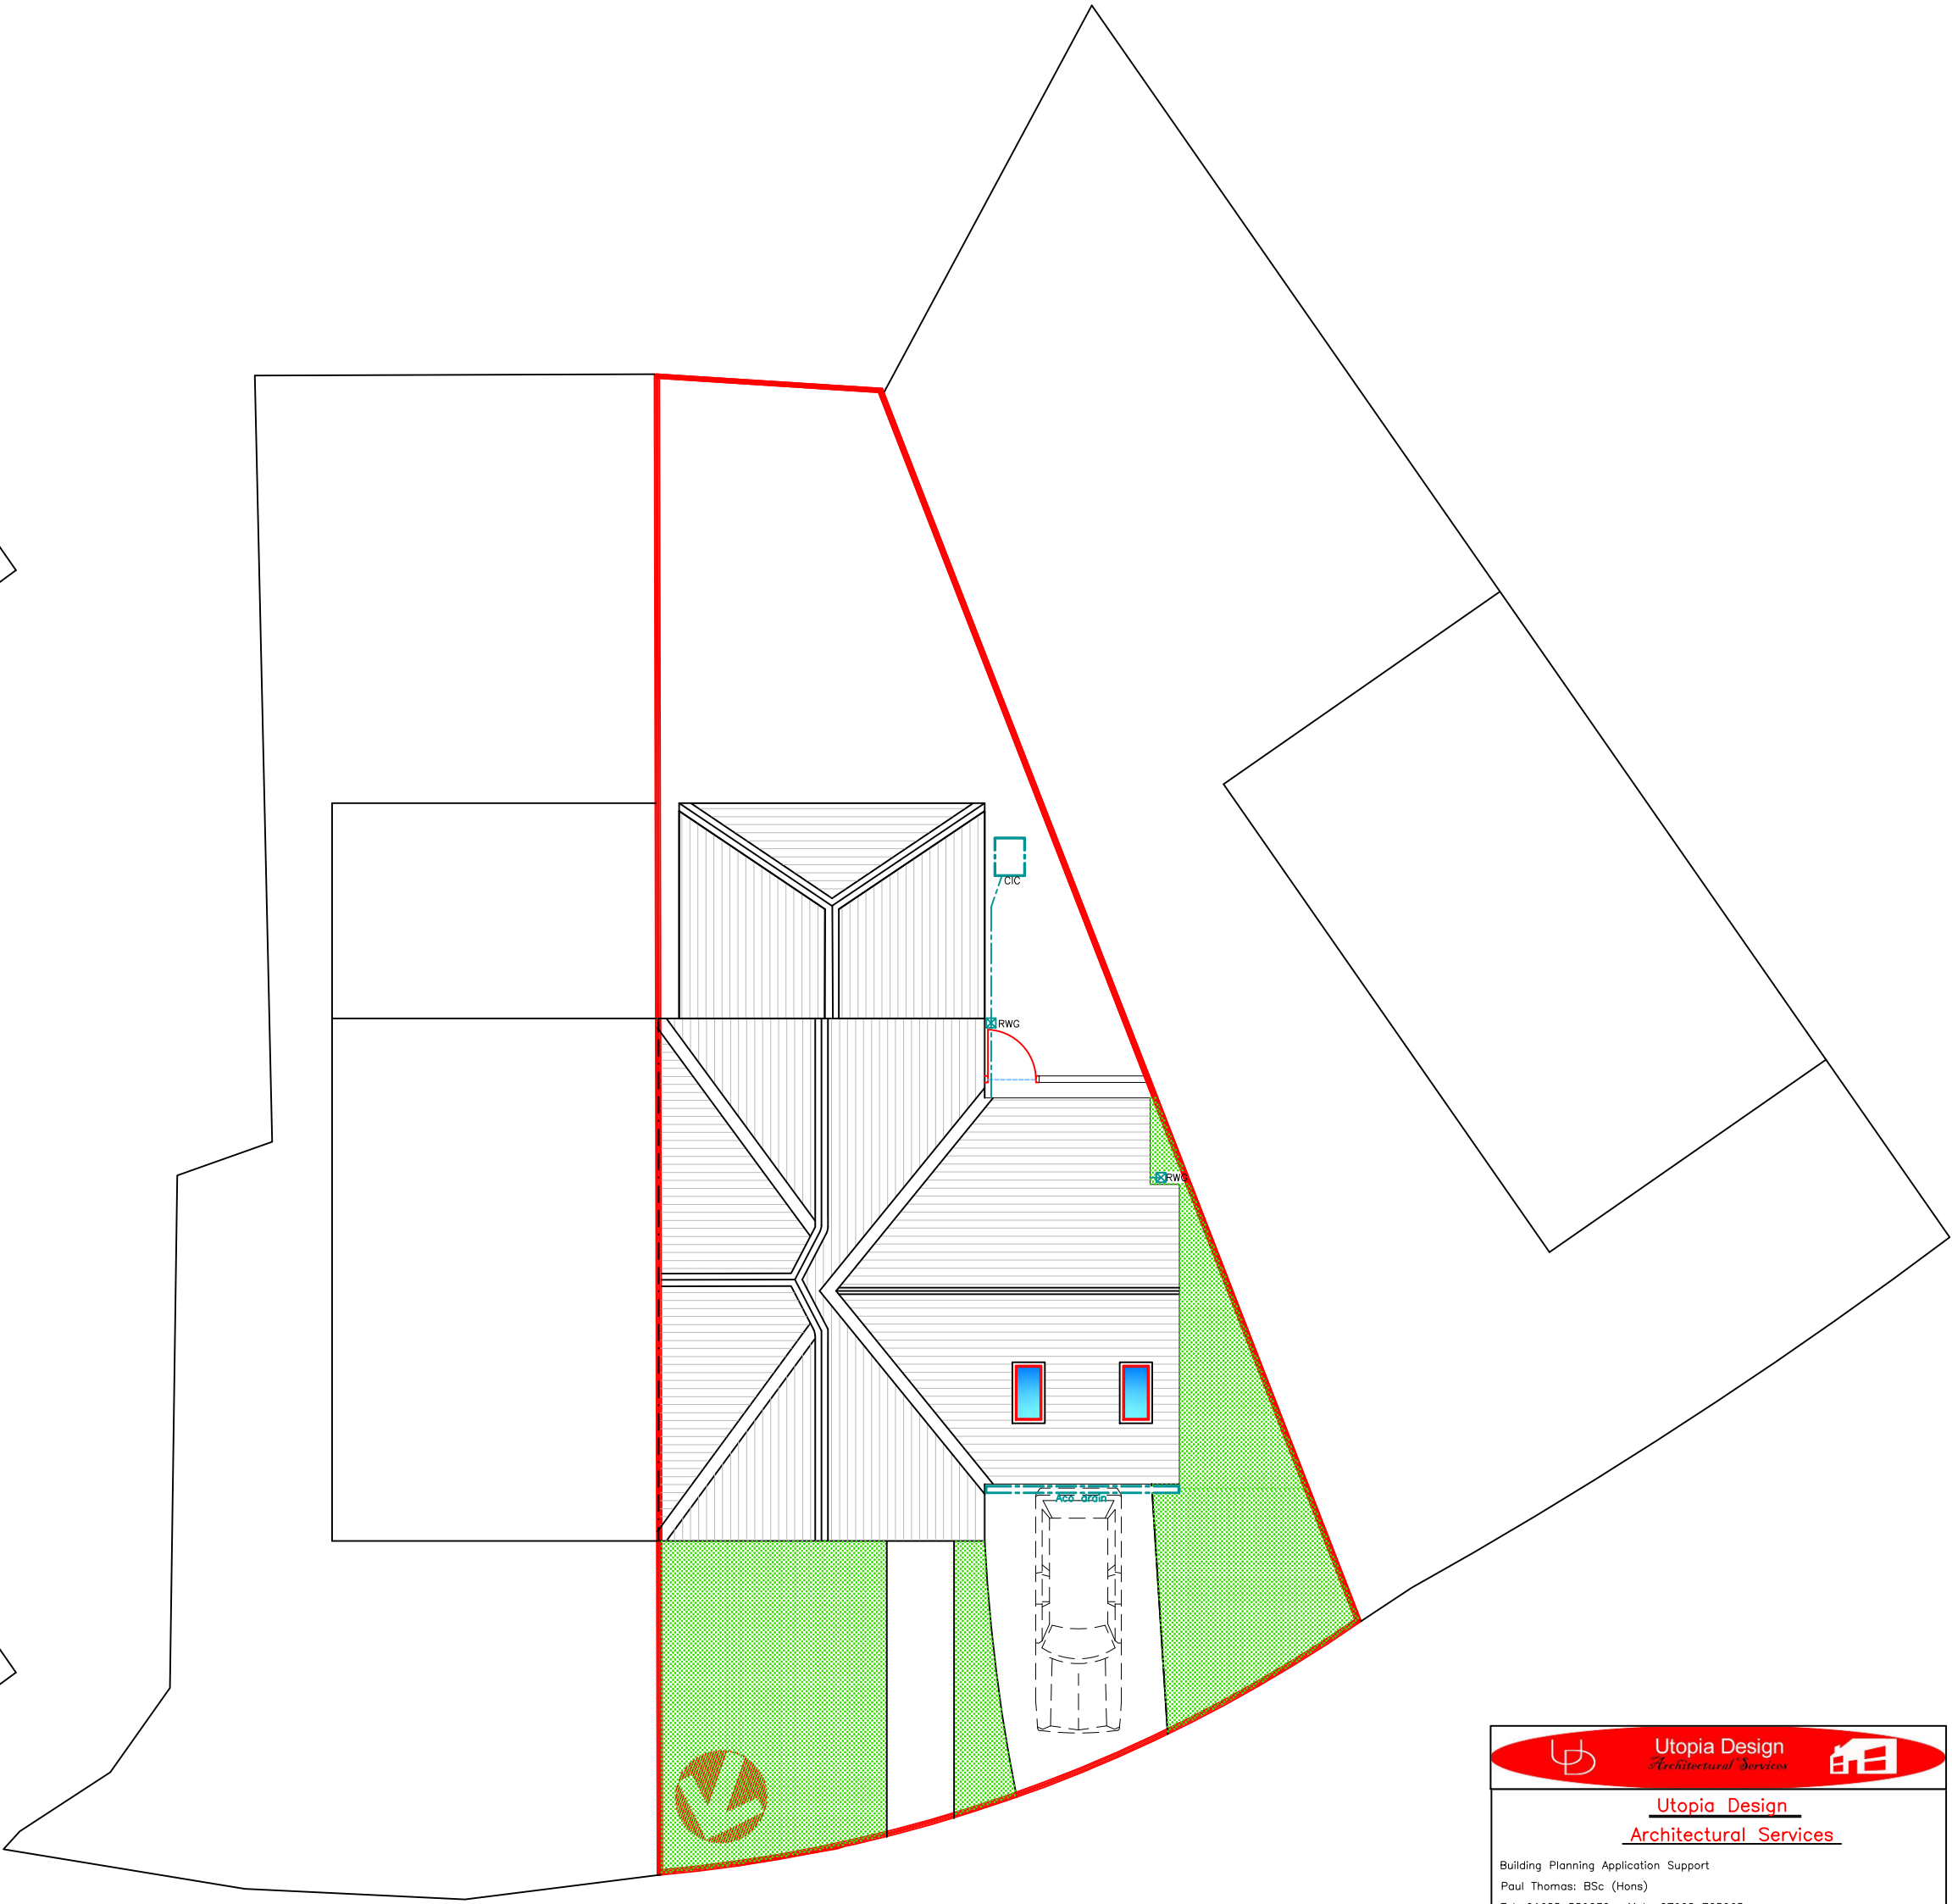

Proposed Block Plan
1:100

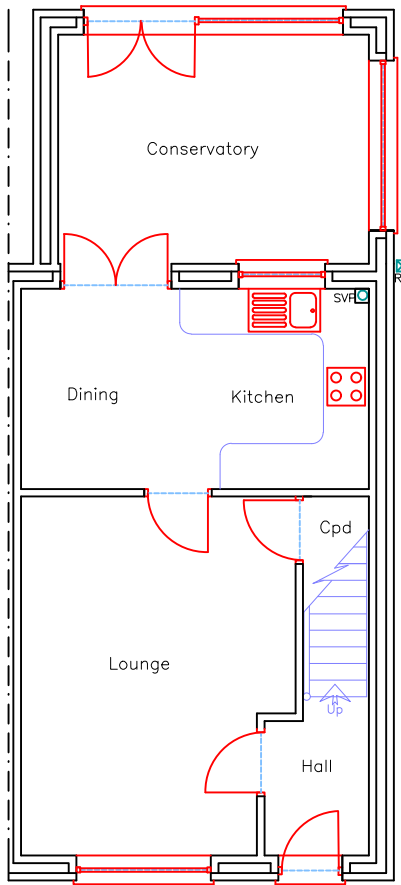

Existing Ground Floor Plan
1:100

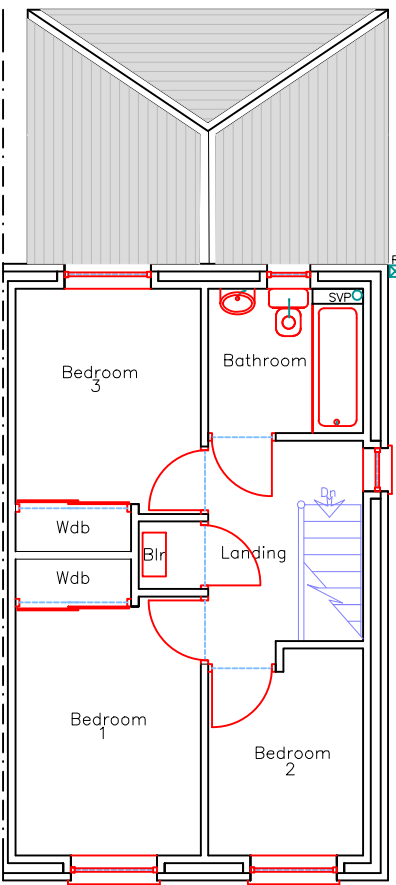

Existing First Floor Plan
1:100

			
Utopia Design <u>Architectural Services</u>			
Building Planning Application Support Paul Thomas: BSc (Hons) Tel: 01685 559230. Mob: 07908 725065			
Issued Only for Purpose Indicated			
Drawing Status: FOR PLANNING/BUILD CONTROL PURPOSES ONLY			
Client		6, Bishops Grove Penydarren Merthyr Tydfil CF47 9LJ	
Project		Proposed Two Storey Side Extension	
Drawn by	Date	Paper	
PT	27.08.21	A2	
Title	Scale		1:100 1:200
Existing & Proposed Plans		Drawn No	Bishops Grove 6 06