



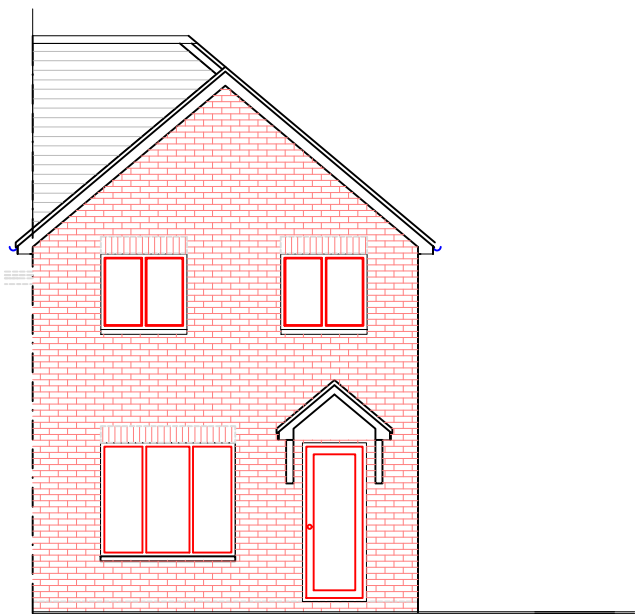

Existing Front Elevation
1:100



Existing Rear Elevation
1:100

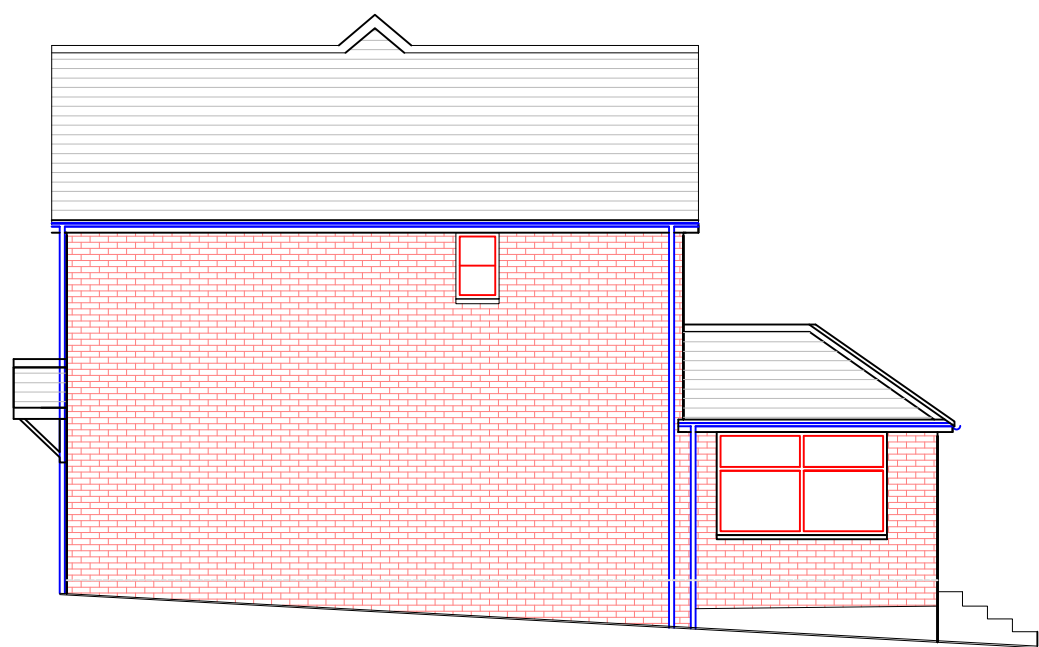


Existing Side Elevation
1:100




Proposed Front Elevation
1:100




Proposed Rear Elevation
1:100

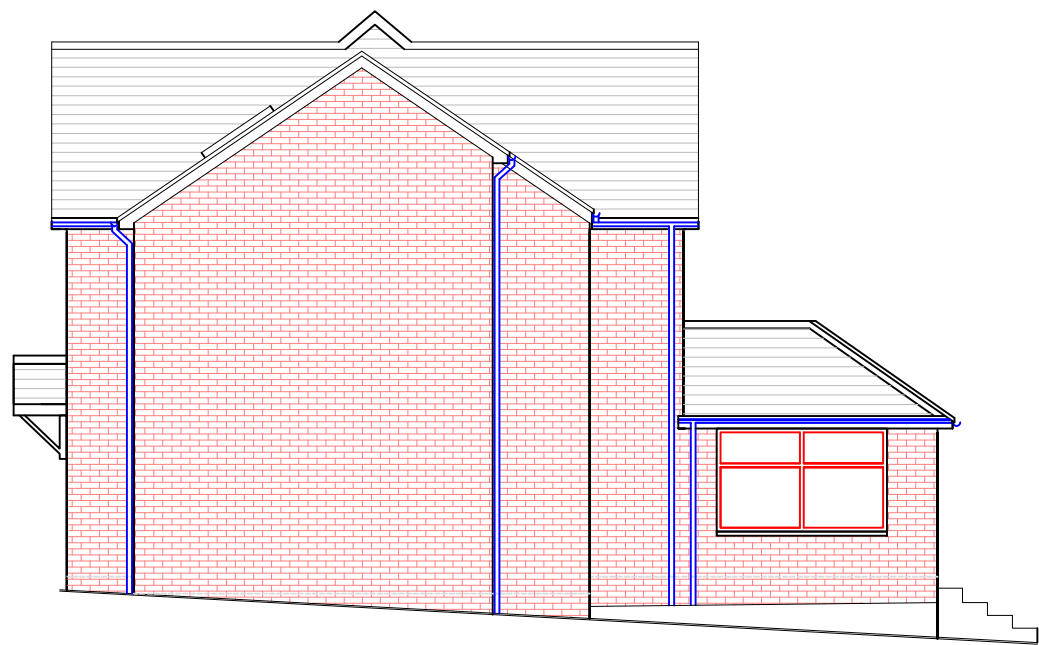


Proposed Side Elevation
1:100

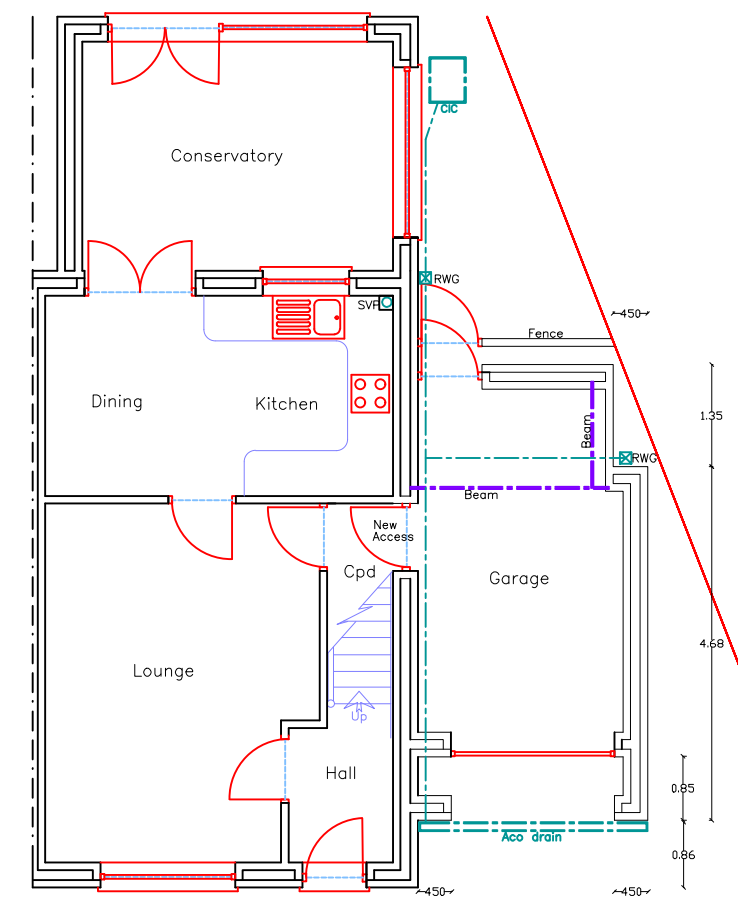

Proposed Ground Floor Plan
1:100

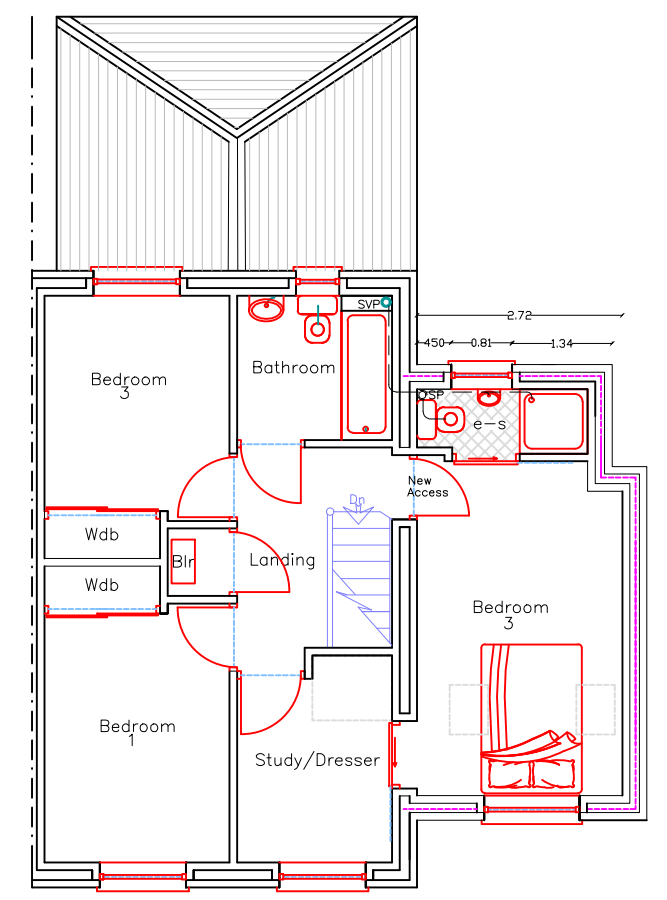


Proposed First Floor Plan
1:100

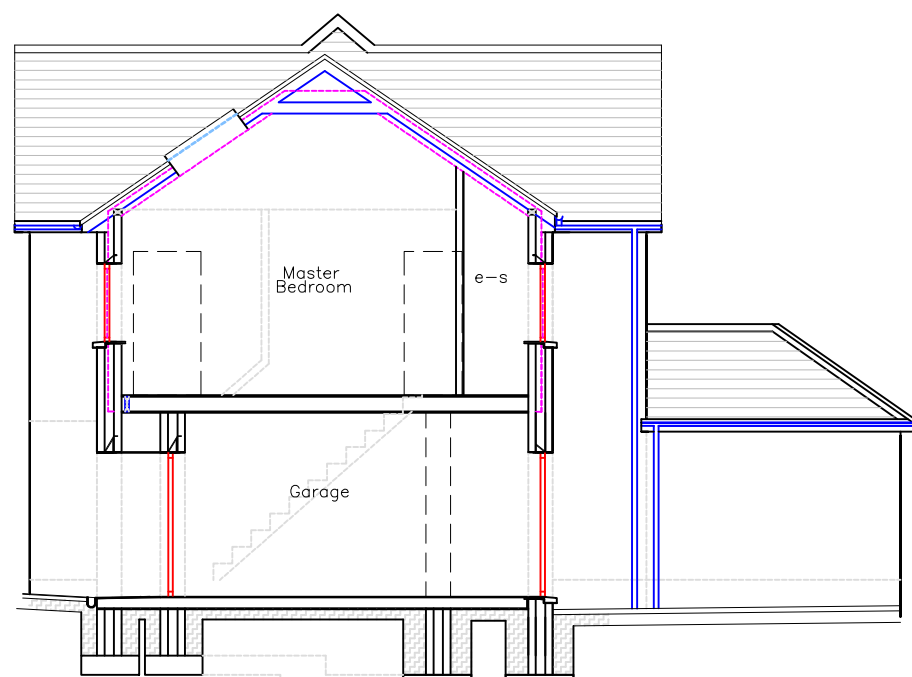

Proposed Section
1:100

Finishes	
Roof:	Concrete tile matching existing
External walls:	Face Brick matching existing
Windows/Doors:	White uPVC matching existing
Fascia/RWG's:	White uPVC matching existing

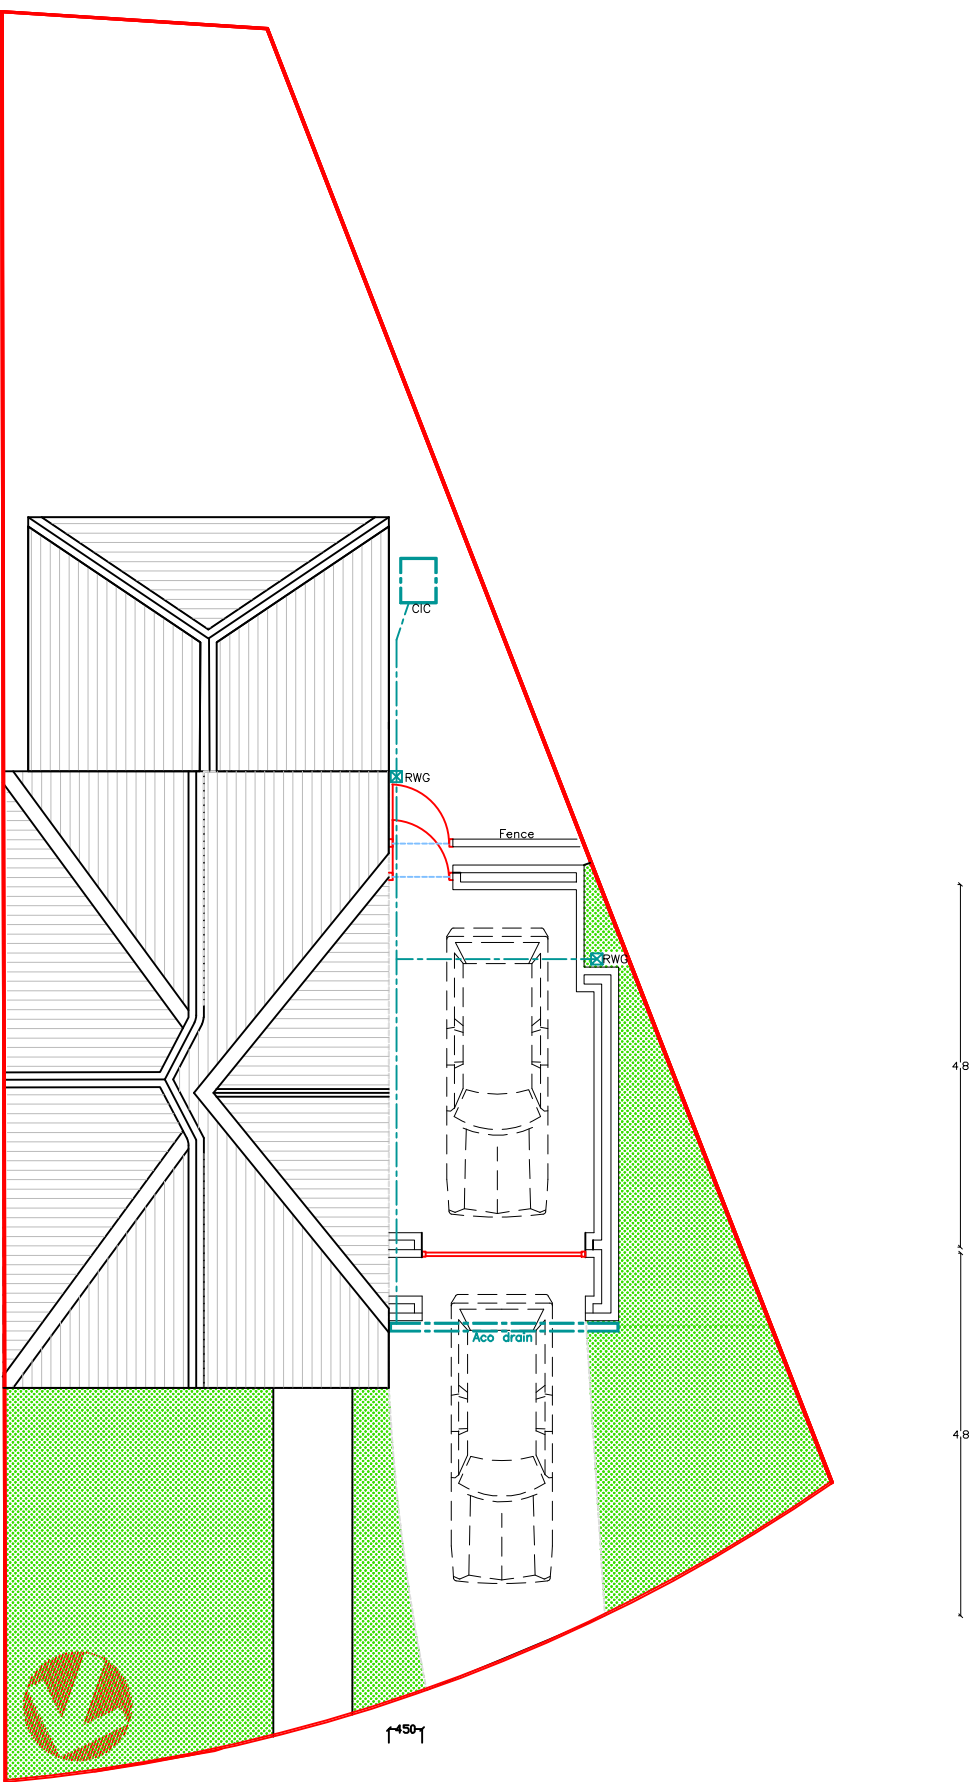

Proposed Block Plan
1:100

Utopia Design Architectural Services	
Utopia Design Architectural Services	
Building Planning Application Support Paul Thomas: BSc (Hons) Tel: 01685 559230. Mob: 07908 725065	
Issued Only for Purpose Indicated	
Drawing Status: FOR PLANNING/BUILD CONTROL PURPOSES ONLY	
Client	6, Bishops Grove Penydarren Merthyr Tydfil CF47 9LJ
Project	Proposed Two Storey Side Extension
Drawn by	PT
Date	27.08.21
Paper	A2
Title	Existing & Proposed Plans, Elevations
Scale	1:100
Drwg No	Bishops Grove 6 05