



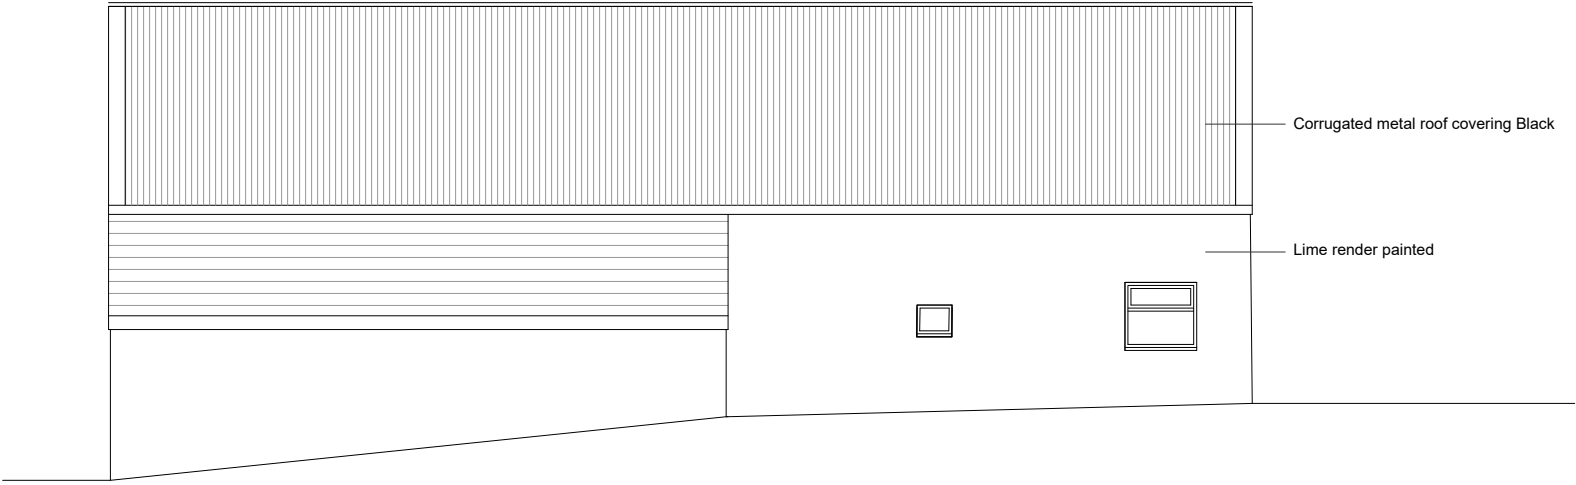


EXISTING SIDE ELEVATION



EXISTING REAR ELEVATION

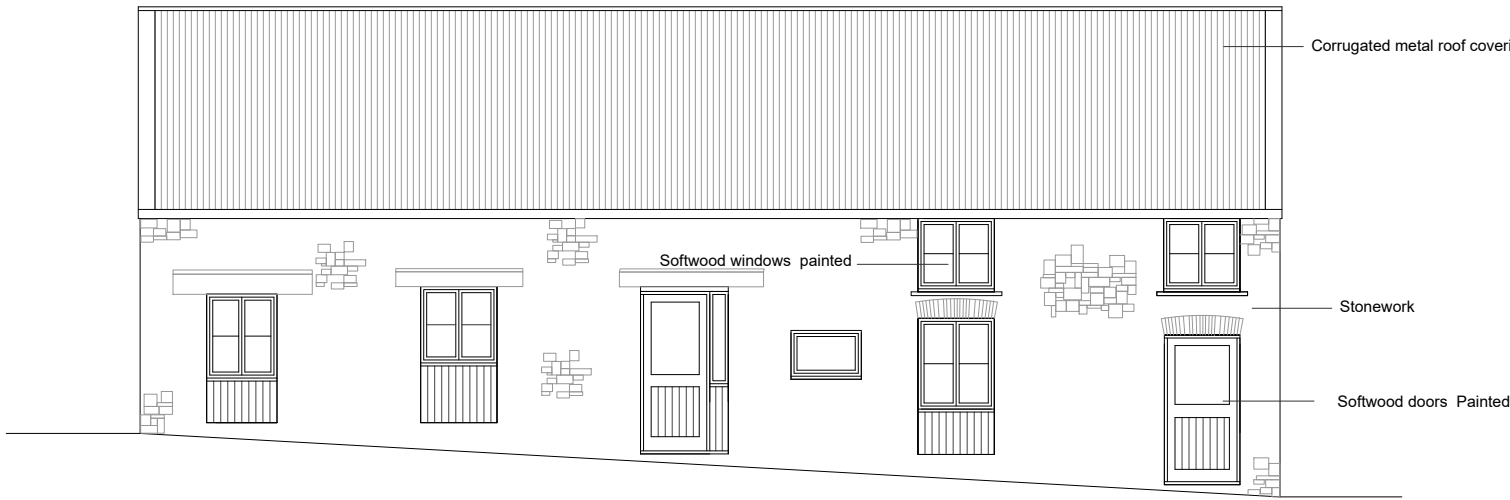

EXISTING FRONT ELEVATION

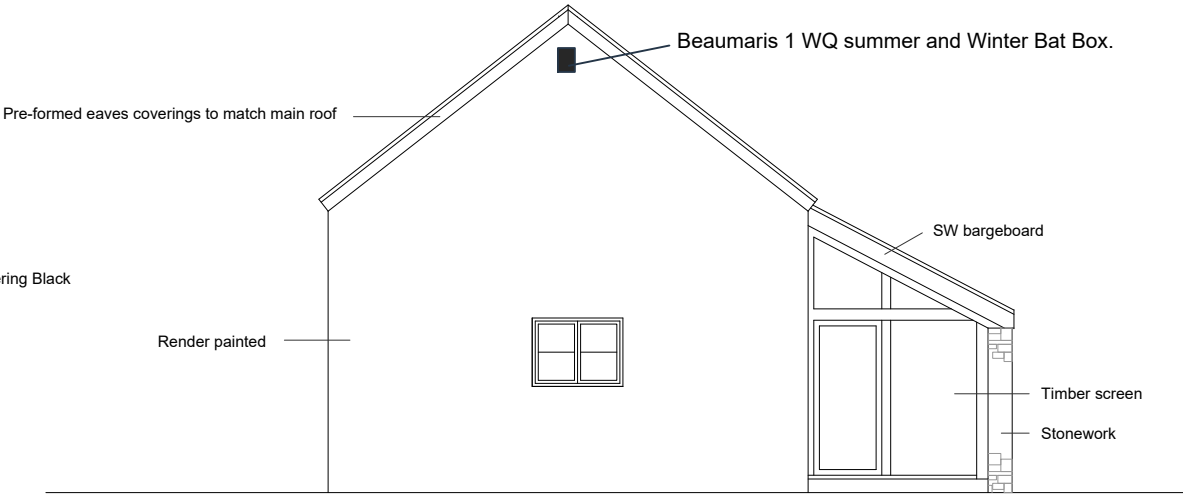

EXISTING SIDE ELEVATION

AMENDMENTS: B. Specification of Bat and Bird boxes amended. Lighting specification improved. Sept 2025.
AMENDMENTS: C. External joinery changed to softwood. Nov. 2025

k.j.lloyd AADip. RIBA CHARTERED ARCHITECT		49 Coed Y Pia, LLanbradach Caerphilly, CF83 3PT	
PROJECT	BERTHLWYD FARM PENTWYN ROAD QUAKERS YARD	SCALE	DATE
		1:100@A3	OCT 2023
		DRAWN	DRG. NO.
		KL	02
DRAWING	PROPOSED ELEVATIONS		
THIS DRAWING IS COPYRIGHT			