


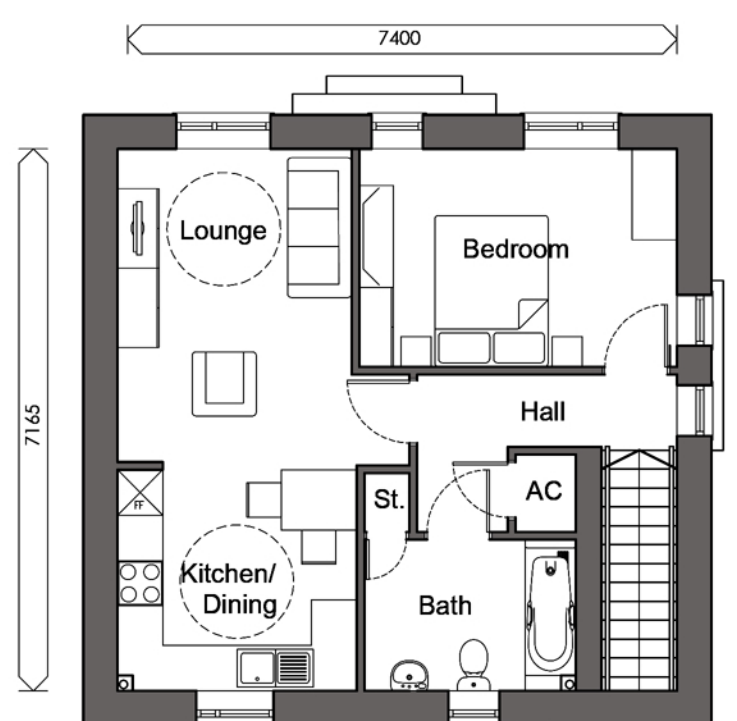


First Floor Plan

Tenure: Social DQR Compliant

Gross Internal Floor Area (Avg.):

54.98 sq.m / 592 sq.ft

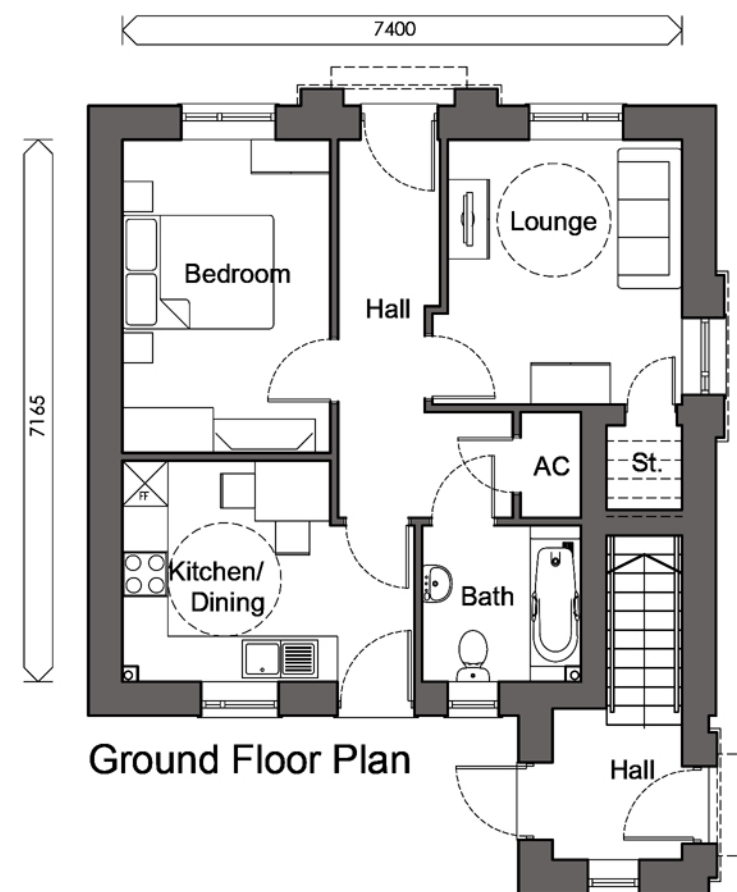

Ground Floor Plan



Front Elevation

Side Elevation

- Blue/black fibre cement slate roof
- Through colour render - Blue
- 'St. Andrews Multi' facing clay bricks by 'Traditional Brick and Stone' (or) similar approved



Rear Elevation

Side Elevation

Status: PLANNING

This drawing is copyright and its use or reproduction without the permission of Spring Design Consultancy Limited. All rights are reserved until invoices are paid in full. No responsibility will be taken for any design used for construction prior to receipt of relevant approvals.

rev	date	description
A	18.08.20	Materials schedule revised with different type of Bricks
B	27.08.20	External brick boundary wall revised

by SC WWM	Drawn: WWM	Client: Coronado
	Director: JM	Project: St. Tydfil's Hospital Site, Merthyr
	Date: July 2020	Title: House Type F Plans & Elevations
	Scale: 1:100@A3	Ref: 2447-(03)205
		Rev: B

spring
design

Unit 2 Chapel Barns | Merthyr Mawr
Bridgend | CF32 0LS | 01656 656267
mail@spring-consultancy.co.uk