



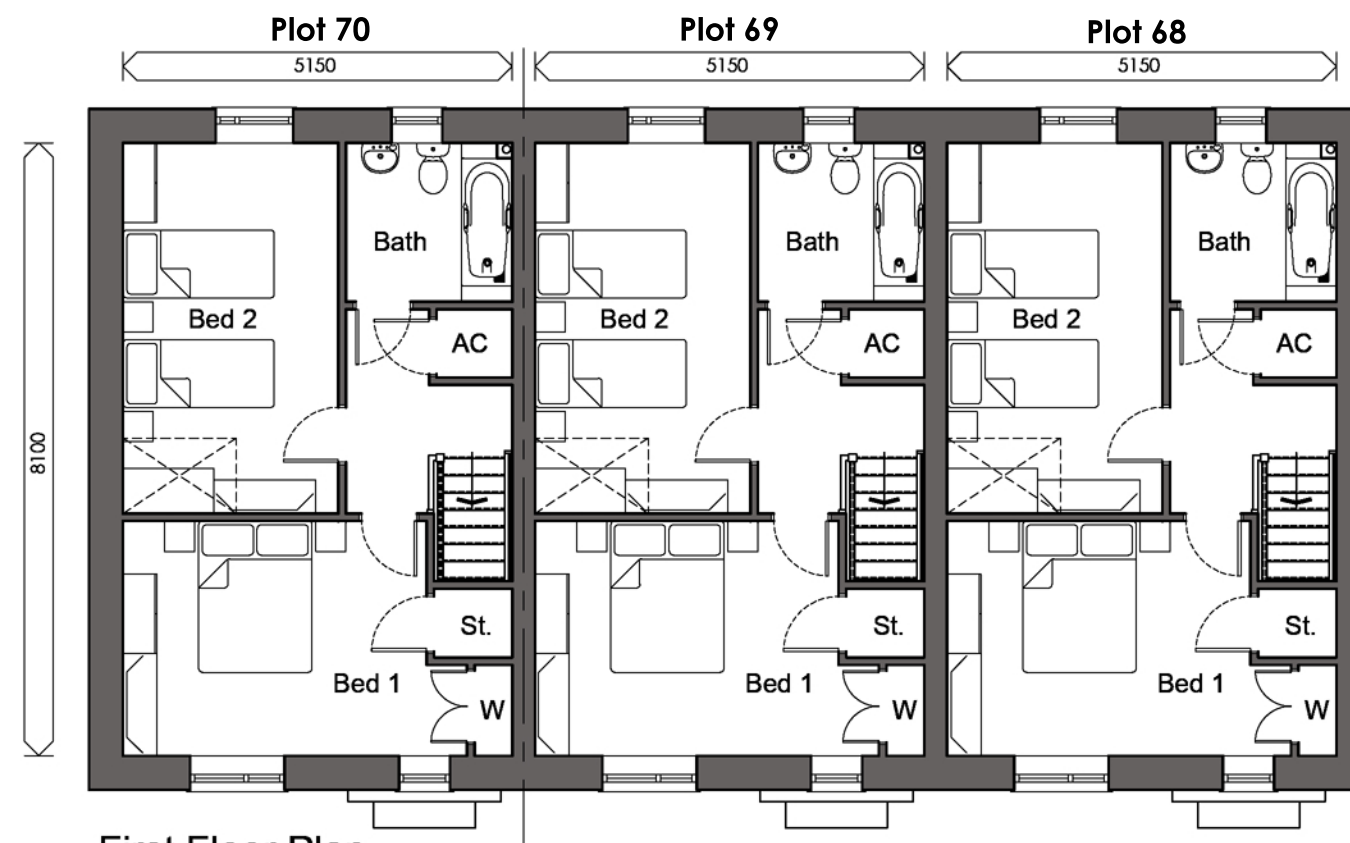

First Floor Plan

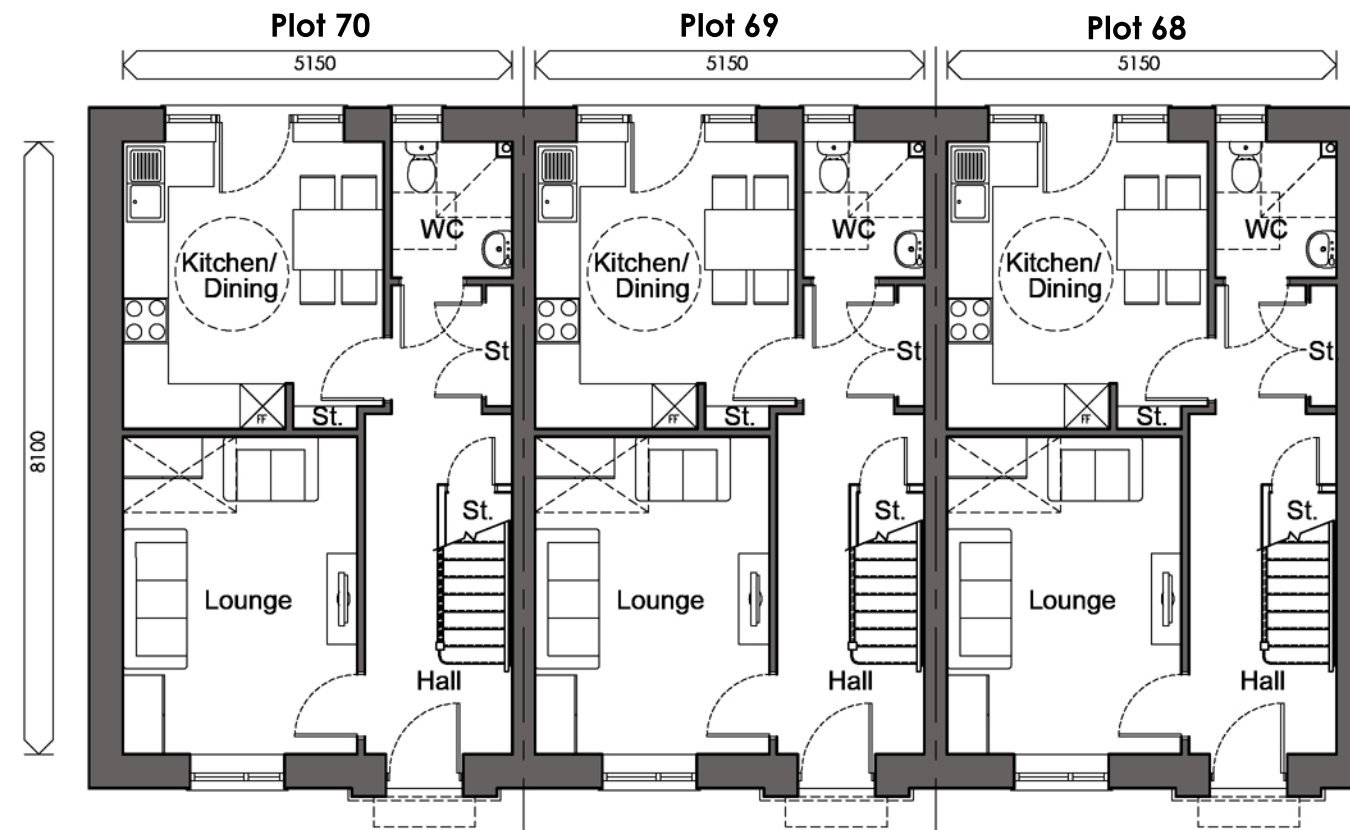

Ground Floor Plan

Status: PLANNING

This drawing is copyright and its use or reproduction without the permission of Spring Design Consultancy Limited. All rights are reserved until invoices are paid in full. No responsibility will be taken for any design used for construction prior to receipt of relevant approvals.

rev	date	description
-	-	-

by

Drawn: WWM
Director: JM
Date: Aug 2020
Scale: 1:100@A3

Client: Coronado

Project: St. Tydfil's Hospital Site, Merthyr

Title: House Type H Terrace Plans (Plots 68 to 70)

Ref: 2447-(03)215-1

Rev: -

spring
design

Unit 2 Chapel Barns | Merthyr Mawr
Bridgend | CF32 0LS | 01656 656267
mail@spring-consultancy.co.uk