




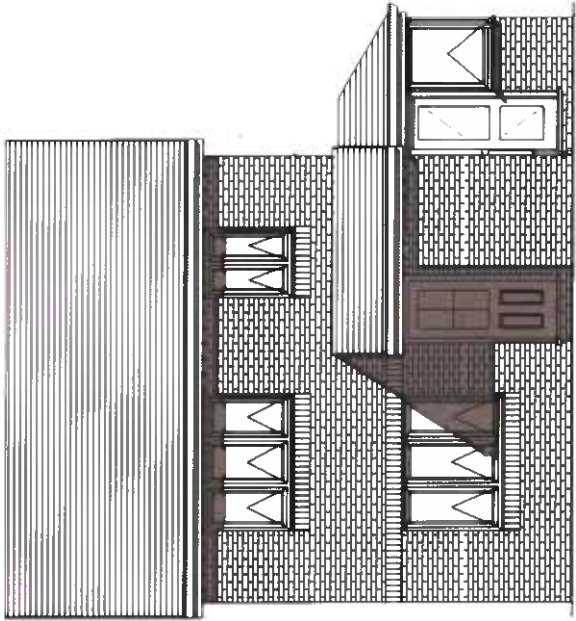


1 Existing Front Elevation
1 : 100

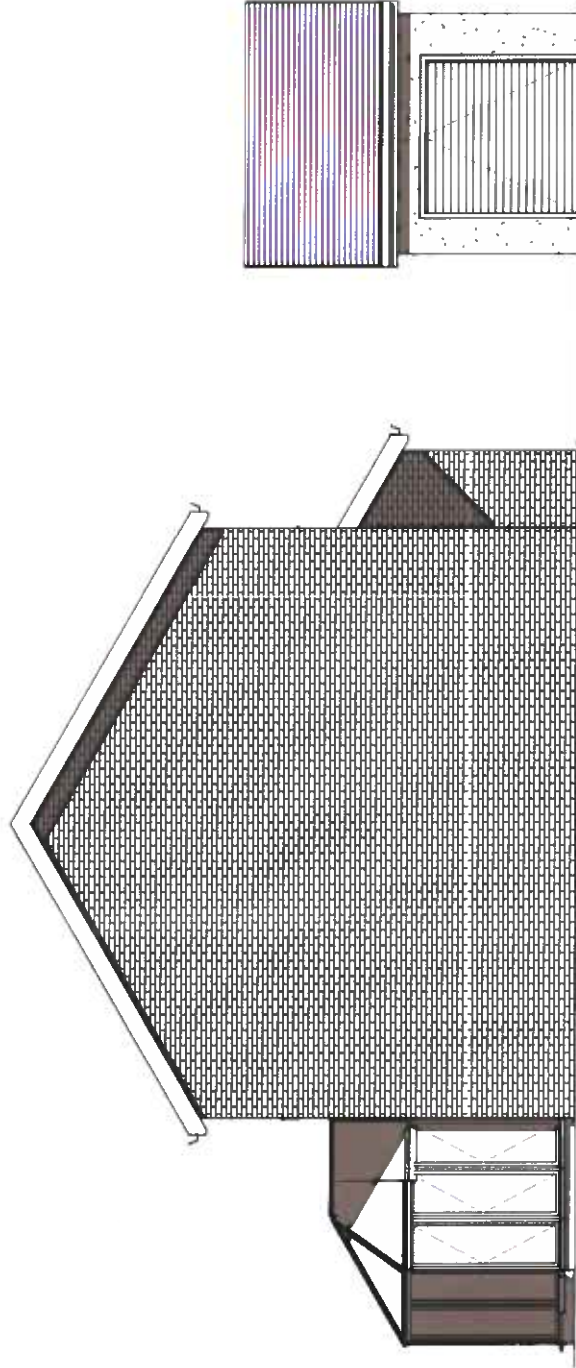

4 Existing Side 2 Elevation
1 : 100

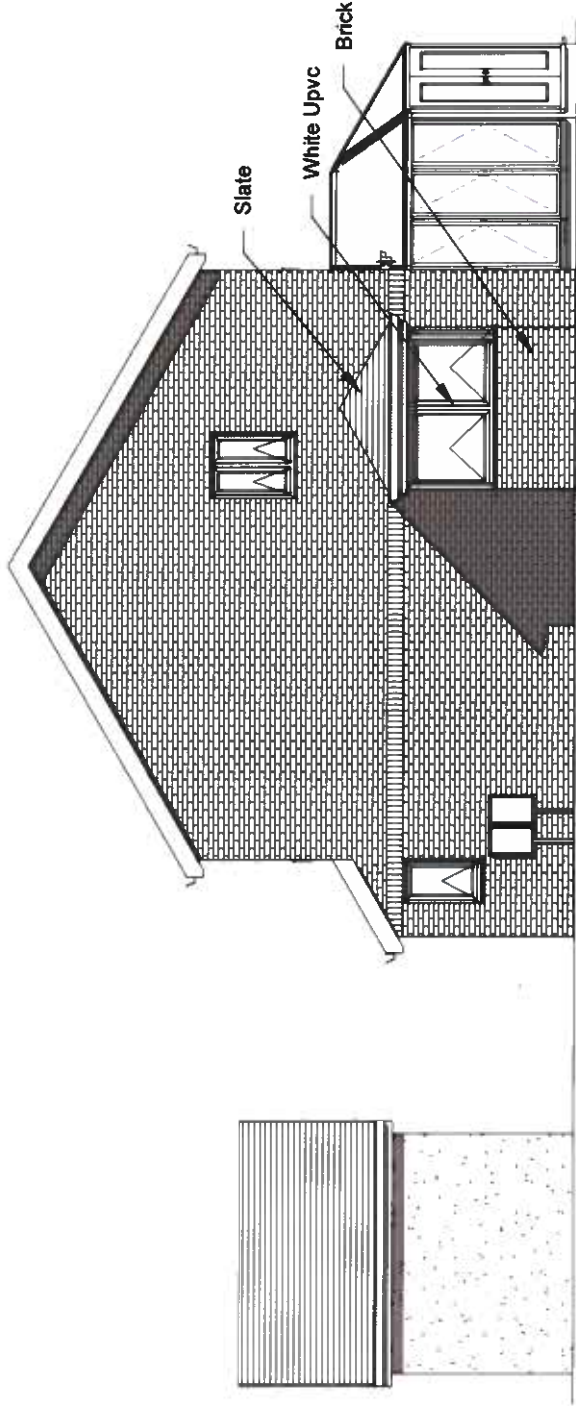

3 Existing Side 1 Elevation
1 : 100

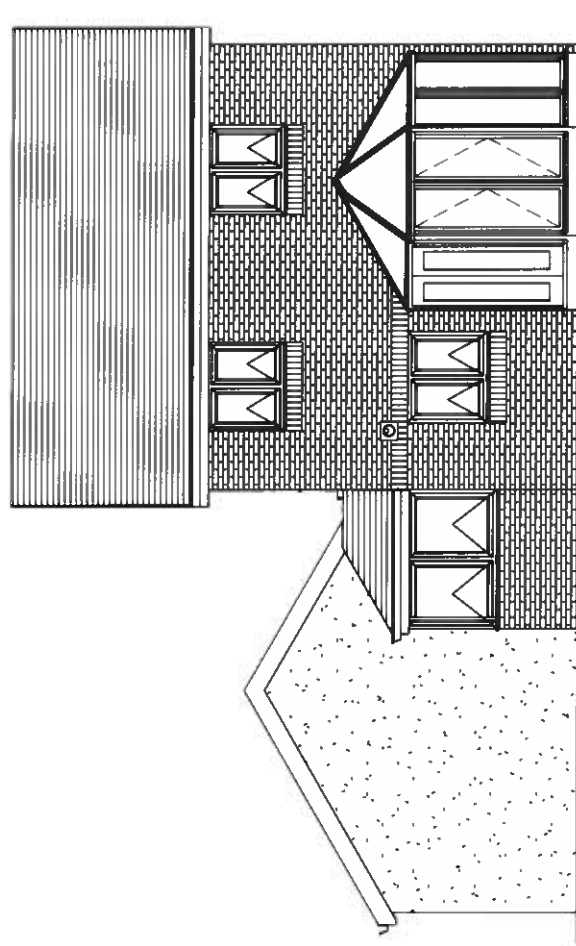

2 Existing Rear Elevation
1 : 100

PROJECT	SHEET	Existing Elevations
Single storey extension to side		
INDIGO DESIGN (Part of 3dcadwales Ltd) 5 Ashtea Drive, Merthyr Tydfil, CF47 0NY. Tel: 01885 385746 Mob - 07840913216 Email: philip@3dcadwales.co.uk	Address 39 Trevithick Gardens, Merthyr Tydfil, CF47 0RP	Checked by JH
This Drawing is Copyright. Dimensions to be checked on site and not scaled from this drawing	Drawn by PH	Scale (@ A3) 1 : 100
PURPOSE OF ISSUE Planning Approval	Rev No A	Issue 10/12/2021
DRWAING NUMBER TG-02	Description	Date