



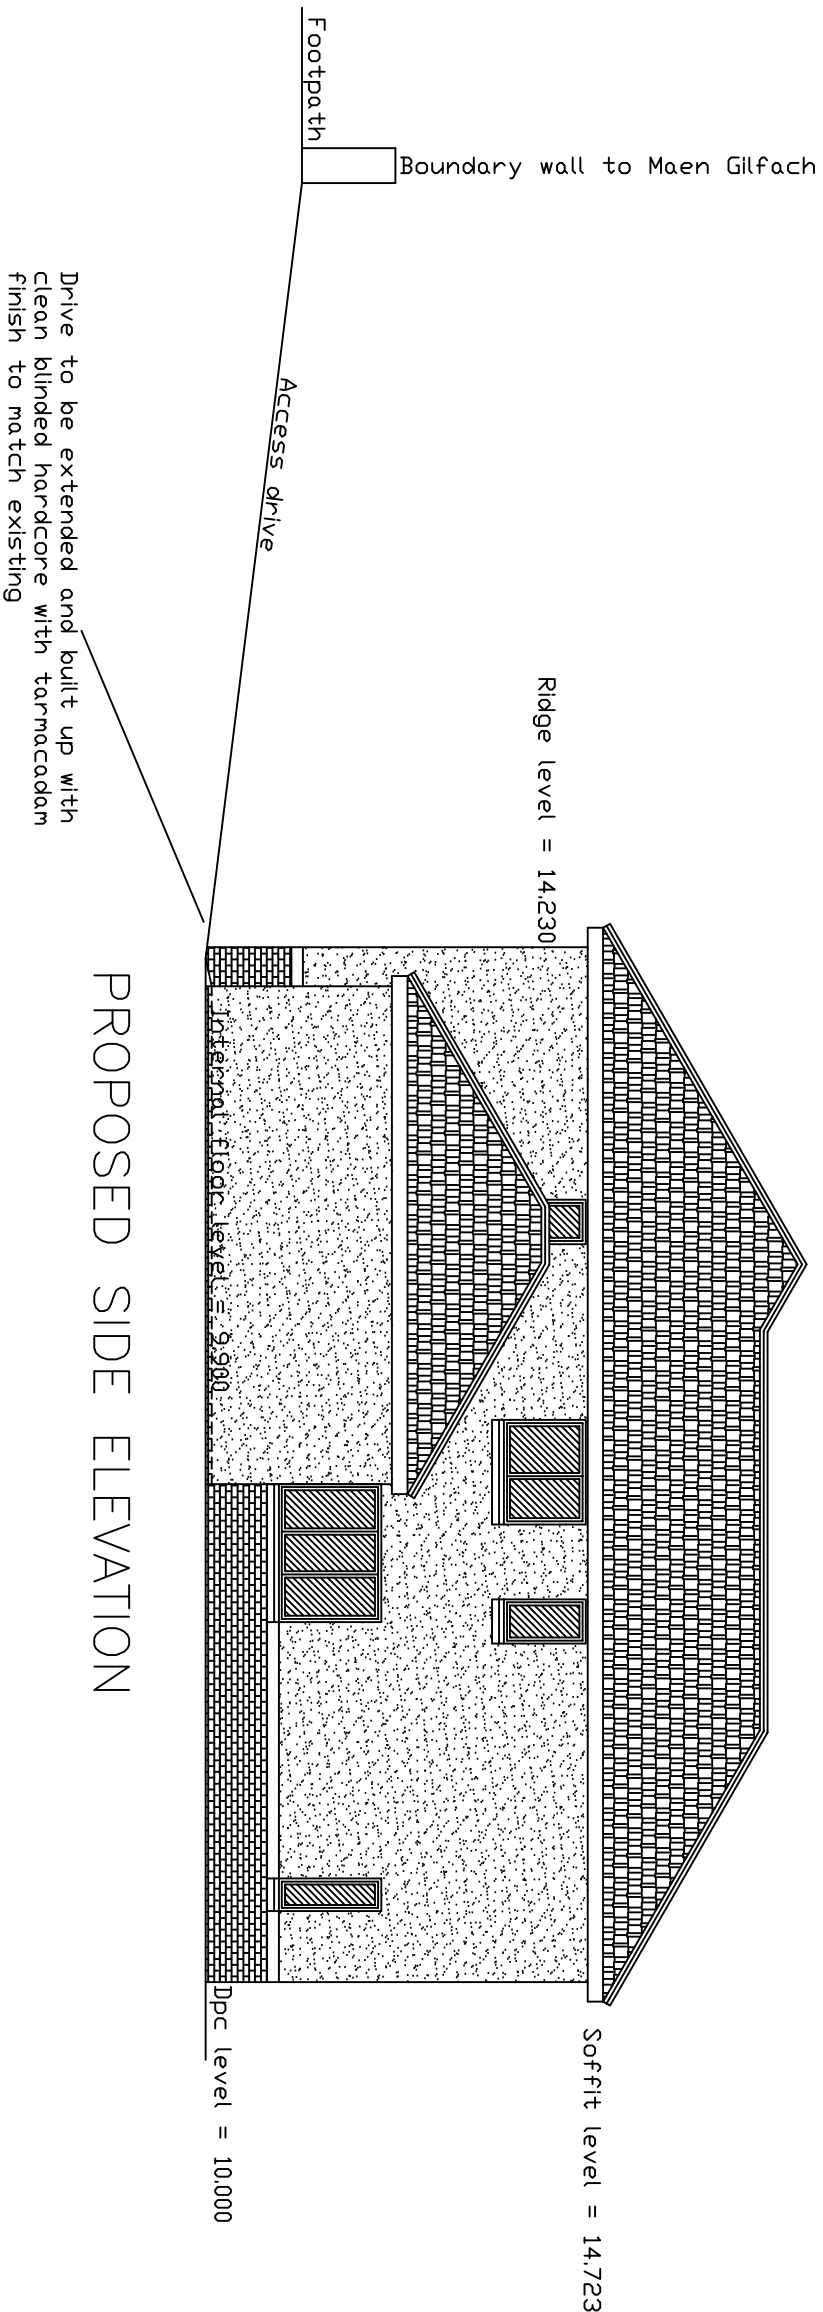

PROPOSED SIDE ELEVATION

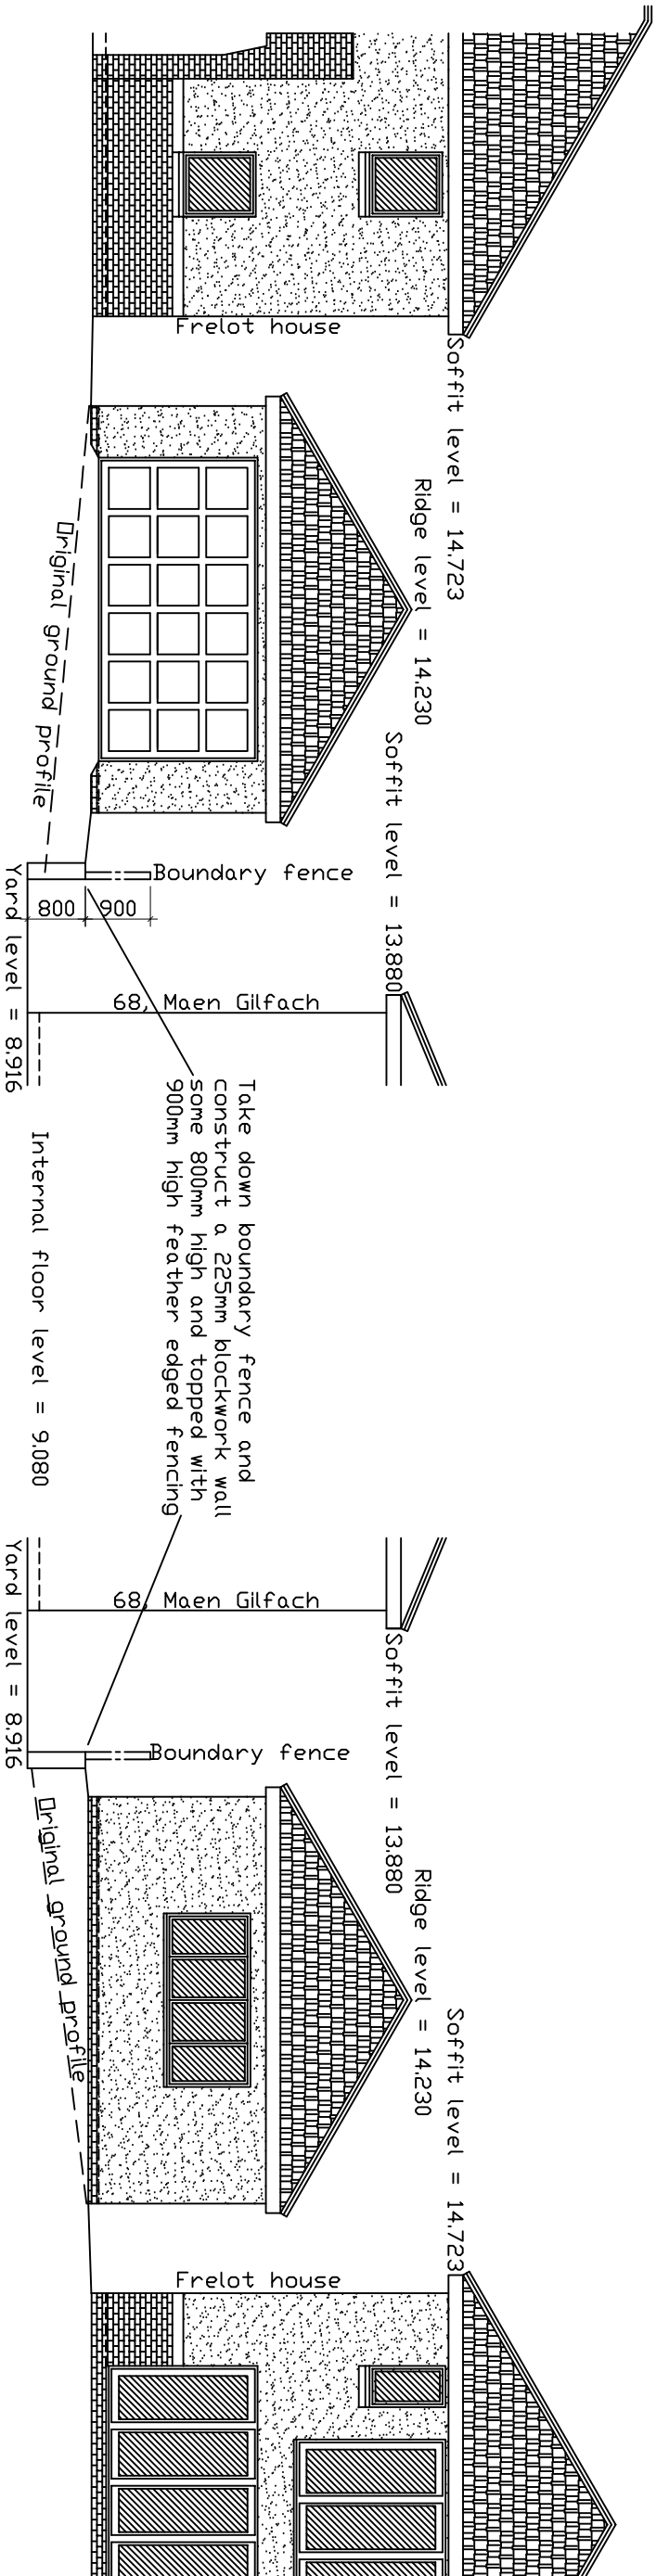

PROPOSED FRONT ELEVATION

PROPOSED REAR ELEVATION

Note: where proposed works to the common boundary may affect the adjacent property, all due care and attention will be provided to maintain this boundary or temporary measures will be put in place to protect the privacy of the neighbouring property and any defects which may arise during construction shall be rectified at nil cost to the owners of the adjacent property. All costs and materials required to complete the works shall be the sole responsibility of the applicant and re-instatement shall be to the satisfaction of the adjacent owners

EXTERNAL FINISHES

- ROOF - Interlocking roof tiles as used on Frelot House.
- WALLS - Smooth rendered blockwork finished in cream to match house.
- FENESTRATION - Light Dak upvc double glazed window, door to be insulated FASCIAS etc, - Light Dak upvc fascias, soffits and bargeboards
- RAINWATER GOODS - Light Dak upvc gutters and downpipes

PROJECT

PROPOSED DETACHED GARAGE,
FRELLOT HOUSE,
MAEN GILFACH,
TRELLEWIS,
TREHARRIS.

DRAWING PROPOSED ELEVATIONS

SCALE 1:100 DATE NOVEMBER 2021

DRAWN RE DRG.NO. 3A

THIS DRAWING IS COPYRIGHT