


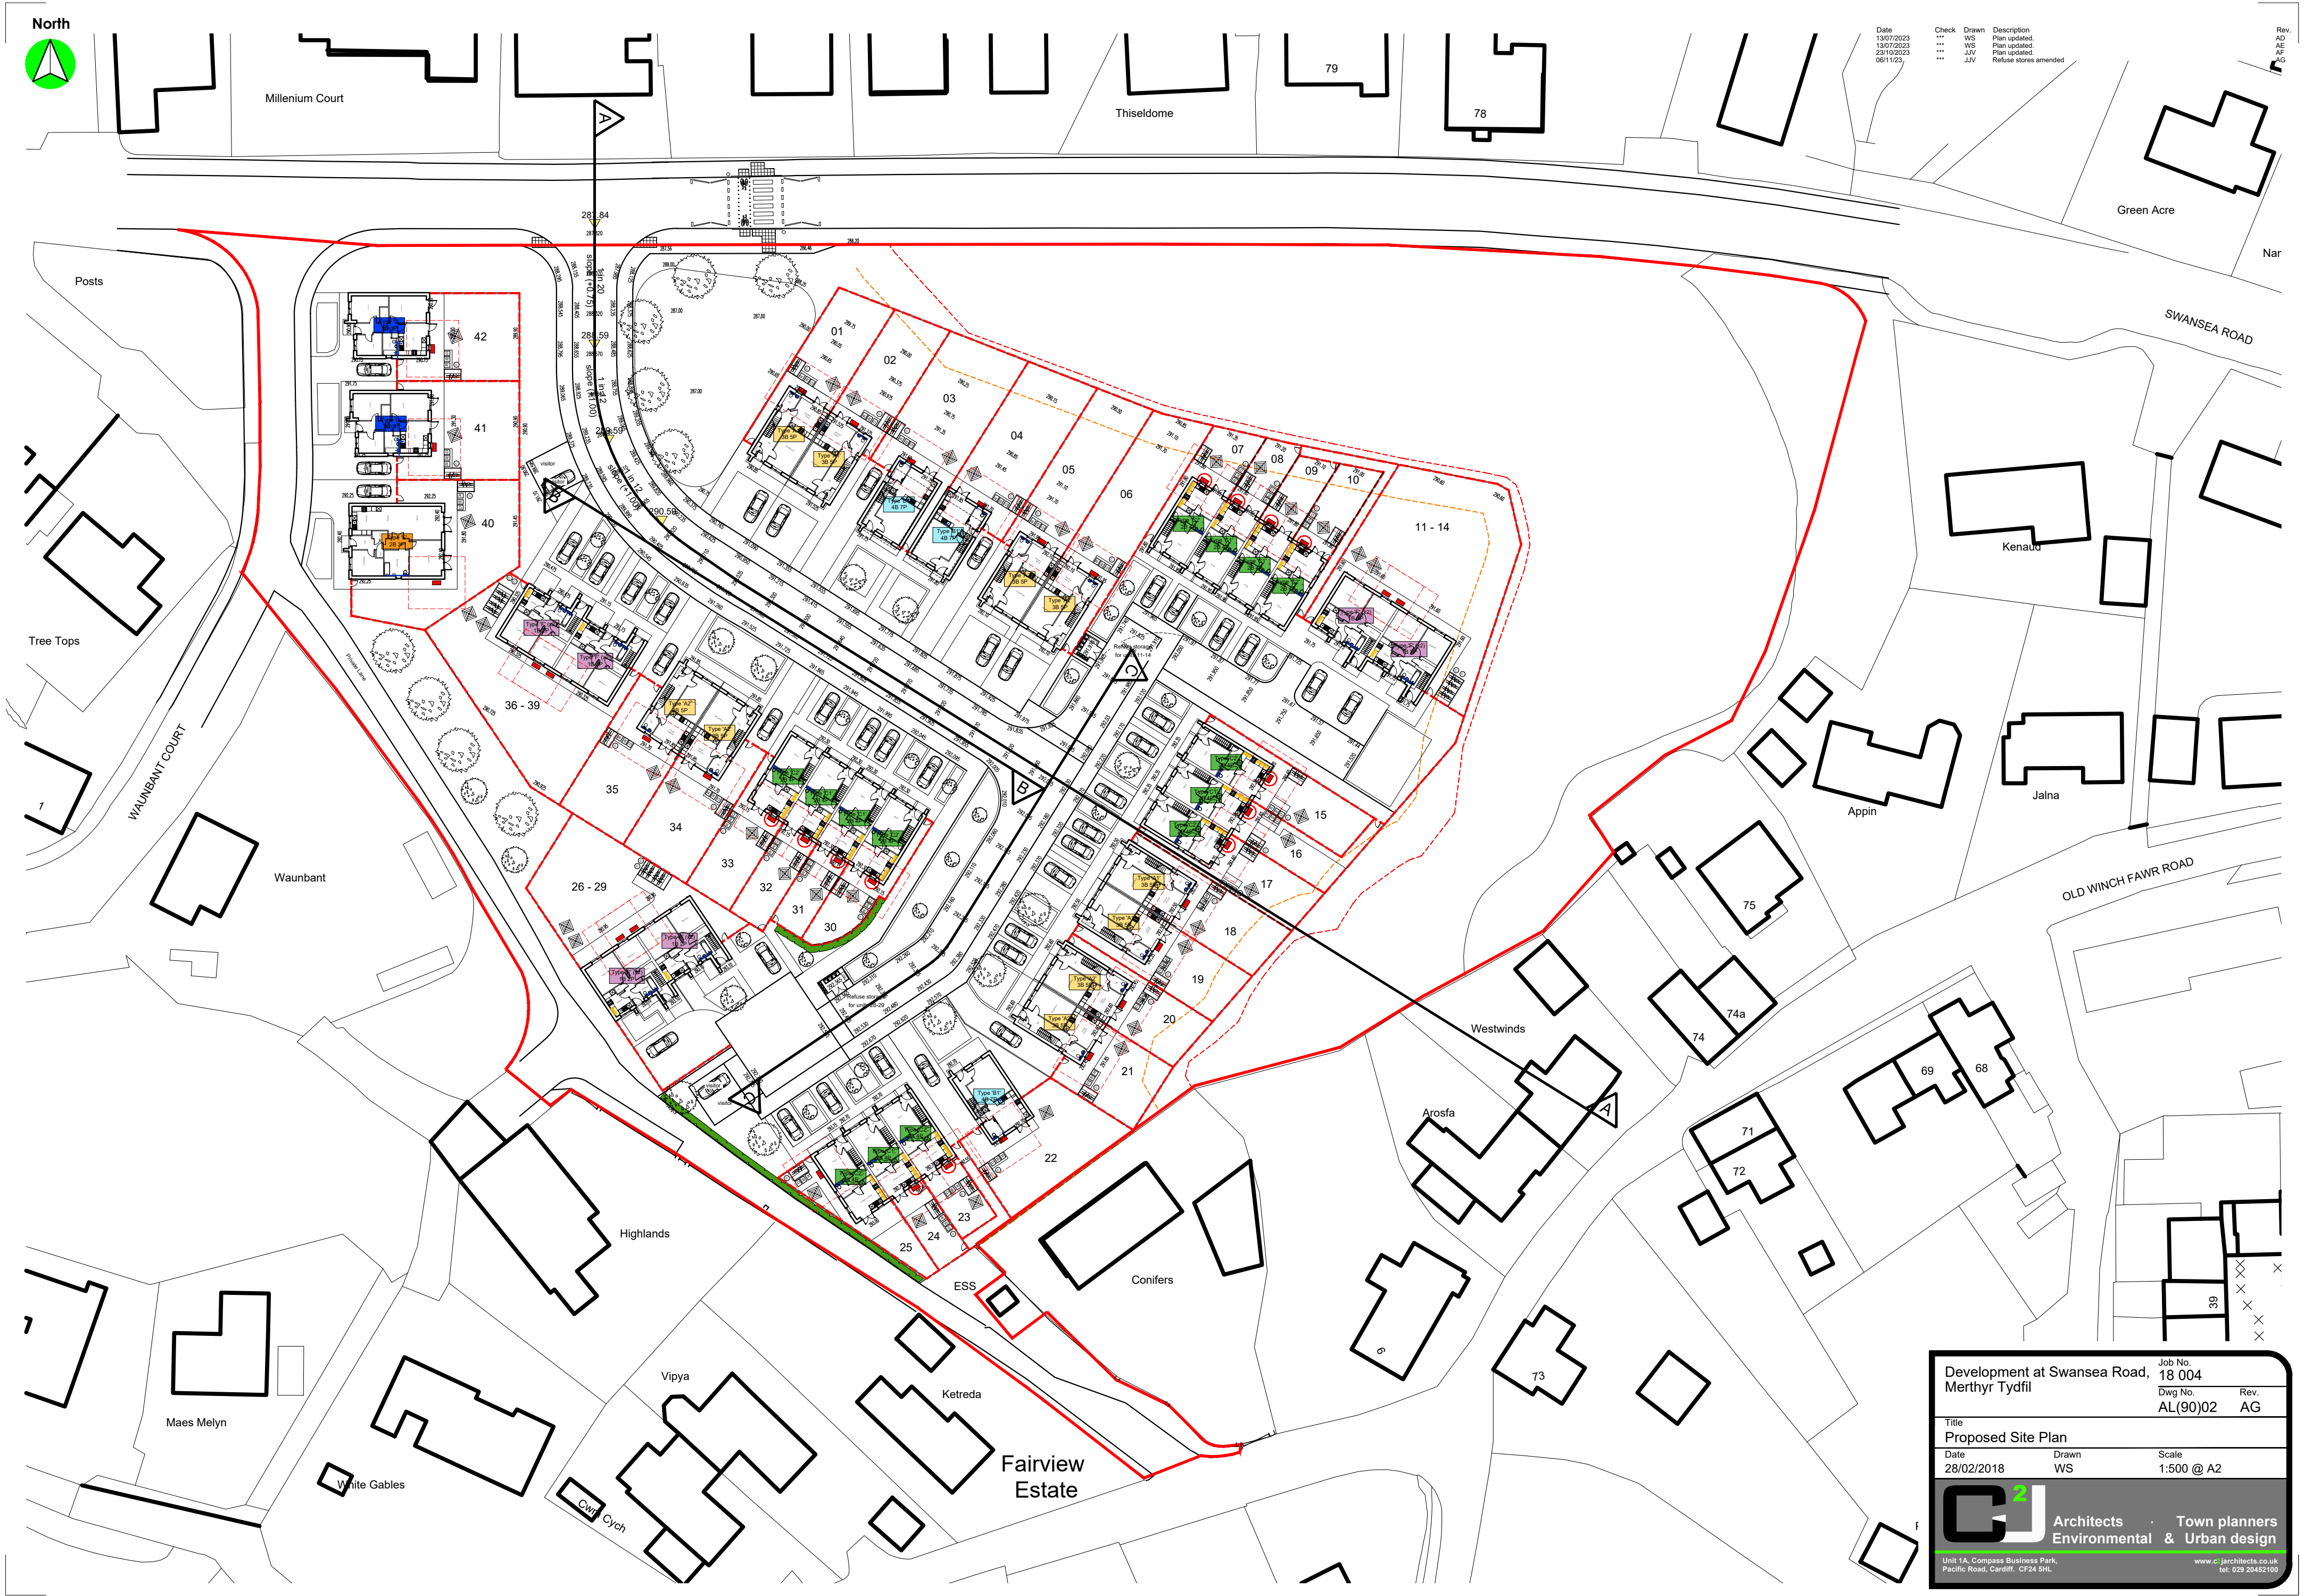

Date	Check	Drawn	Description
13/07/2023	WS	WS	Plan updated.
23/10/2023	JJV	JJV	Plan updated.
06/11/23	JJV	JJV	Refuse stores amended

Rev.
AD
AE
AF
AG



Development at Swansea Road, Merthyr Tydfil		Job No. 18 004
		Dwg No. AL(90)02
		Rev. AG
Title Proposed Site Plan		
Date 28/02/2018	Drawn WS	Scale 1:500 @ A2
 Architects Environmental & Urban design		
Unit 1A, Compass Business Park, Pacific Road, Cardiff. CF24 5HL		
www.cjarchitects.co.uk tel: 029 20452100		