


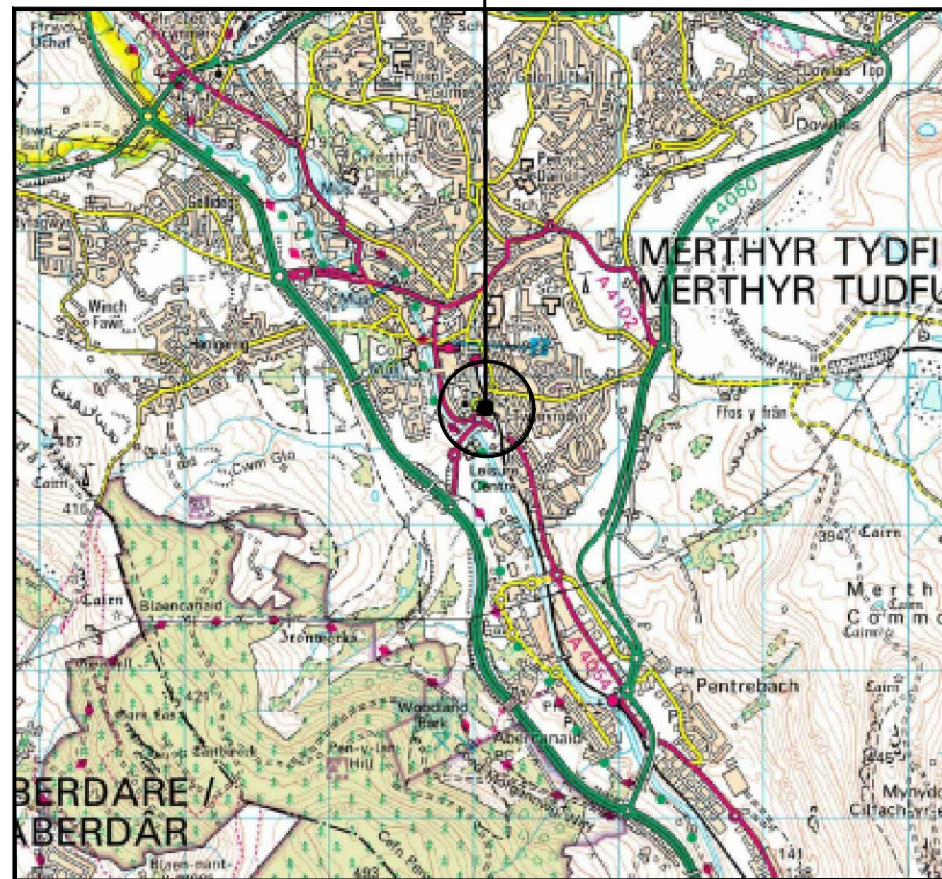


SITE LOCATION (Scale 1:50000)

Ordnance Survey map extract
based upon Landranger map series
with the permission of the controller of
Her Majesty's Stationery Office
Licence No. 100020449
Crown copyright.

0 500 1000 1500 2000 2500m
1:50000



SITE PHOTOGRAPH

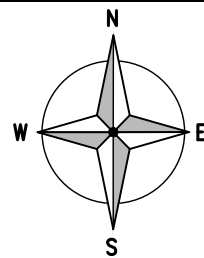

DETAILED SITE LOCATION (Scale 1:1250)

Based upon Ordnance Survey map extract
with the permission of the Controller of
Her Majesty's Stationery Office.
Crown copyright.
Licence No. 100020449

0 12.5 25 37.5 50 62.5m
1:1250

ALL DIMENSIONS ARE IN mm UNLESS NOTED OTHERWISE

N.G.R | E: 305086 N: 205796

NOTES:

1 ALL DIMENSIONS ARE IN mm UNLESS
NOTED OTHERWISE SPECIFIED.

2. SITE ACCESS:

HEAD WEST ON M4, AT JUNCTION 32, TAKE
THE A470 EXIT TO
CARDIFF/CAERDYDD/MERTHYR
TYDFIL/MERTHYR TUDFUL & CONTINUE FOR
0.4 MILES. AT THE ROUNDABOUT, EXIT ONTO
THE A470 RAMP TO MERTHYR
TYDFIL/MERTHYR TUDFUL & CONTINUE FOR
0.7 MILES. MERGE ONTO A470 GO THROUGH
2 ROUNDABOUTS & CONTINUE FOR 17.8
MILES. AT THE ROUNDABOUT, TAKE THE 3RD
EXIT ONTO A4102, GO THROUGH 1
ROUNDABOUT & CONTINUE FOR 0.4 MILES.
AT THE ROUNDABOUT, TAKE THE 2ND EXIT
ONTO LOWER HIGH ST, CONTINUE ONTO
COURT ST FOR 0.1 MILE. AT THE
ROUNDABOUT, TAKE THE 4TH EXIT AND STAY
ON COURT ST FOR 0.1 MILE, TURN LEFT
ONTO YEW ST. SITE WILL BE ON THE LEFT
HAND SIDE.

NOTES:

A	Issued for Approval	MSR	CT	11.01.2023
REV	MODIFICATION	BY	CH	DATE



WHP Telecoms Ltd
Faraday Court
401 Faraday Street
Birchwood Park
Warrington WA3 6GA
Tel: 01925 424100 Fax: 01925 424101
e-mail: info@whptelecoms.com




Cell Name		Opt.
BRITISH RAIL		—
Cell ID No		
CORNERSTONE	VMO2	VF
12275921	N/A	4014_14

Site Address / Contact Details

PLYMOUTH STREET
VANGUARD YARD
MERTHYR TYDFIL
MID GLAMORGAN WALES
CF47 0AZ

Drawing Title: SITE LOCATION MAPS			
Purpose of issue: PLANNING		Dwg Rev:	
Drawing Number: 100		A	
Surveyed By: WHP		Original Sheet Size: A3	Pack Issue:
Drawn: MSR	Date: 11.01.2023	Checked: CT	Date: 11.01.2023 A

The drawings comply with VF Standard ICNIRP guidelines.
Designed in accordance with Cornerstone documents: SDN0009.

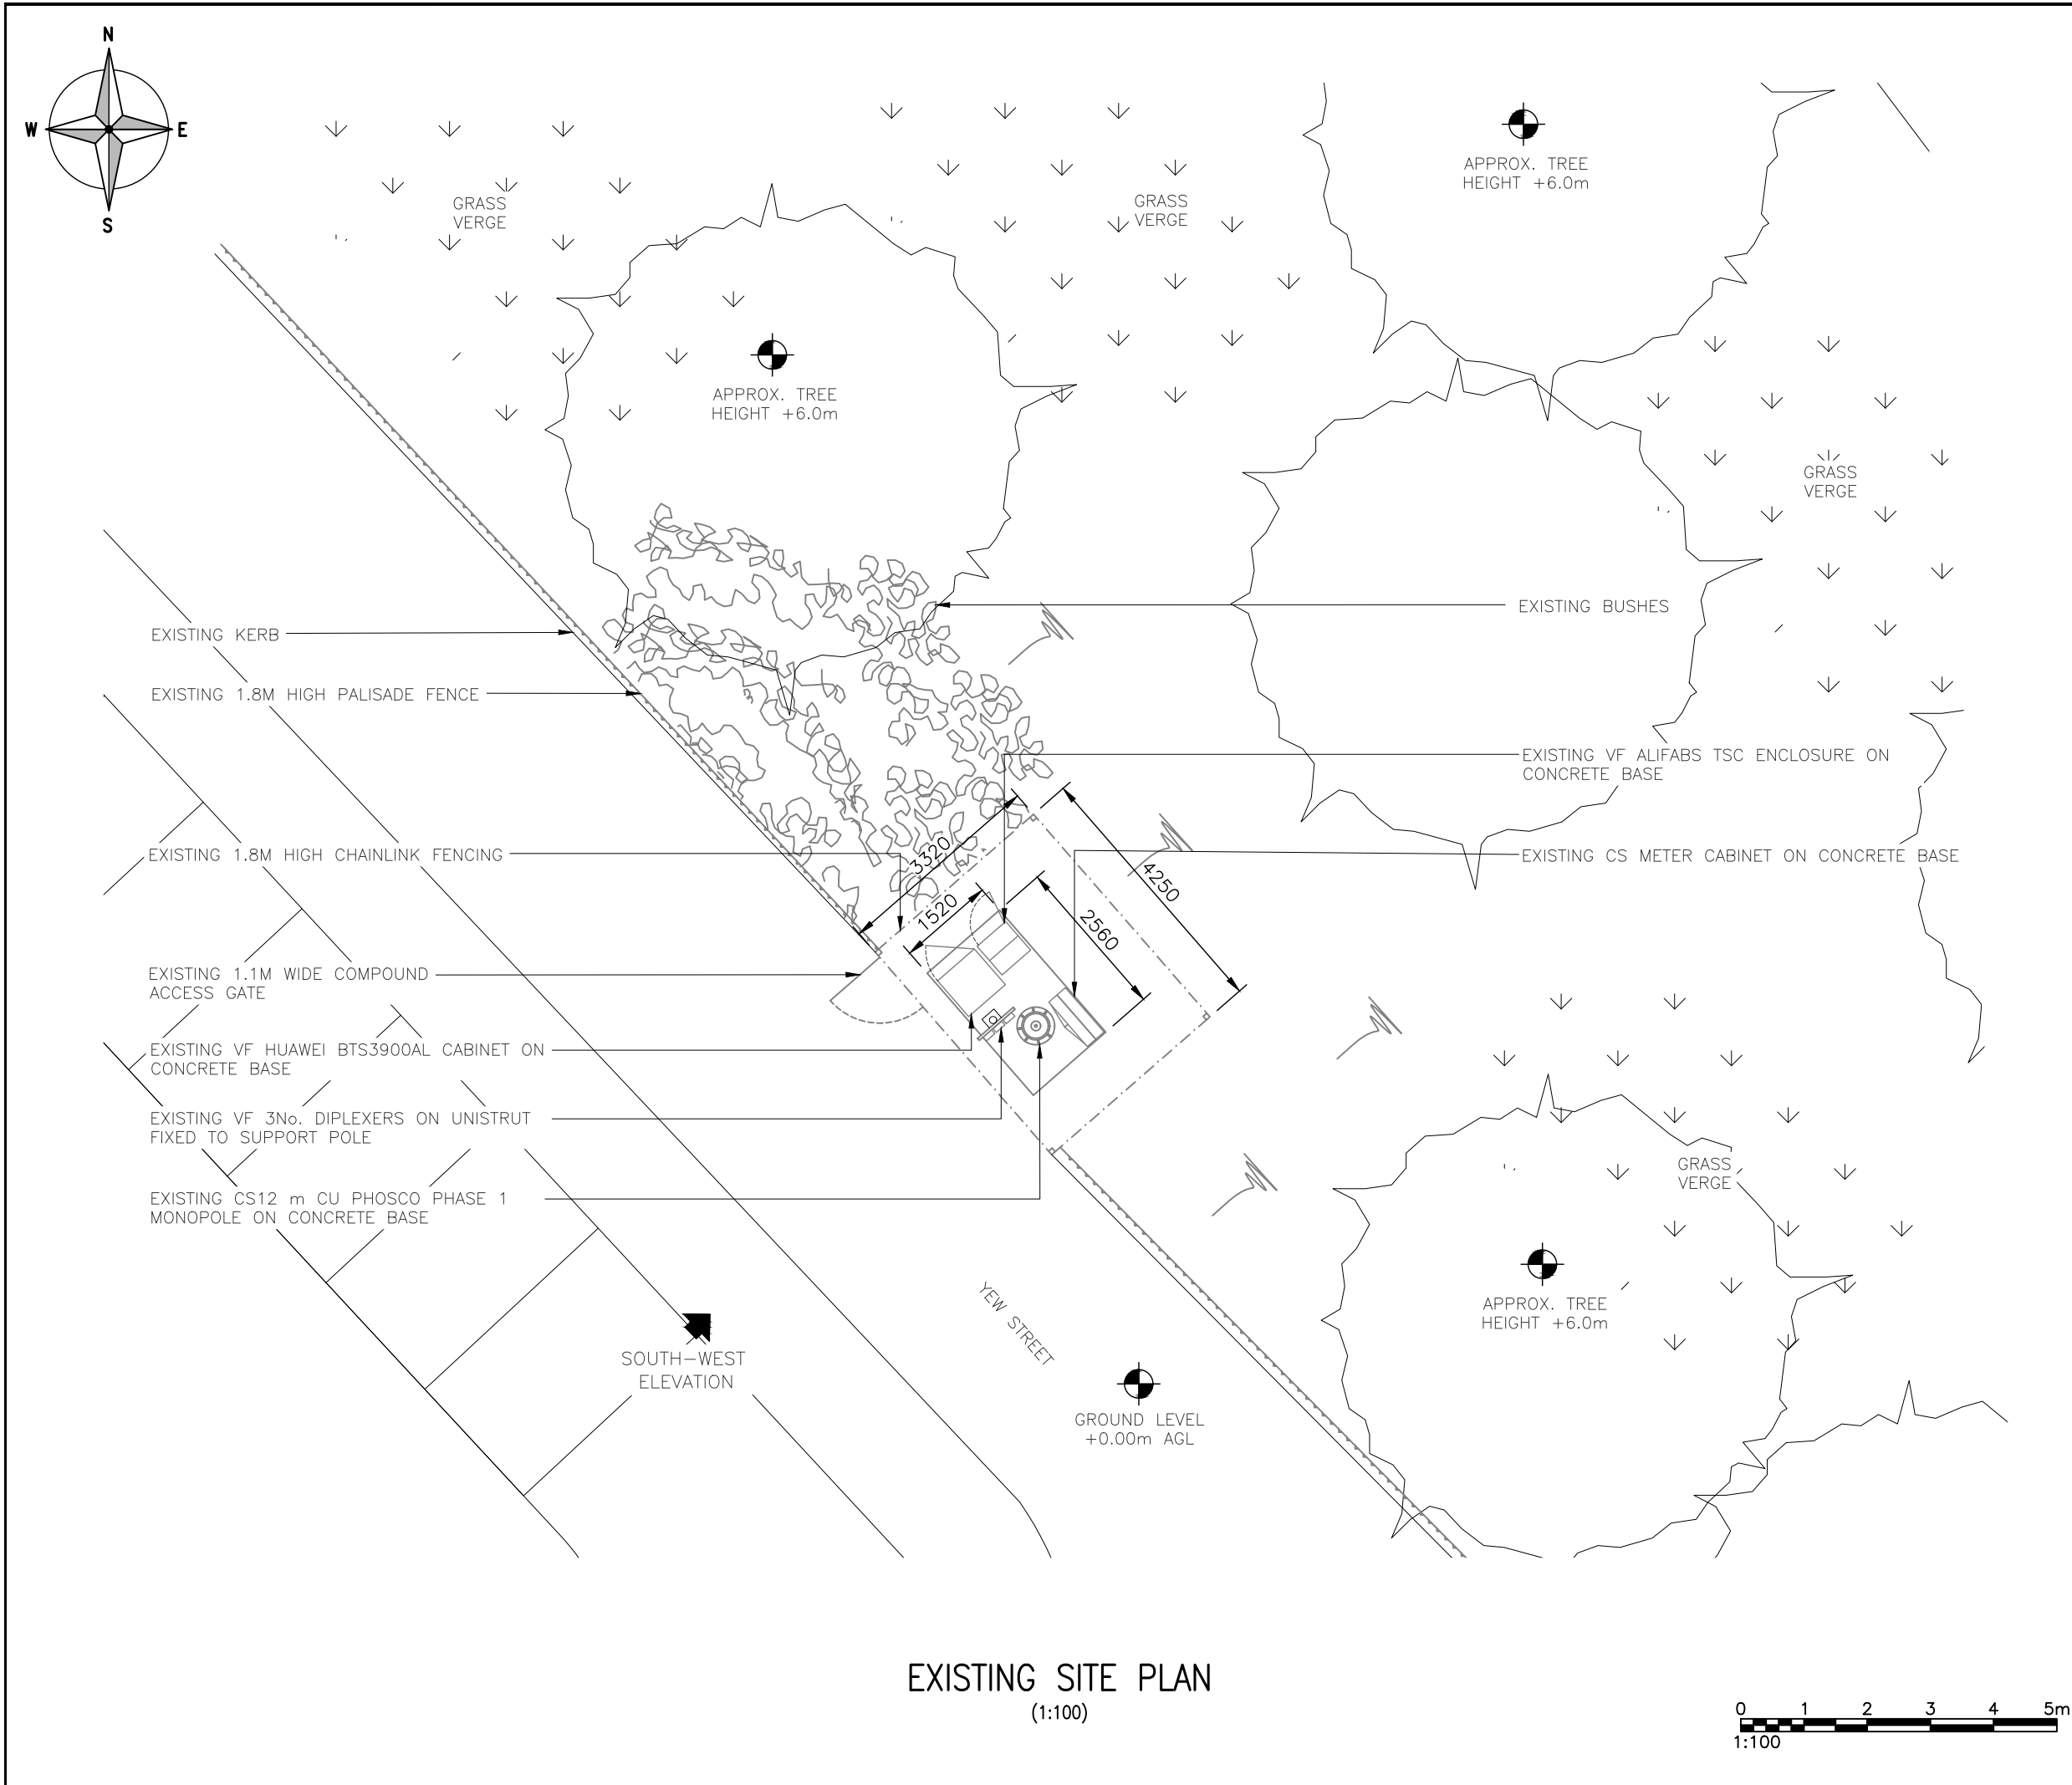

EXISTING SITE PLAN
(1:100)

ALL DIMENSIONS ARE IN mm UNLESS NOTED OTHERWISE

N.G.R E: 305086 N: 205796

NOTES:

A	Issued for Approval	MSR	CT	11.01.2023
REV	MODIFICATION	BY	CH	DATE



WHP Telecoms Ltd
Faraday Court
401 Faraday Street
Birchwood Park
Warrington WA3 6GA
Tel: 01925 424100 Fax: 01925 424101
e-mail: info@whptelecoms.com




Cell Name		Opt.
BRITISH RAIL		—
Cell ID No		
CORNERSTONE	VMO2	VF
12275921	N/A	4014_14

Site Address / Contact Details

PLYMOUTH STREET
VANGUARD YARD
MERTHYR TYDFIL
MID GLAMORGAN WALES
CF47 0AZ

Drawing Title:		EXISTING SITE PLAN	
Purpose of issue:		PLANNING	Dwg Rev:
Drawing Number:		200	A
Surveyed By:	Original Sheet Size:	Pack Issue:	
WHP	A3		
Drawn:	Date:	Checked:	Date:
MSR	11.01.2023	CT	11.01.2023

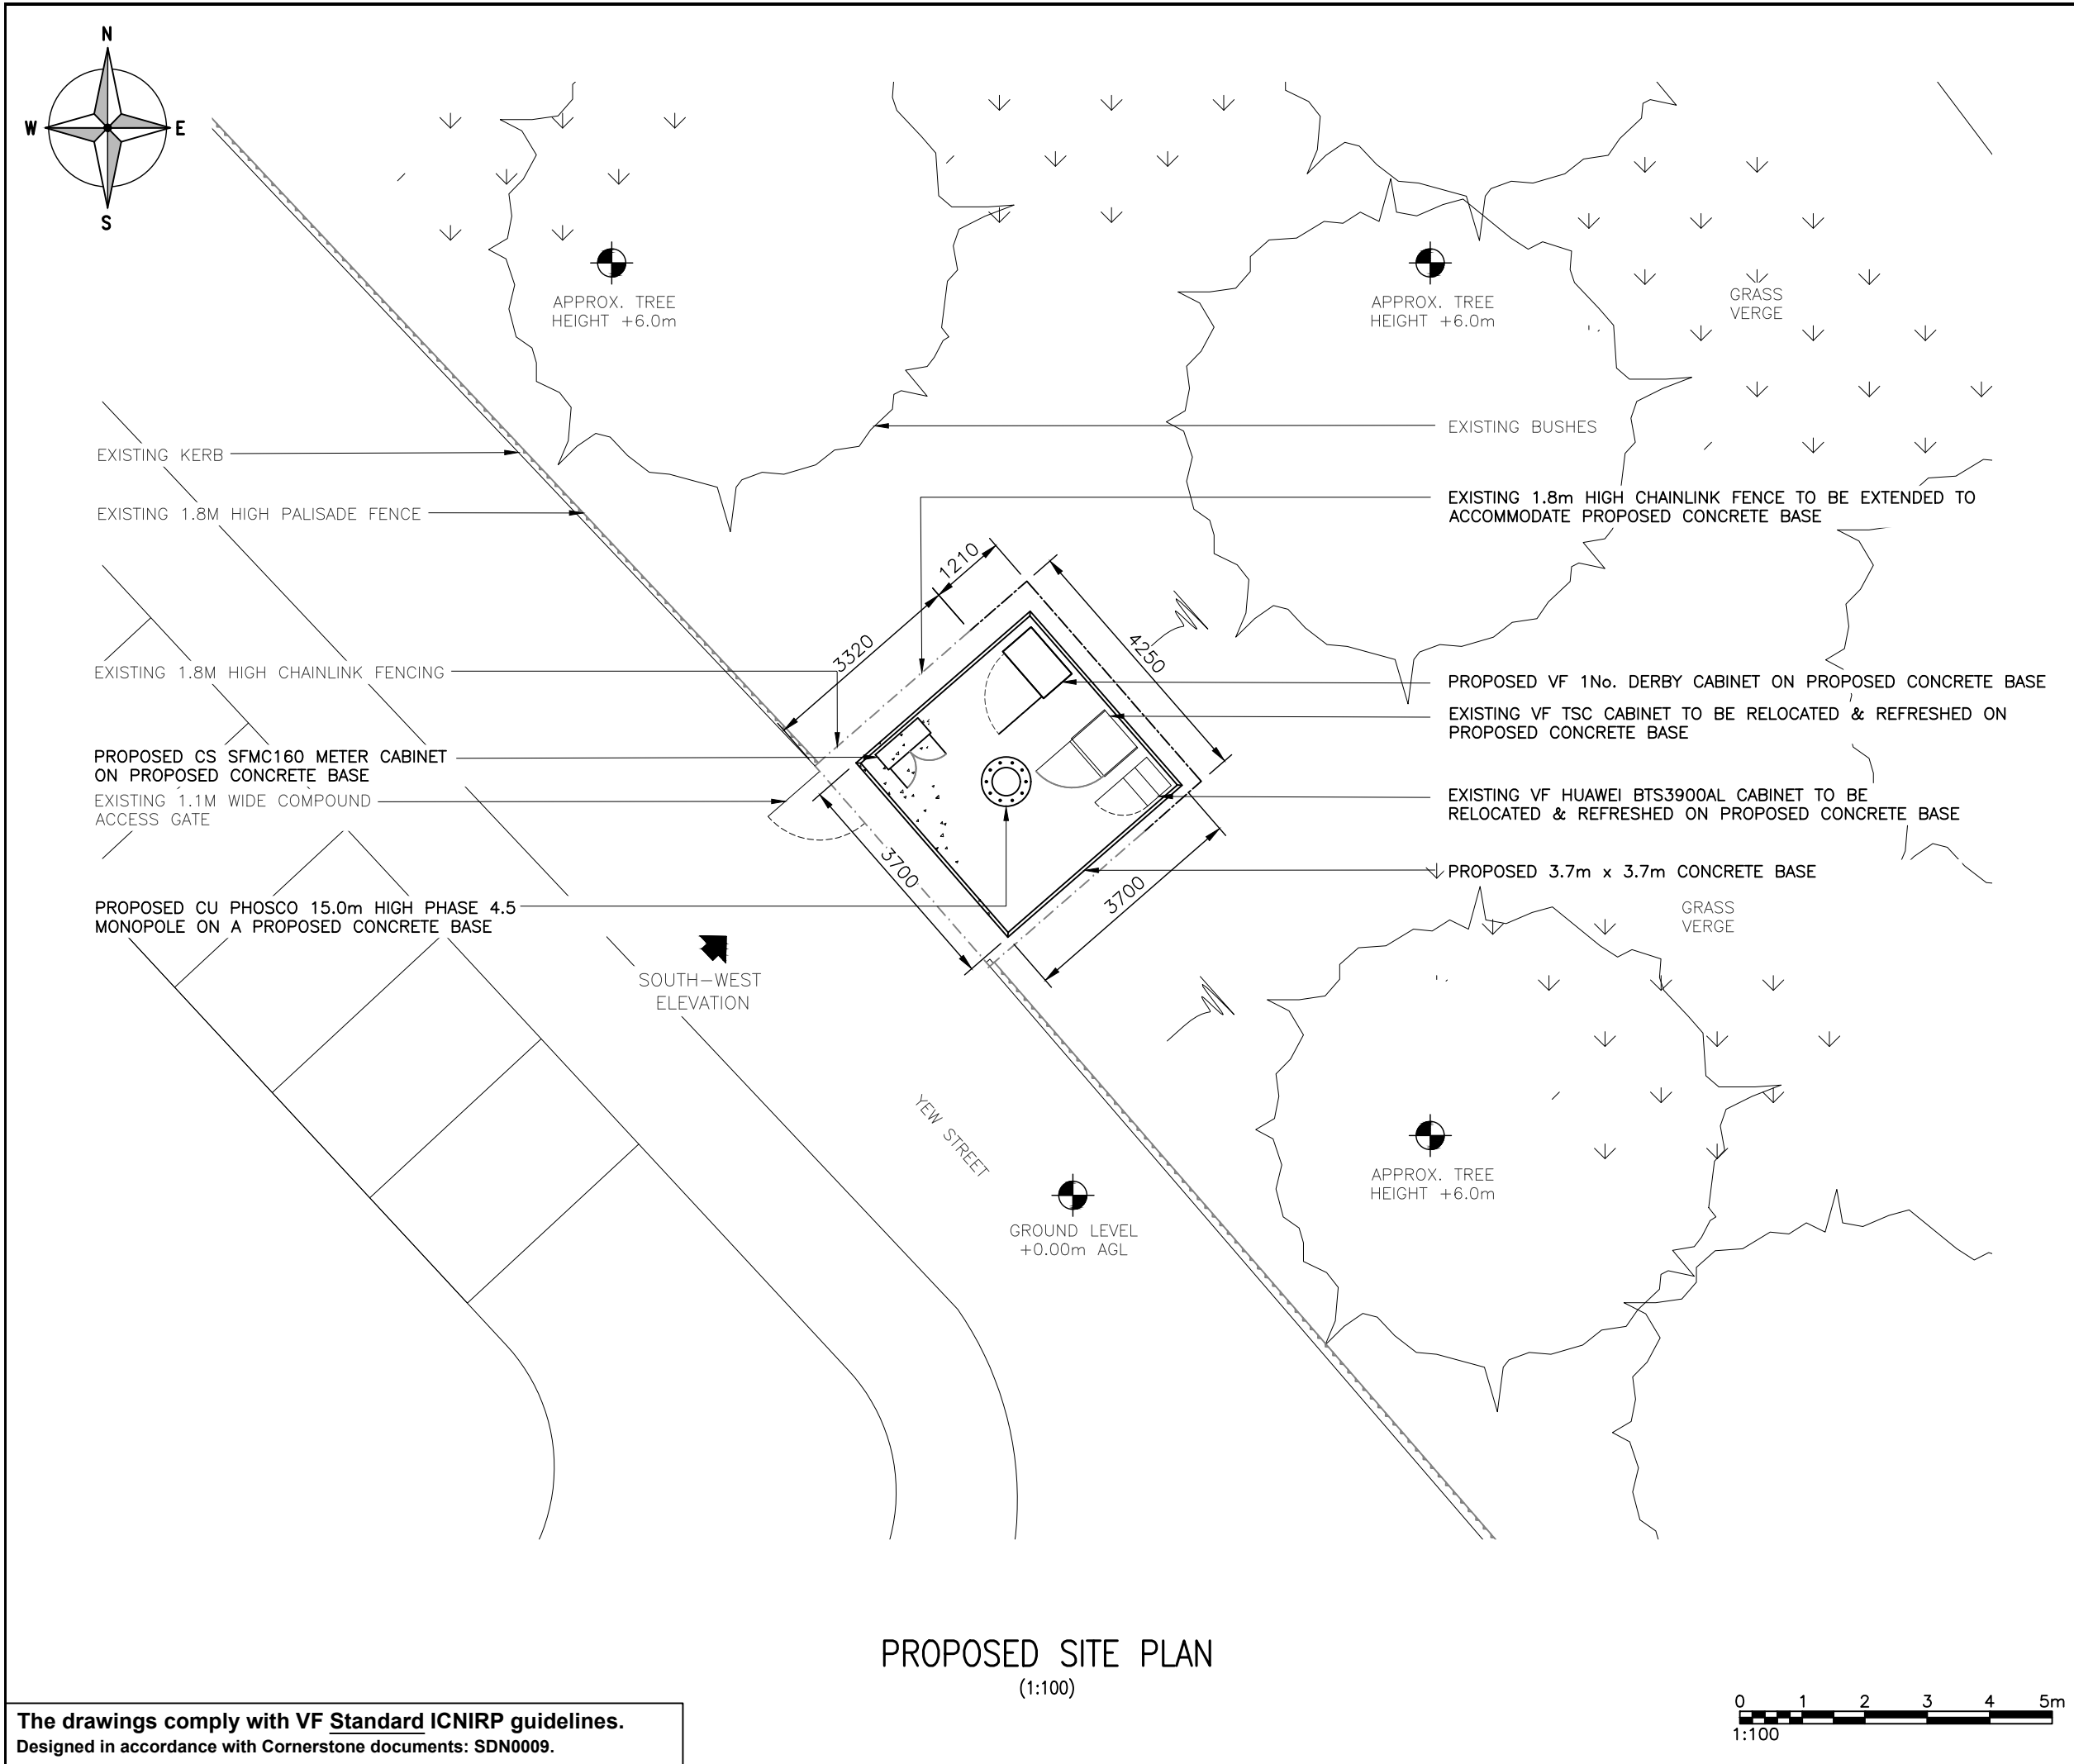

The drawings comply with VF Standard ICNIRP guidelines.
Designed in accordance with Cornerstone documents: SDN0009.

ALL DIMENSIONS ARE IN mm UNLESS NOTED OTHERWISE

N.G.R

E: 305086

N: 205796

NOTES:

A	Issued for Approval	MSR	CT	11.01.2023
REV	MODIFICATION	BY	CH	DATE




WHP Telecoms Ltd

Faraday Court
401 Faraday Street
Birchwood Park
Warrington WA3 6GA
Tel: 01925 424100 Fax: 01925 424101
e-mail: info@whptelecoms.com




Cell Name		Opt.
BRITISH RAIL		—
Cell ID No		
CORNERSTONE	VMO2	VF
12275921	N/A	4014_14
Site Address / Contact Details		
PLYMOUTH STREET VANGUARD YARD MERTHYR TYDFIL MID GLAMORGAN WALES CF47 0AZ		
Drawing Title: PROPOSED SITE PLAN		
Purpose of issue: PLANNING		Dwg Rev: A
Drawing Number: 201		A
Surveyed By: WHP	Original Sheet Size: A3	Pack Issue:
Drawn: MSR	Date: 11.01.2023	Checked: CT
	Date: 11.01.2023	A

SDNT0005 Version 1.2

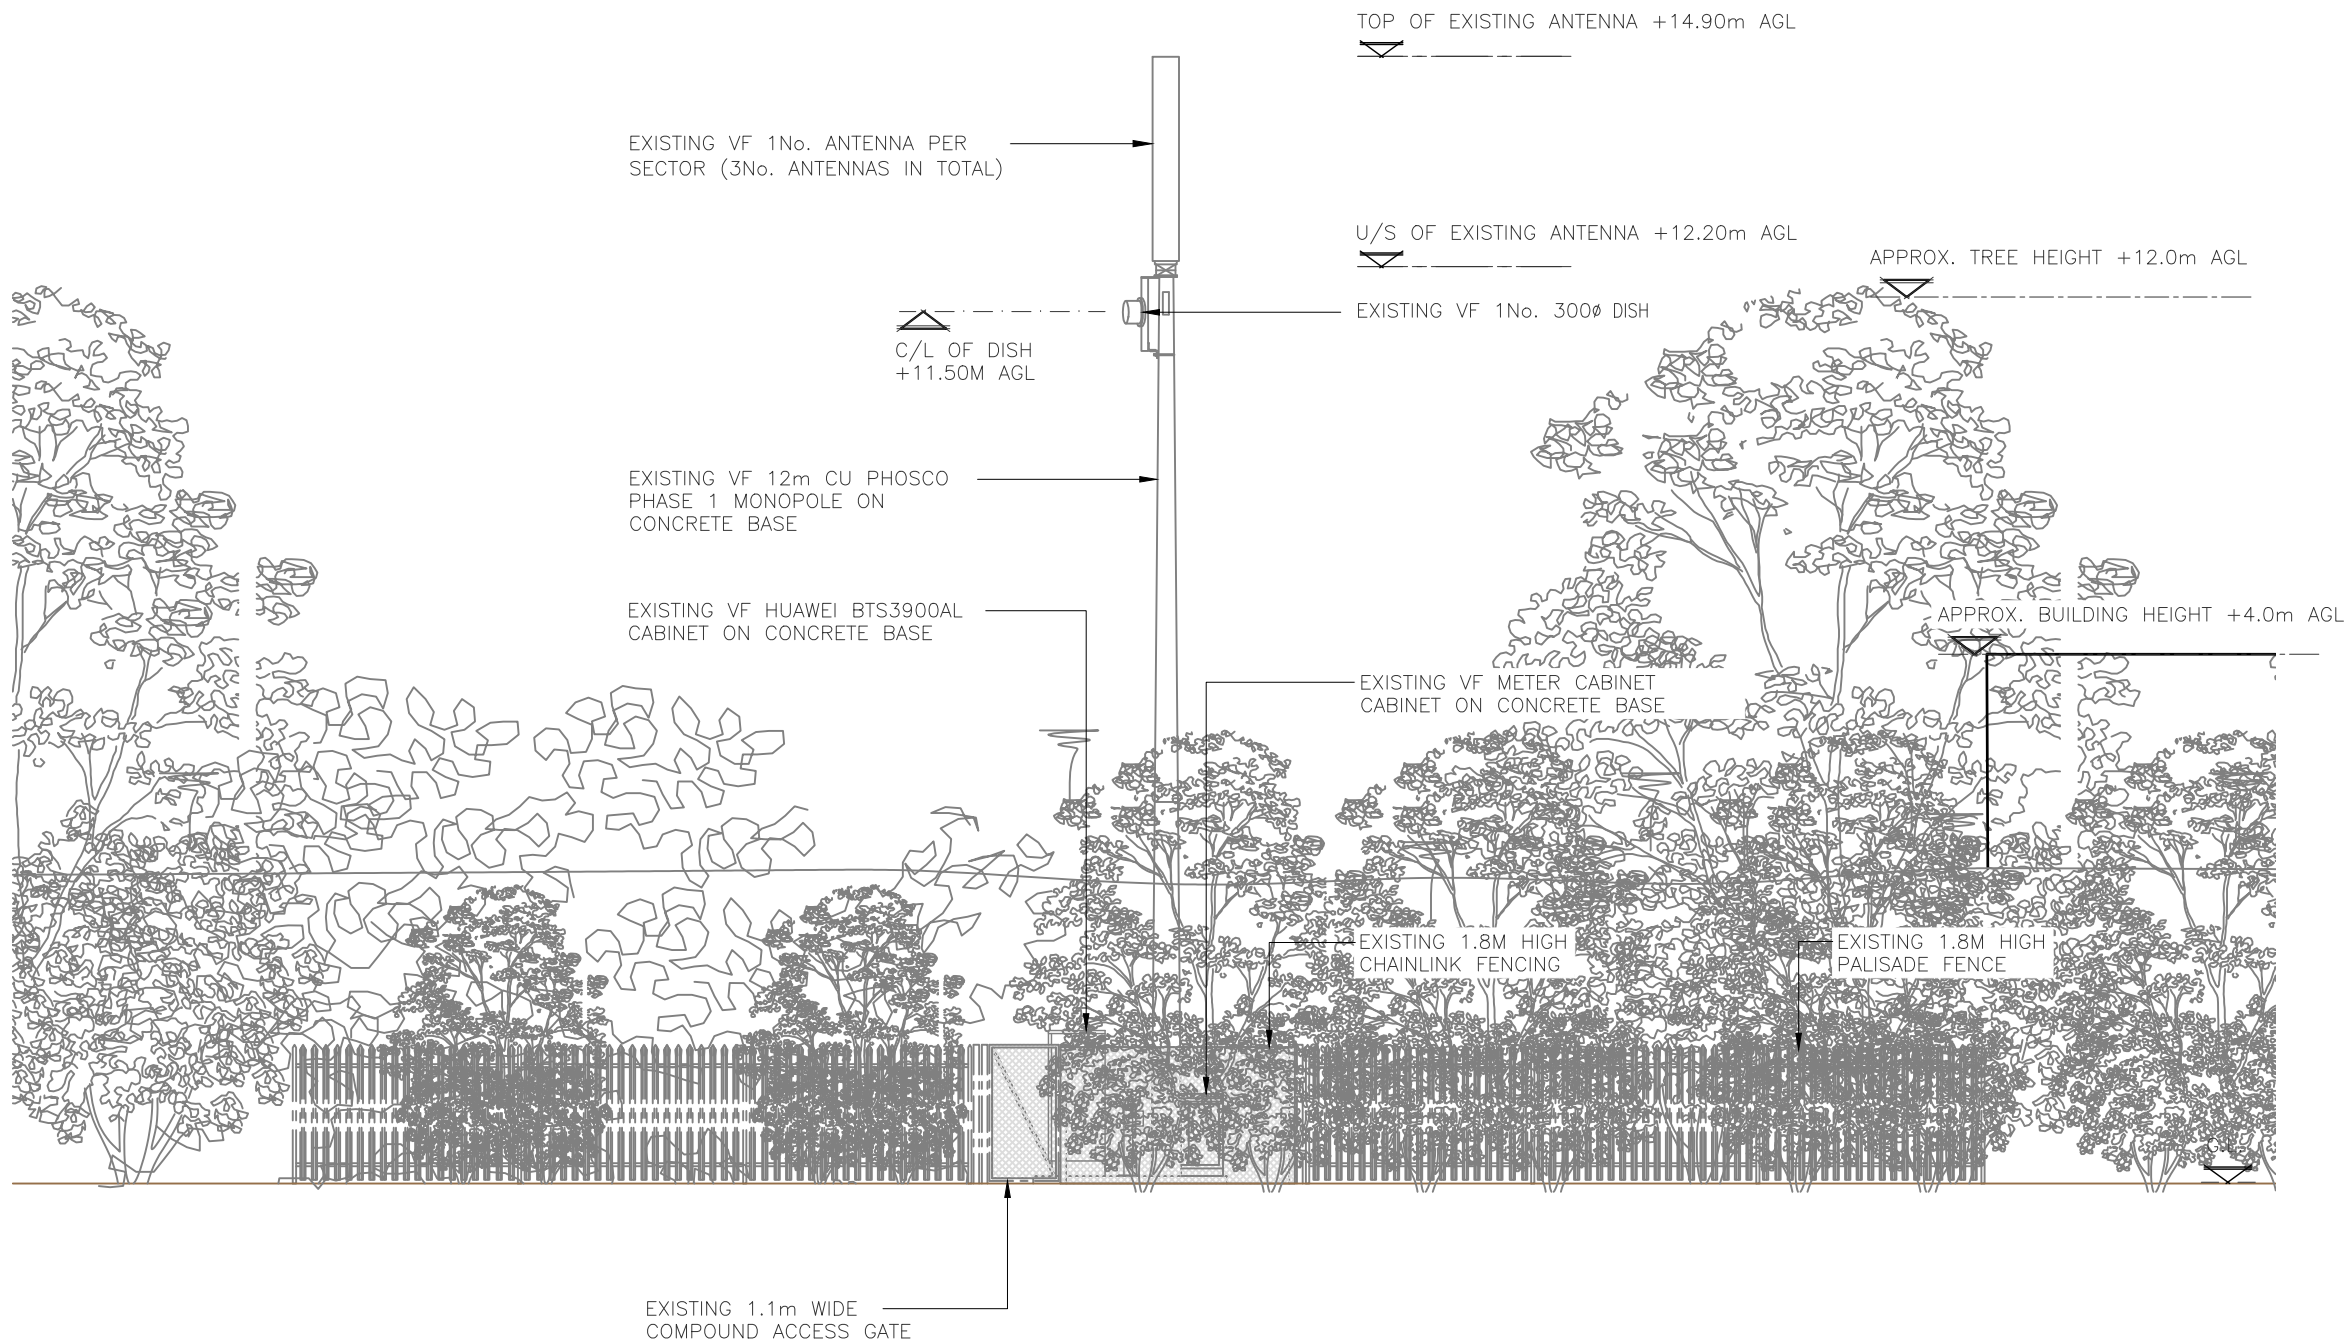

EXISTING SOUTH-WEST ELEVATION
(1:100)

 

ALL DIMENSIONS ARE IN mm UNLESS NOTED OTHERWISE

N.G.R

E: 305086

N: 205796

NOTES:

A	Issued for Approval	MSR	CT	11.01.2023
REV	MODIFICATION	BY	CH	DATE



WHP Telecoms Ltd

Faraday Court
401 Faraday Street
Birchwood Park
Warrington WA3 6GA
Tel: 01925 424100 Fax: 01925 424101
e-mail: info@whptelecoms.com



Cell Name		Opt.
BRITISH RAIL		—
Cell ID No		
CORNERSTONE	VMO2	VF
12275921	N/A	4014_14

Site Address / Contact Details

PLYMOUTH STREET
VANGUARD YARD
MERTHYR TYDFIL
MID GLAMORGAN WALES
CF47 0AZ

Drawing Title:

EXISTING SITE ELEVATION

Purpose of issue:	PLANNING	Dwg Rev:
Drawing Number:	300	A

Surveyed By:	Original Sheet Size:	Pack Issue:		
WHP	A3			
Drawn:	Date:	Checked:	Date:	
MSR	11.01.2023	CT	11.01.2023	A

SDNT0005 Version 1.2

