


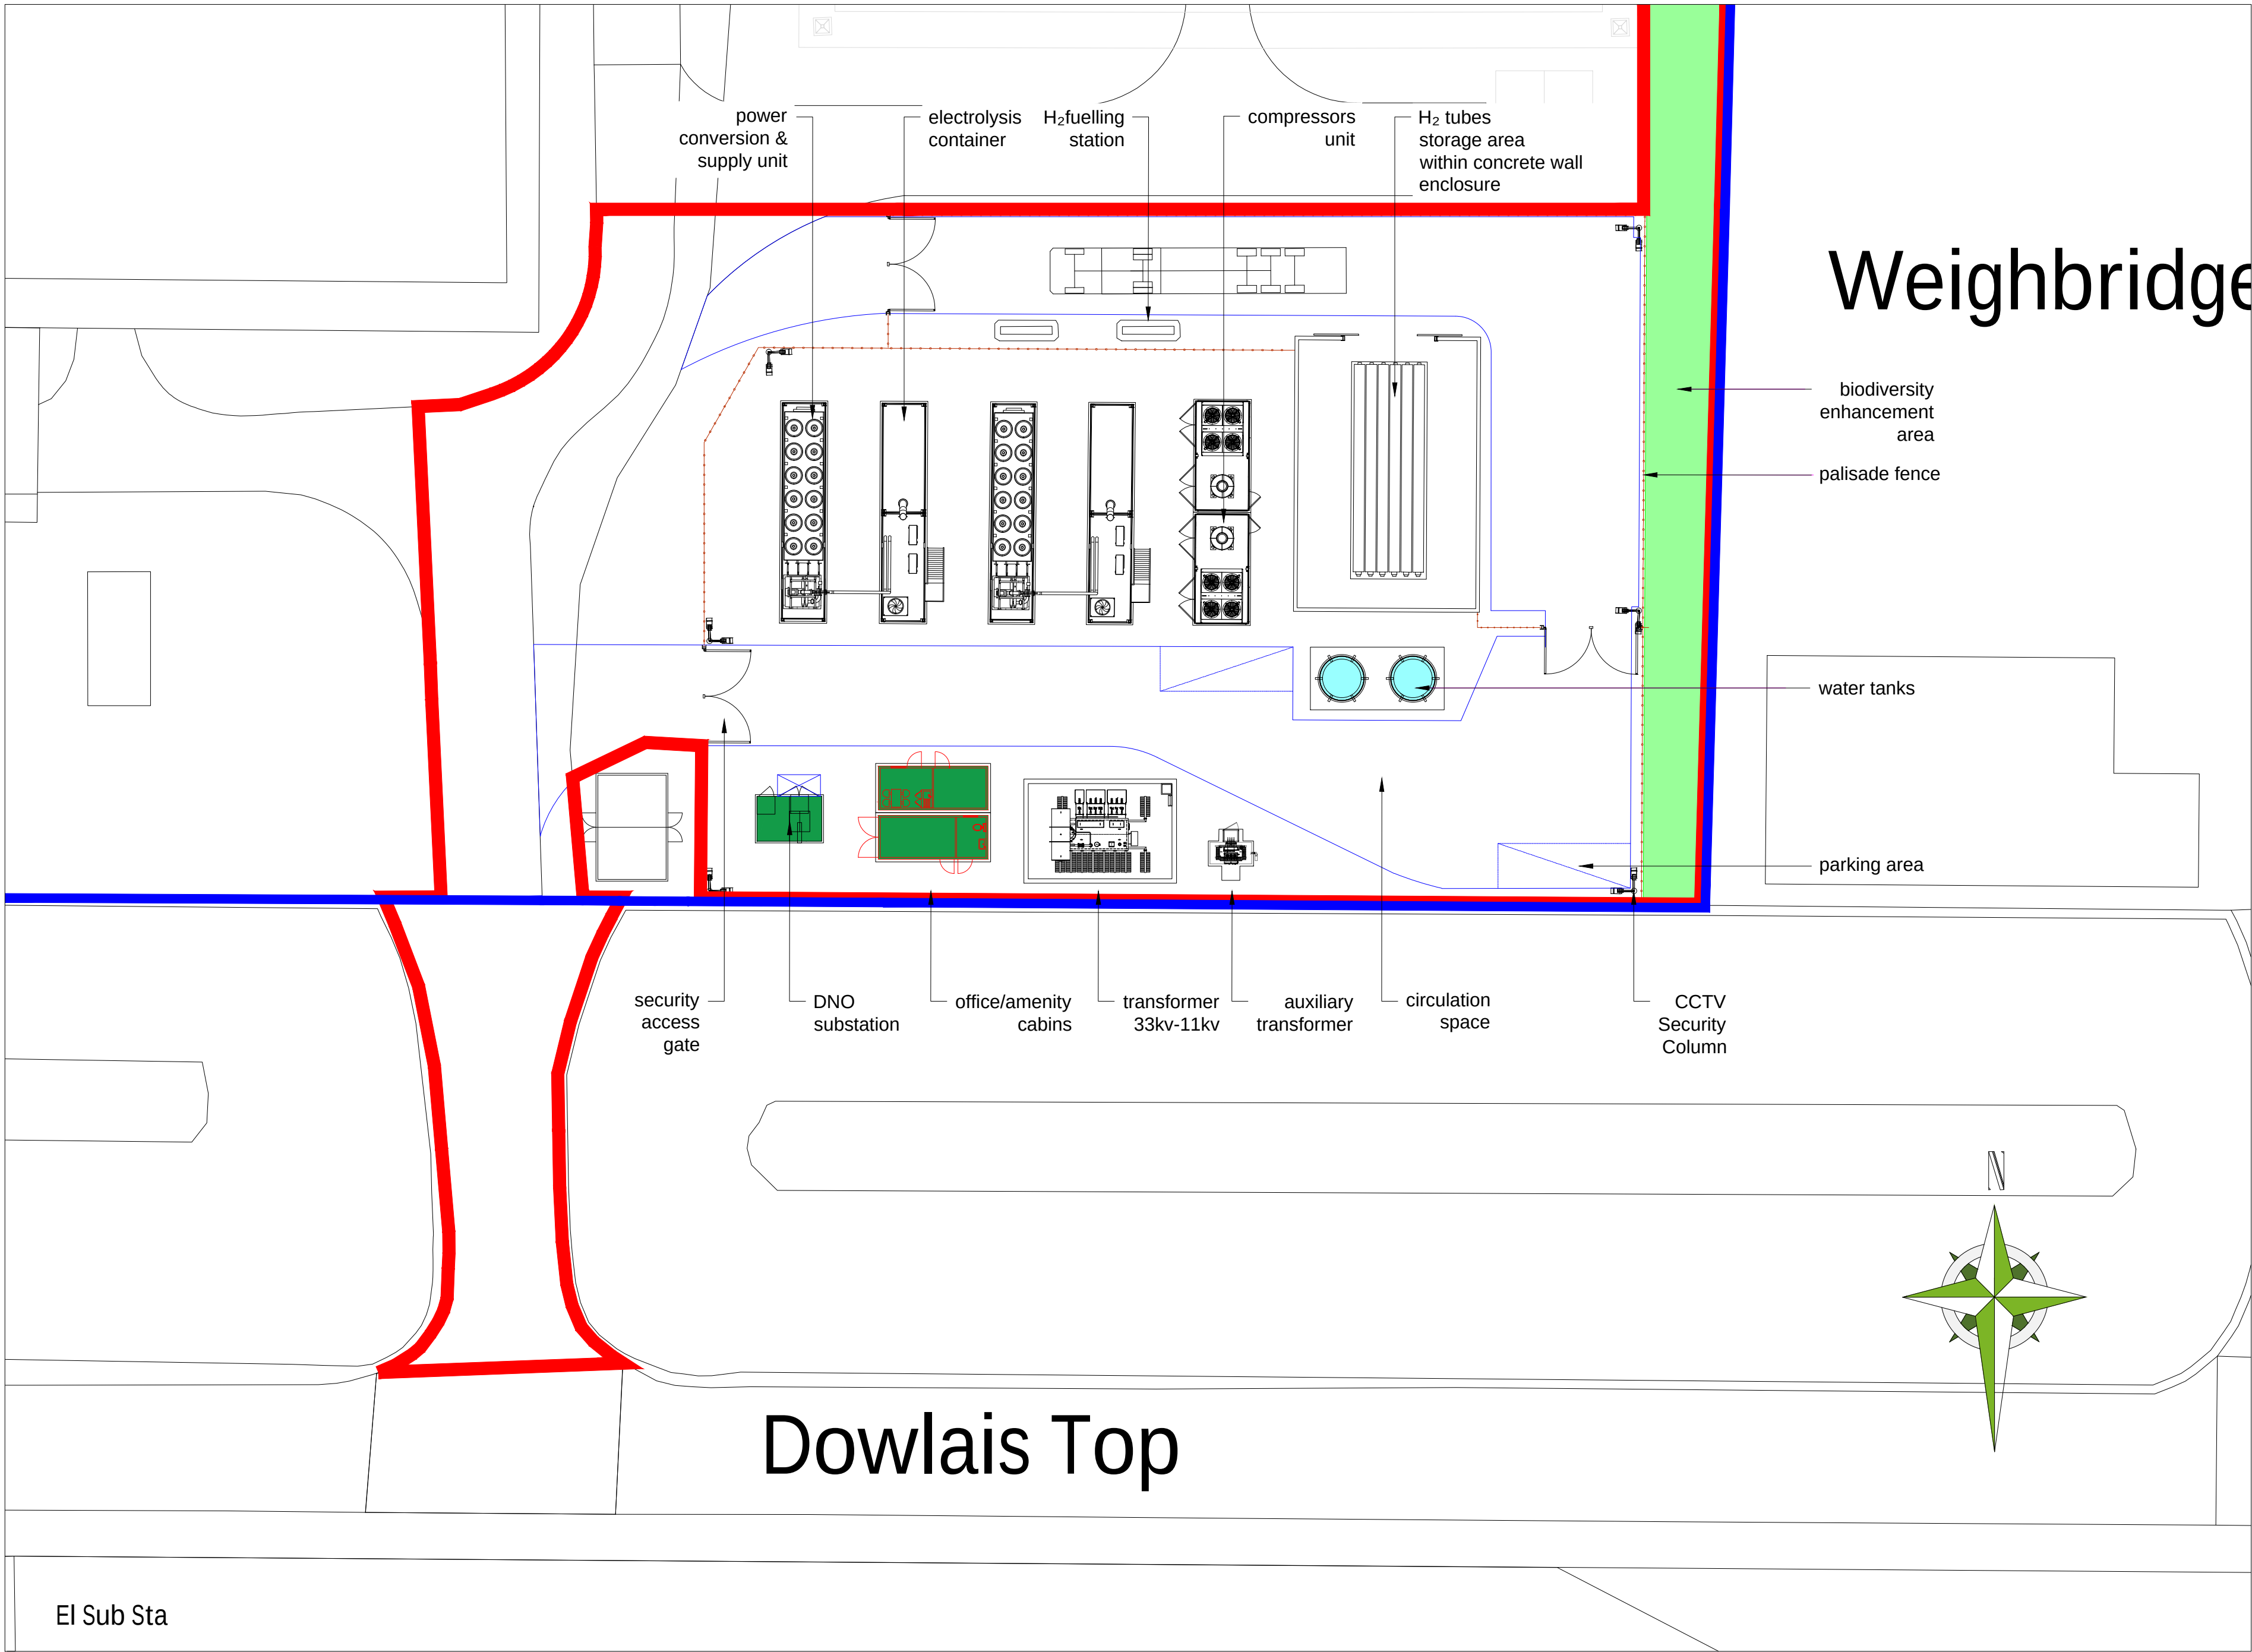

PROPOSED SITE PLAN

LEGEND:

SITE INFRASTRUCTURE:

- LANDLORDS PROPERTY
- PROPOSED SITE
- PERIMETER PALISADE FENCELINE
- ITM POWER H₂ INSTALLATIONS
- H₂ TUBES STORAGE WITHIN CONCRETE WALL
- WATER TANKS
- DNO - SUBSTATION
- AMENITY CABIN
- COMPRESSORS
- 33KV-11KV TRANSFORMER
- AUXILIARY TRANSFORMER
- BIODIVERSITY ENHANCEMENT AREA

A	Planning boundary extended to accommodate Biodiversity enhancement area	ST	SW	SW-AM	31-07-24
Rev	Rev Description	Drw	Chk	Apprv	Date

REVISIONS

Planning

ALL DIMENSIONS TO BE CHECKED ON SITE
WORK TO FIGURED DIMENSIONS ONLY
REPORT DISCREPANCIES TO CONRAD ENERGY LTD
AT ONCE BEFORE PROCEEDING
COPYRIGHT ACT APPLIES



CONRAD ENERGY LIMITED
UNITS D & E, WINDRUSH COURT, BLACKLANDS WAY, ABRINGDON OX14 1SY
T: 03300 238265 E: info@conradenergy.co.uk W: www.conradenergy.co.uk

Project Title:
PROPOSED POWER GENERATION HYDROGEN PLANT
LAND AT PENYGARNDU INDUSTRIAL ESTATE
MARTHUR TIDFIL
CF48 2TA

Drawing Title:
PROPOSED PLAN

Scale @A2: 1:250	Date: 29-07-2024
Drawn: ST	Checked: SW
Drawing No: CEL-21011-PP-001	Rev: A

Dowlais Top

El Sub Sta

PROPOSED PLAN

001

Scale: 1:500@A2

