


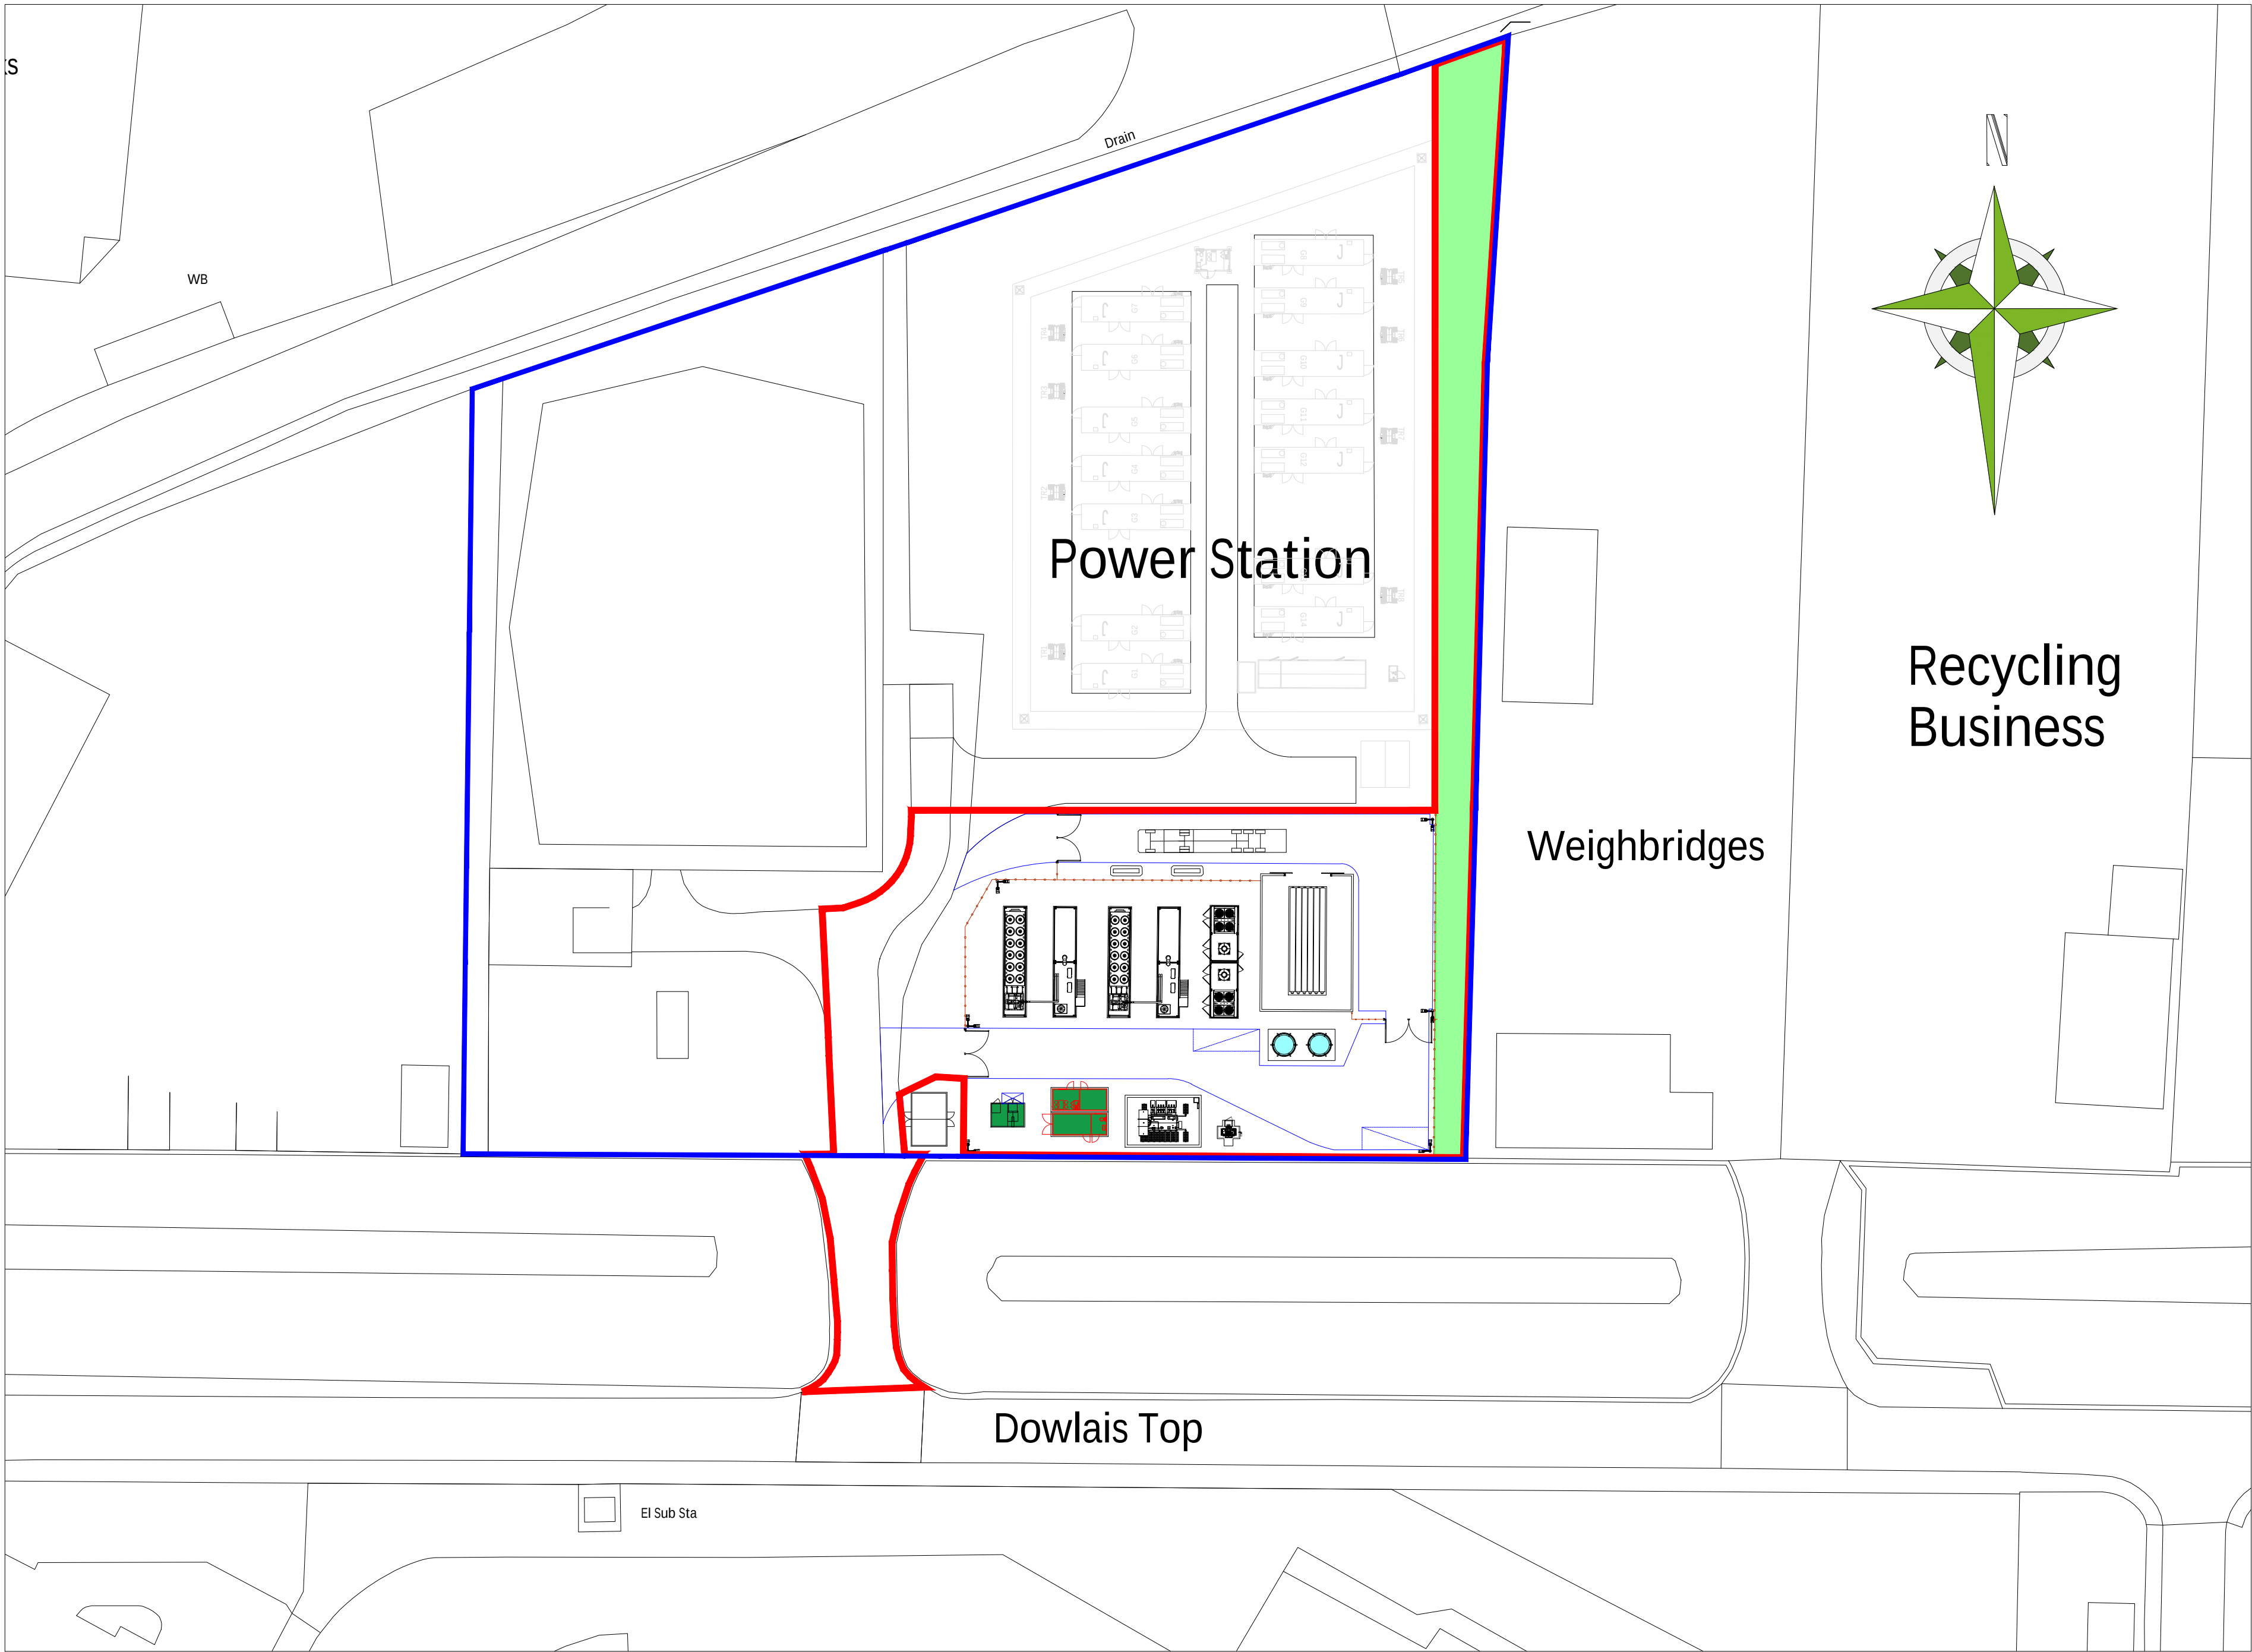


PROPOSED SITE PLAN


LEGEND:

SITE INFRASTRUCTURE:


- LANDLORDS PROPERTY
- PROPOSED SITE
- PERIMETER PALISADE FENCELINE

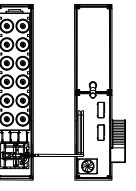


ITM POWER H₂ INSTALLATIONS

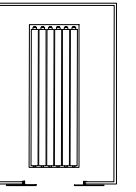

H₂ TUBES STORAGE WITHIN CONCRETE WALL

 

WATER TANKS

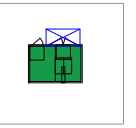

DNO - SUBSTATION



AMENITY CABIN




COMPRESSORS



33KV-11KV TRANSFORMER



AUXILIARY TRANSFORMER

 

BIODIVERSITY ENHANCEMENT AREA

Rev	Rev Description	Drw	Chk	Apprv	Date
A	Planning boundary extended to accommodate Biodiversity enhancement area	ST	SW	SW-AM	31-07-24

REVISIONS

Planning

ALL DIMENSIONS TO BE CHECKED ON SITE
WORK TO FIGURED DIMENSIONS ONLY
REPORT DISCREPANCIES TO CONRAD ENERGY LTD
AT ONCE BEFORE PROCEEDING
COPYRIGHT ACT APPLIES



CONRAD ENERGY LIMITED
UNITS D & E, WINDRUSH COURT, BLACKLANDS WAY, ABRINGDON OX14 1SY
T: 01235 238245 E: info@conradenergy.co.uk W: www.conradenergy.co.uk

Project Title:
PROPOSED POWER GENERATION HYDROGEN PLANT
LAND AT PENYGARNDU INDUSTRIAL ESTATE
MARTHYR TIDFIL
CF48 2TA

Drawing Title:
PROPOSED SITE PLAN

Scale @A2: 1:500 Date: 29-07-2024
Drawn: ST Checked: SW
Drawing No: CEL-21011-SP-001 Rev: A

PROPOSED SITE PLAN

001

Scale: 1:500@A2

