



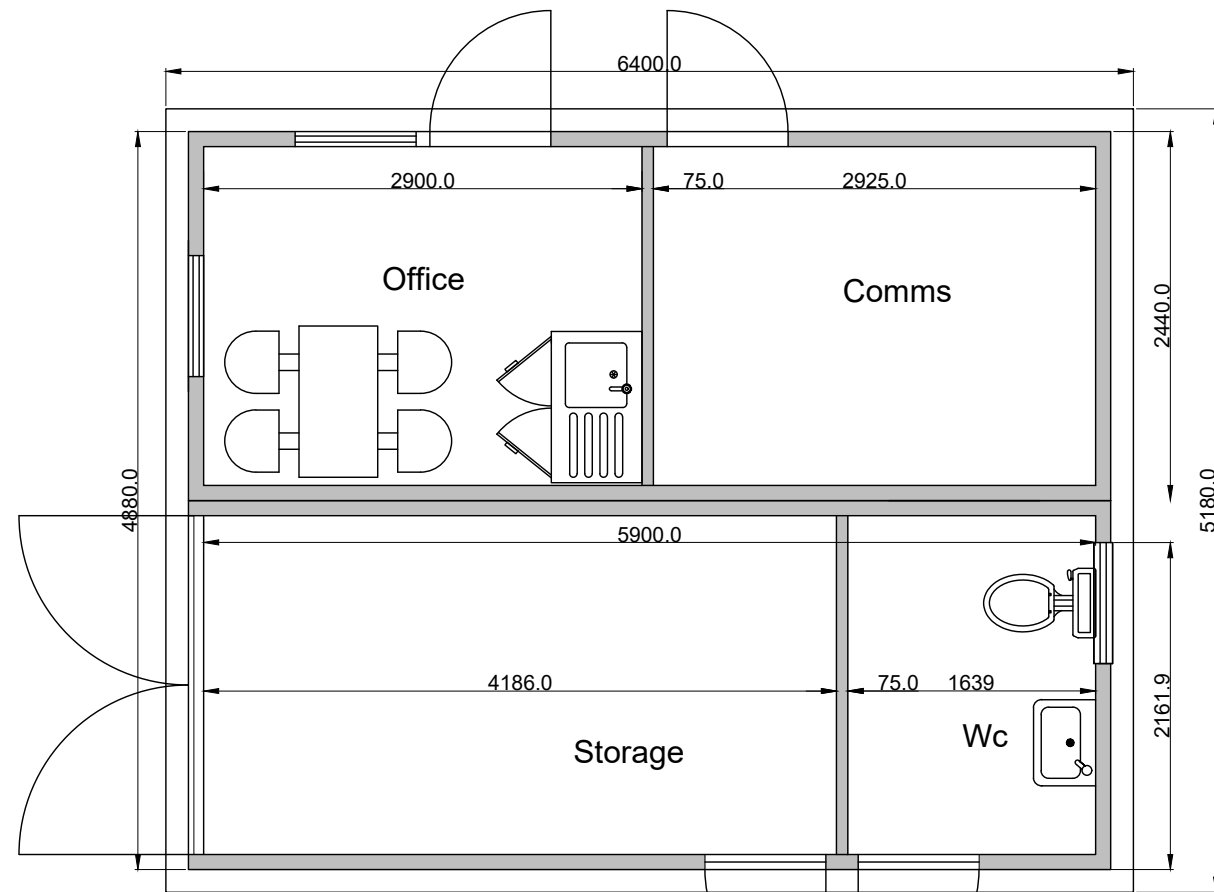


Plan




Front elevation

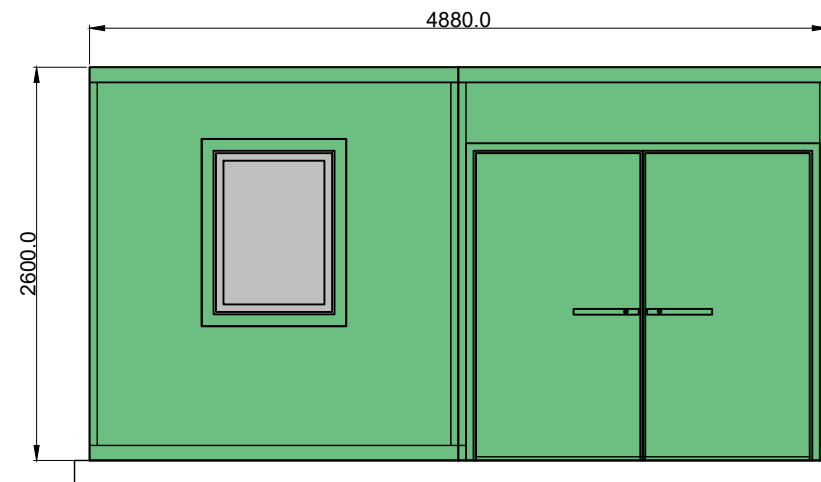

Side elevation

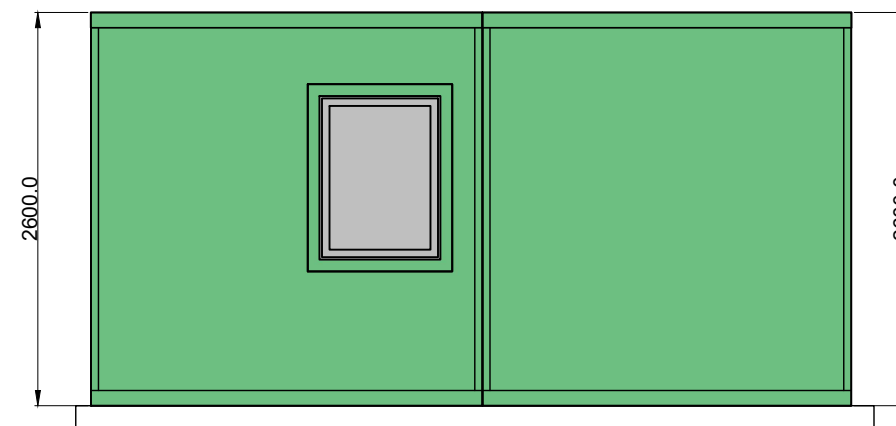

Side elevation

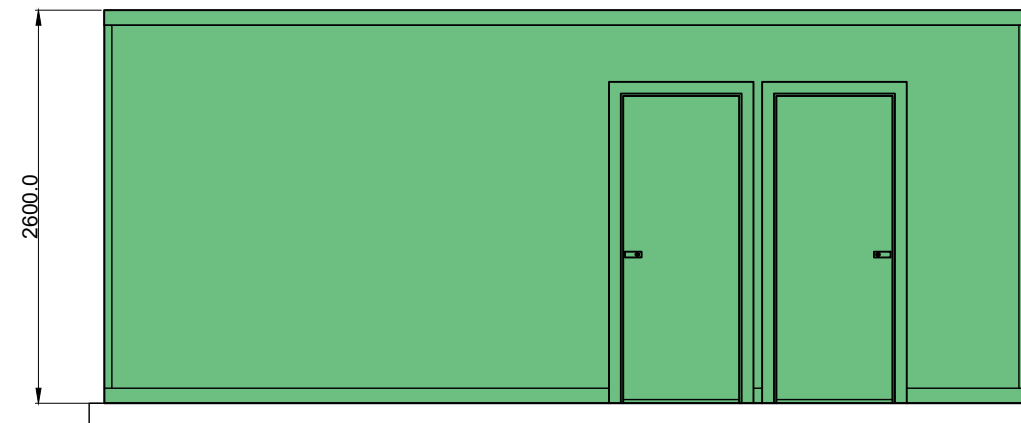

Rear elevation



SCALE 1:50

Material Finish
Holly Green
BS4800 14-C-39

conrad
energy

Conrad Energy, Suites D & E,
Windrush Ct, Blacklands Way, Abingdon, OX14 1SY
Tel: 01235 427290

ALL DIMENSIONS TO BE CHECKED ON SITE.
WORK TO FIGURED DIMENSIONS ONLY.
REPORT DISCREPANCIES TO CEL AT ONCE BEFORE PROCEEDING
COPYRIGHT ACT APPLIES

Planning



Rev.

. .
. .
. .
. .

Date.

. .
. .
. .
. .

By.

. .
. .
. .
. .

Project Title:

STANDARD DETAIL

Drawing Title:

20ft AMENITY CABIN
DUPLEX

Scale: 1:50 @ A3

Date: July 2024

Drawing No:

CEL-STD-AC-005

Plot date: 26-Jul-24

Drawn: ST

Checked: JS

Rev: