

Lead capped ventilation box
to be renovated to origianl detail

FINISHES.
To be read in conjunction with
measured schedule of works.

All new materials unless otherwise
stated.

Terra cotta weaving shed ridge tiles -
Colour - black.

Welsh Slate - purple / blue

Velux sun tube rooflight.

Gable end walls of previously
demolished cottages to be demolished.
Gable wall - Fined down lime render
for Townscape Mural

C.I. gutters - remove, clean, paint &
replace. Colour - brown.

S.W. fascia, barge & soffit with dentil
band. - brown. Repair as required.

Colour - brown.

Rough cast lime render finish - cream

H.W. windows.
Re-position C.I. hopper head &
r.w. Re-position C.I. Hopper head &
r.w. downpipes, increase to 3 No.

Steel security door - to remain.

Steel security door - to remain.

Fined down lime tender finsn to plinth

- brown.

Fined down lime render finish to plinth

-brown.

NORTH ELEVATION.

Remove door
& replace new.

Remove sash window & replace new.

Remove casement window. Re-form opening to take new sash window.


Hall door.
To remain.

Canopy over
to be repaired.

External Finishes to
West Elevation as
North & South
Elevation unless
otherwise stated.

External Finishes to South Elevation
as North Elevation unless otherwise
stated.

External Finishes to
West Elevation as
North & South
Elevation unless
otherwise stated.

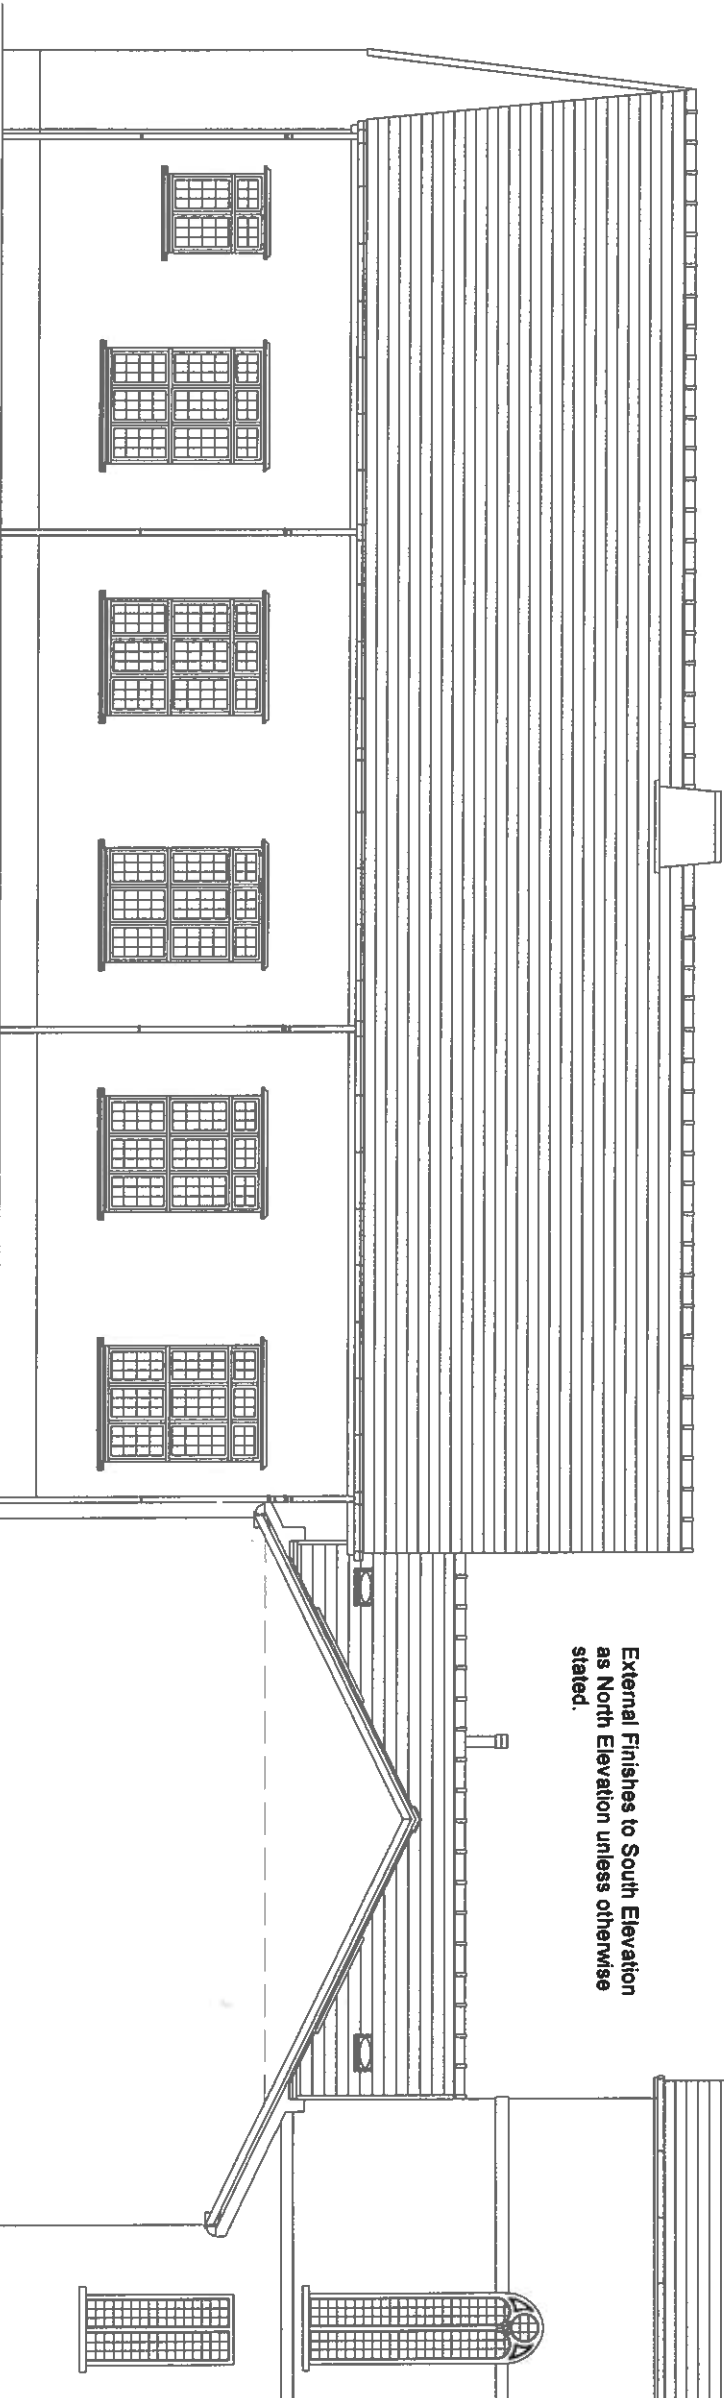

Replace UPVC mgs in C.I. Hopper head & r.w.
downpipes, increase to 4 No.

SOUTH ELEVATION - PITCHED ROOF

- Revisions:
- A - West & East elevations to Toilets added. Velux Sun Lights shown
 - B - Gutters marked in red.
 - C - Pitched roof scheme. Roof lights reduced. Rainwater pipes increased.
 - D - Roof line of South elevation adajcent to chapel re-drawn and corrected
 - E - Part East & West elevations to Toilets omitted and redrawn on drwg No 9

F- Position of chapel windows corrected

Philip Griffiths - Architect
3, St Johns Close, Cefn Coed,
Merthyr Tydfil, CF48 2PE.
Tel: 01685 370812
Email: Philip@philipgriffiths.co.uk

Client: High Street Baptist Chapel,
High Street, Merthyr Tydfil, CF47 8DN
Tel No: 07949 594850 or
Tel No: 07949 734556

Proposed Refurbishment of Chapel Hall @
High Street, Baptist Chapel, High Street,
Merthyr Tydfil, CF47 8DN
NORTH ELEVATION, SOUTH ELEVATION
PROPOSED.

Date: Nov. 2020
Drawn by: PG.
Scale: 1:100 mm
Dwg. No.