


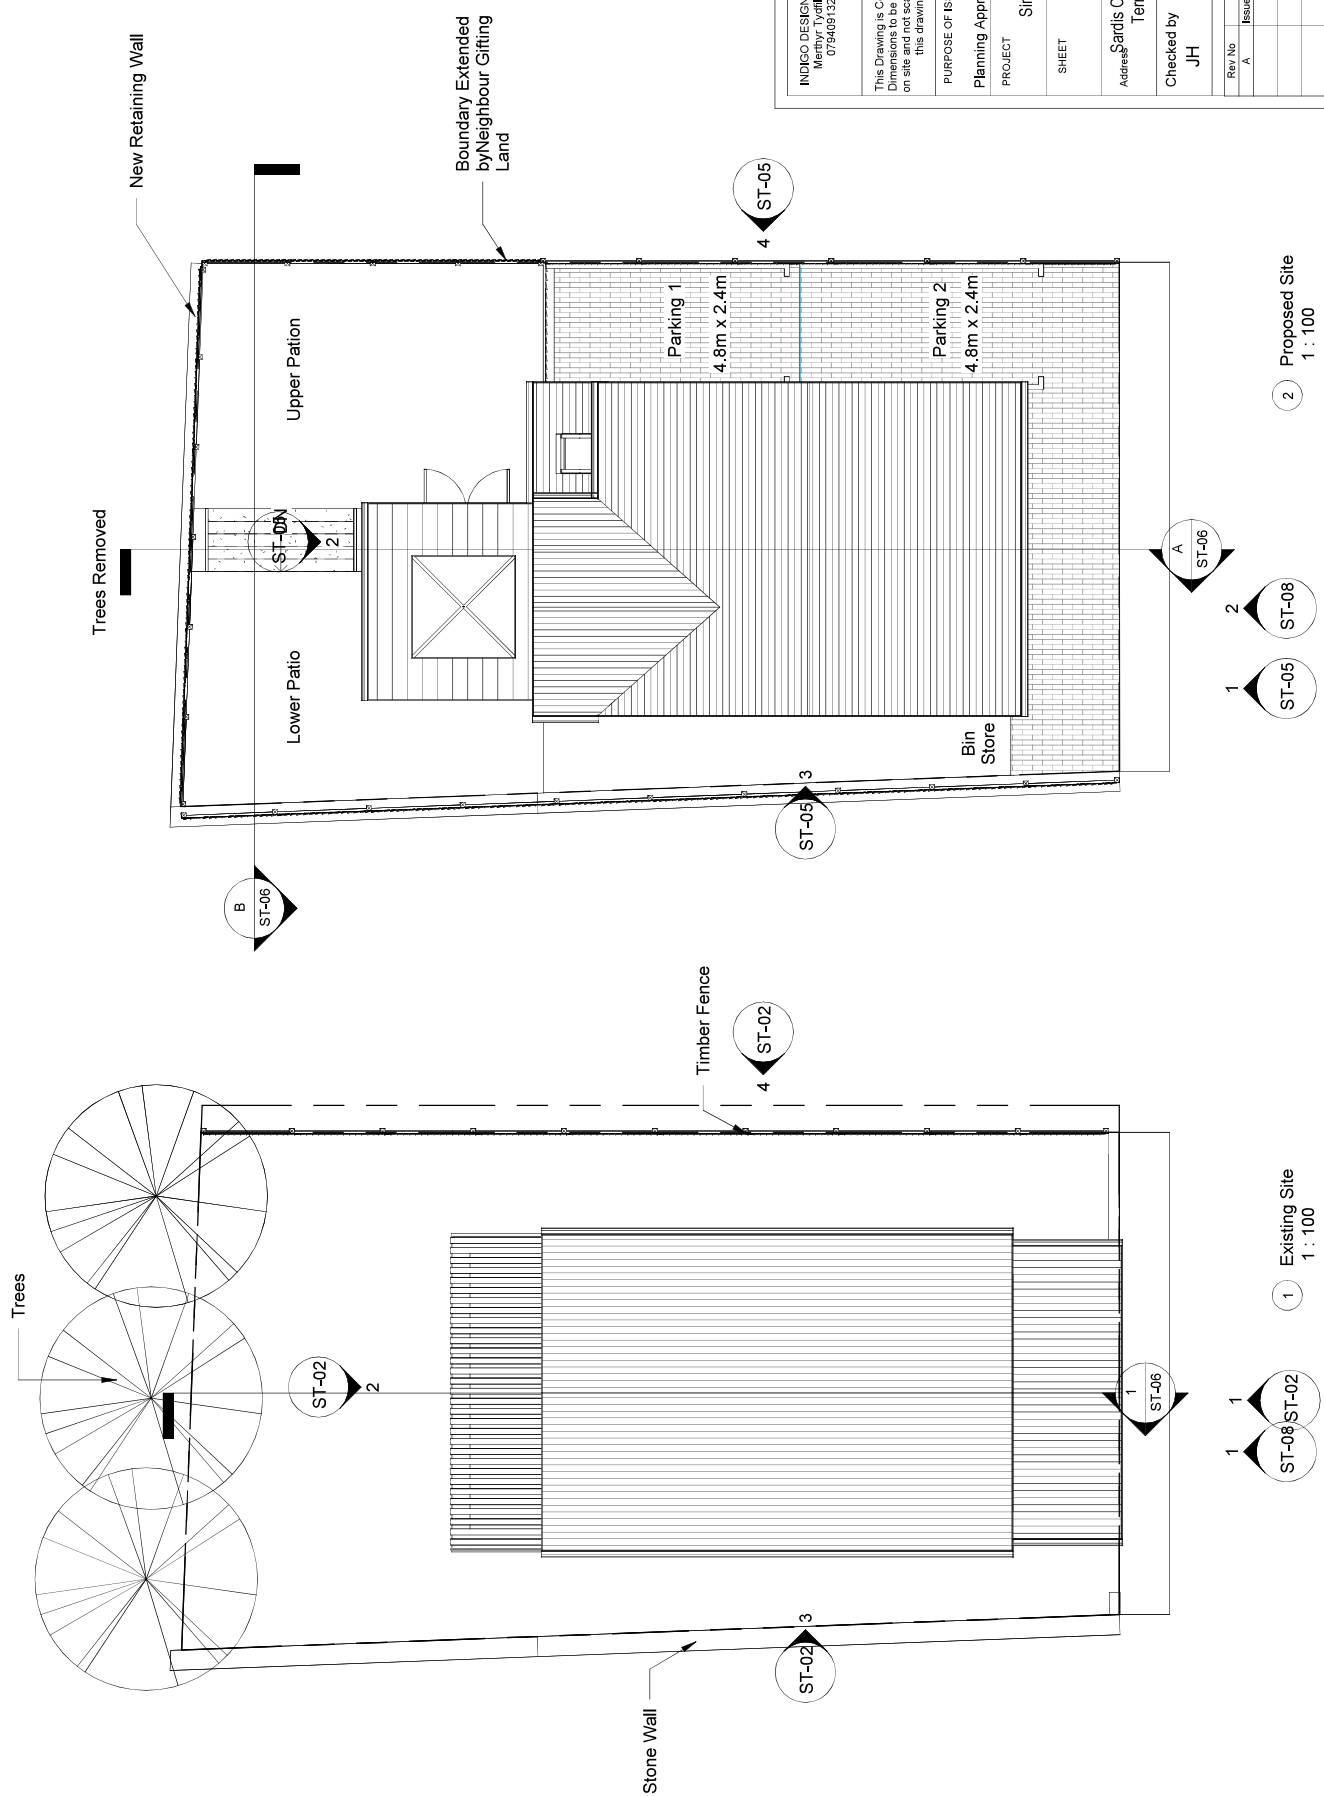

INDIGO DESIGN (Part of 3dcaowales Ltd) 5 Ashlea Drive, Merthyr Tydfil, CF47 0NY. Tel: 01685 385746 Mob: 07940913216 Email: philip@3dcaowales.co.uk	
This Drawing is Copyright Indigo Design and shall remain on site and not scaled from this drawing	
PURPOSE OF ISSUE	DRAWING NUMBER
Planning Approval	ST-07
PROJECT	
Single storey extension to side	
SHEET	
Site Plans	
Address: Sardis Congregational Chapel, Station Terrace, Bedling, CF46 6TT	
Checked by	Drawn by
JH	PH
Scale (@ A3)	
1 : 100	
Rev No	Issue
A	15/09/2023