




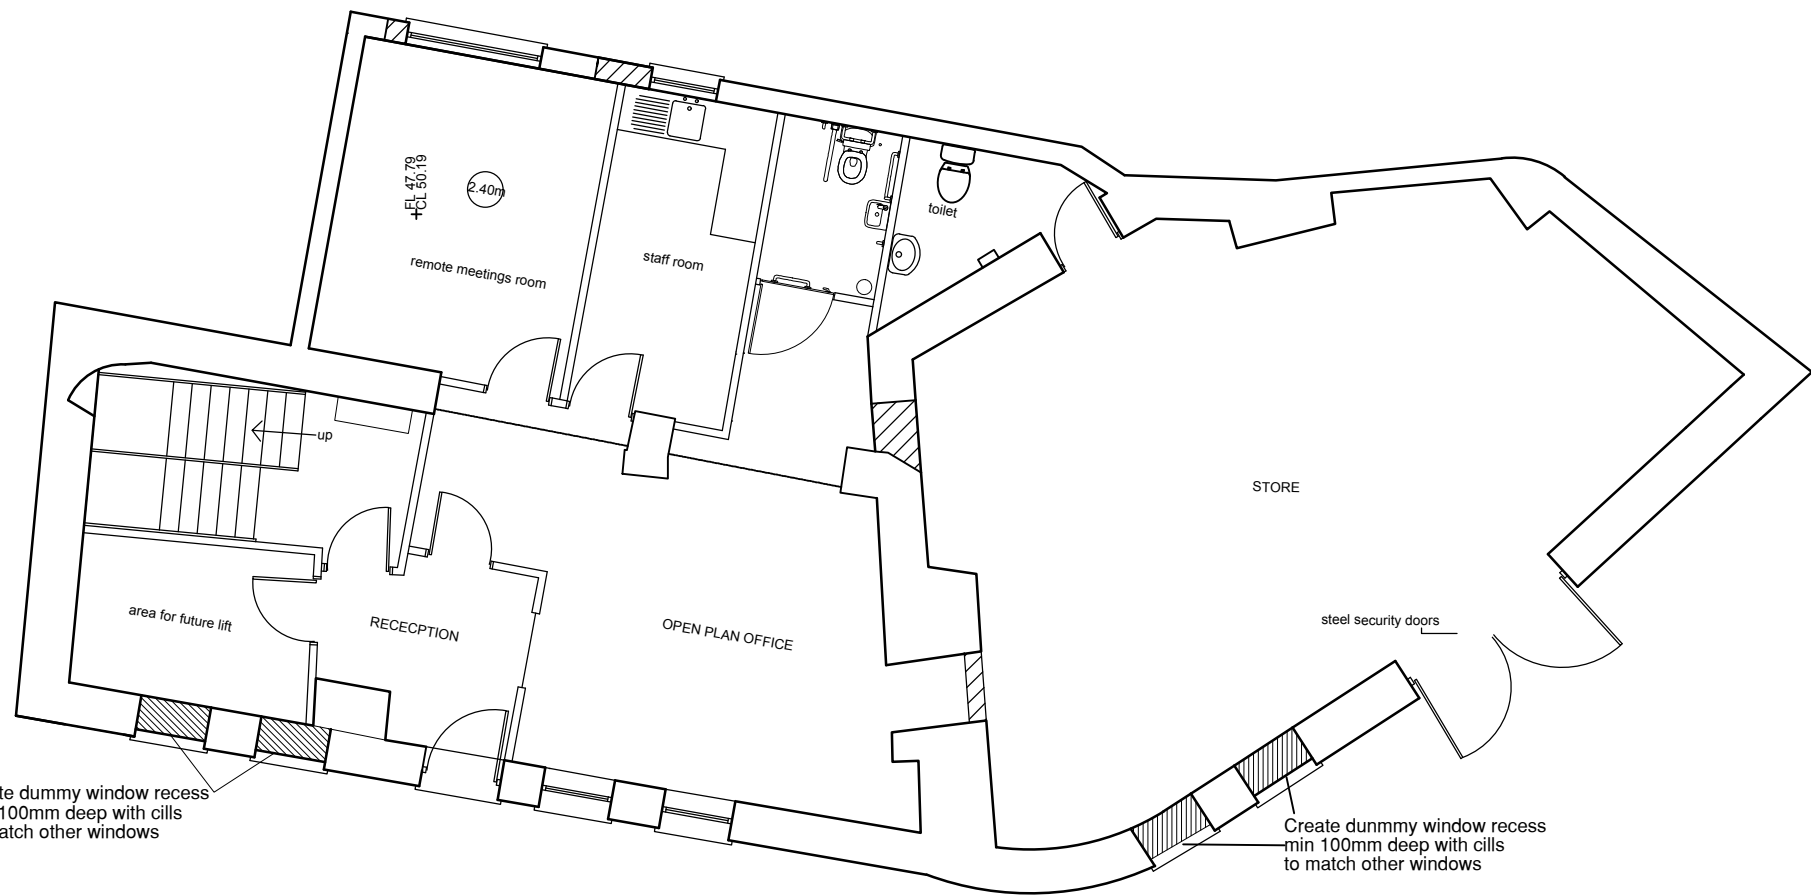


GROUND FLOOR

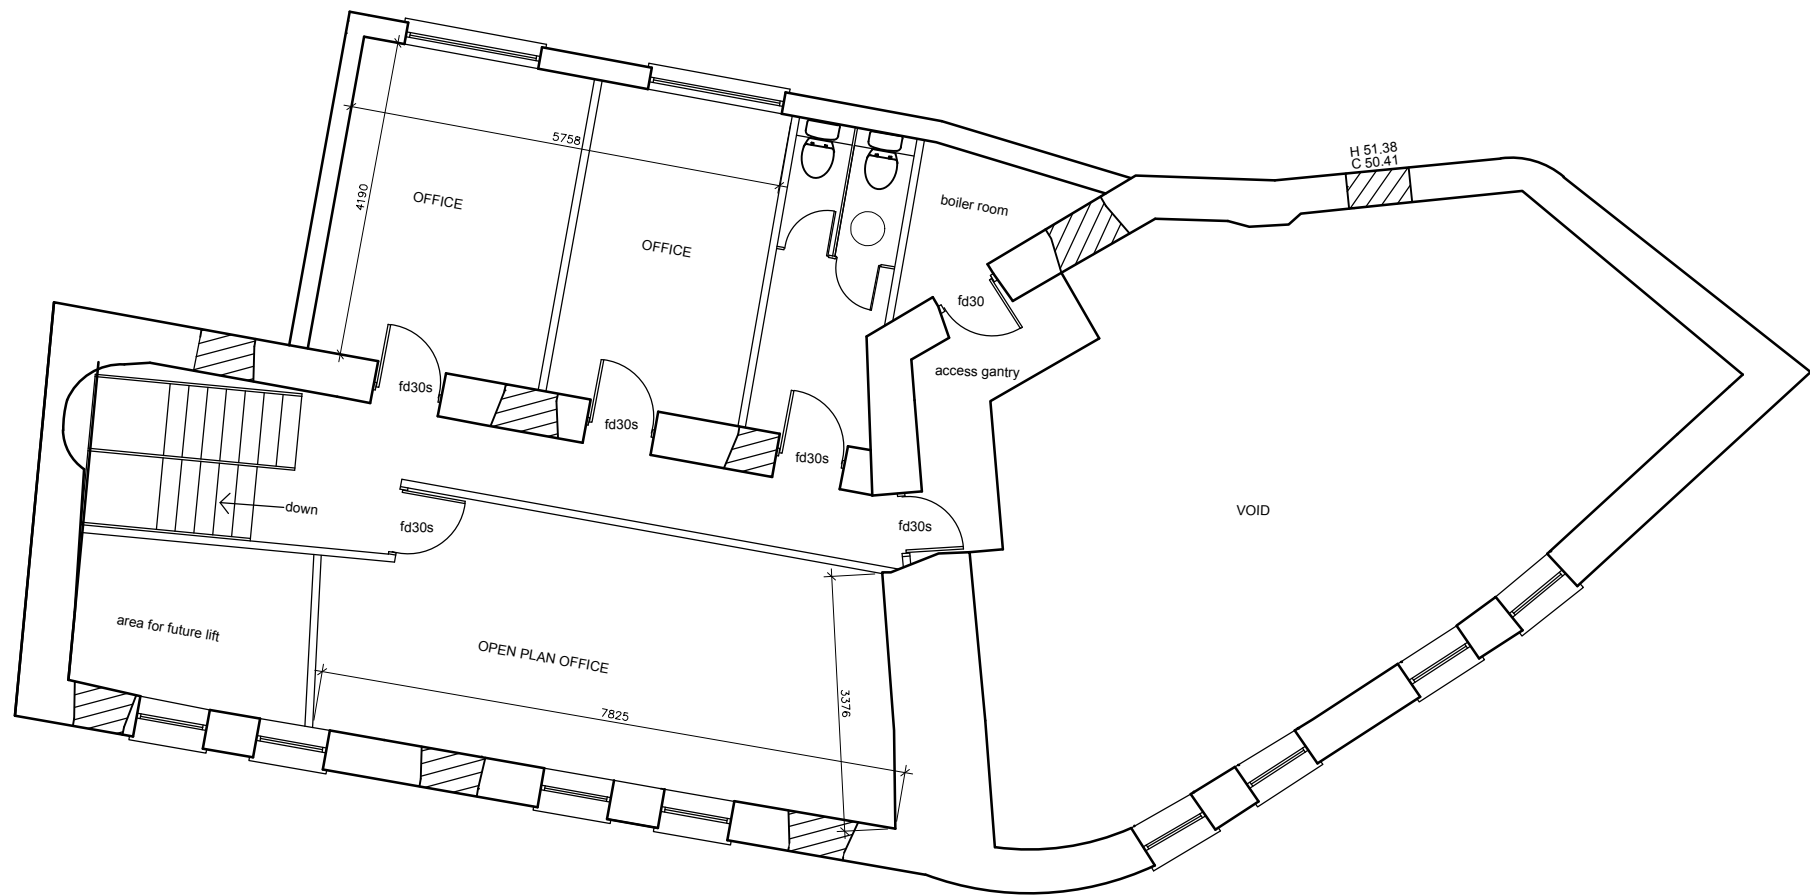

FIRST FLOOR

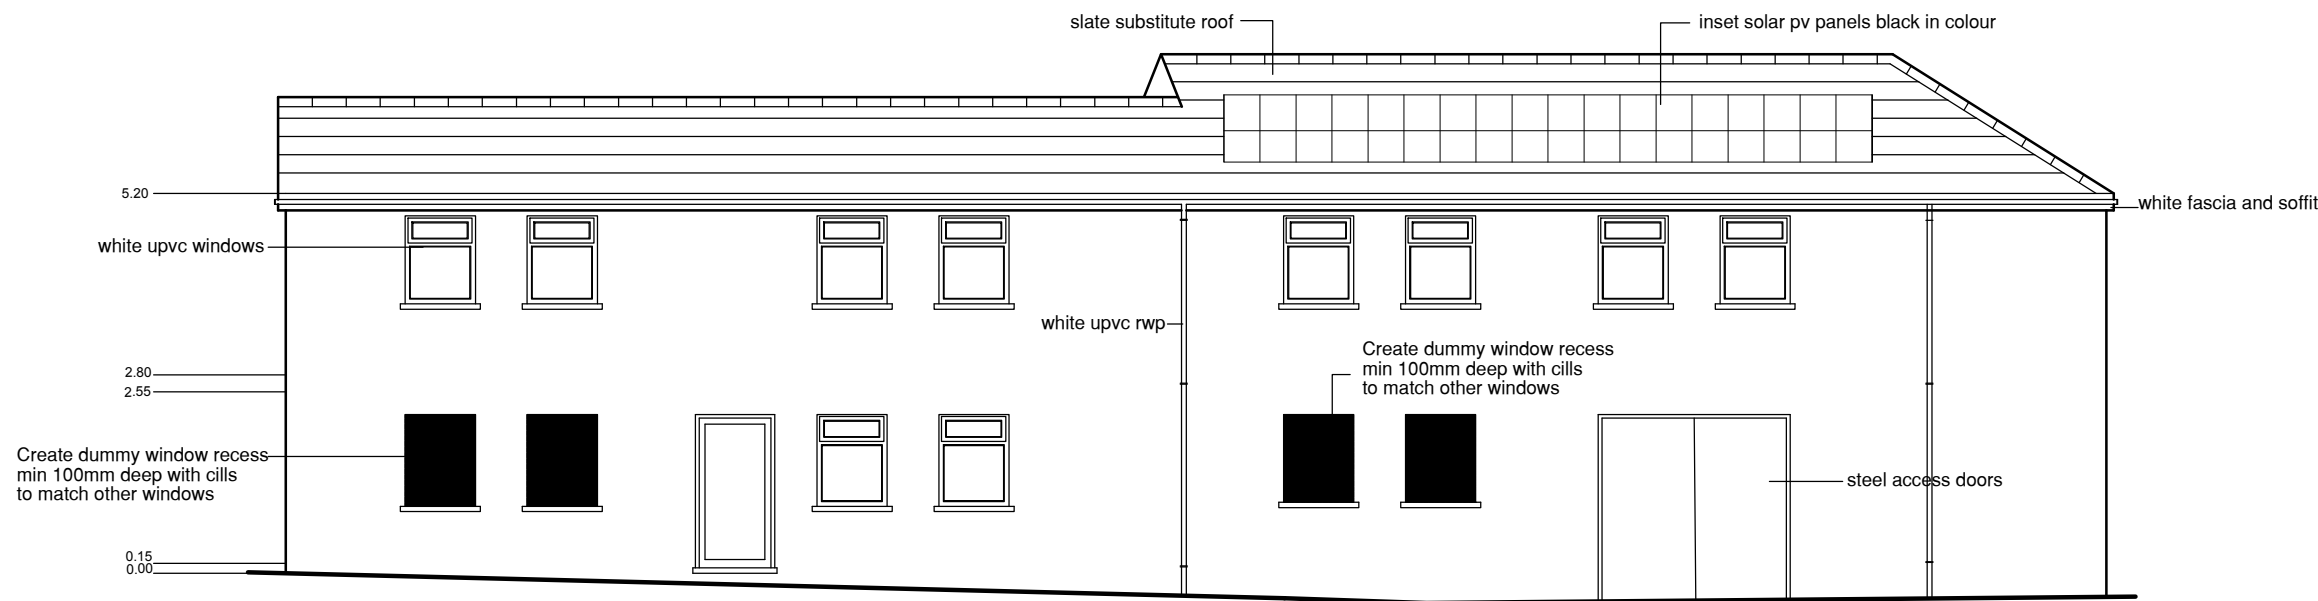


FRONT ELEVATION

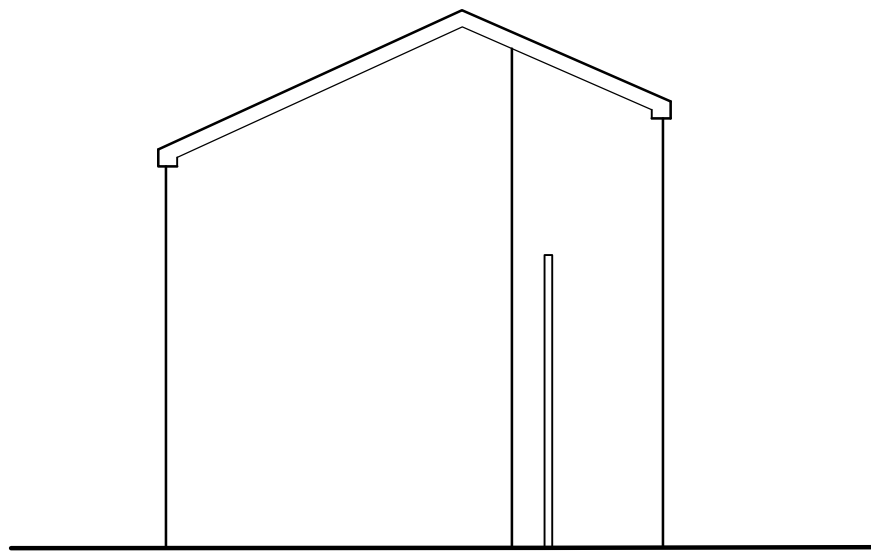

SIDE ELEVATION



REAR ELEVATION

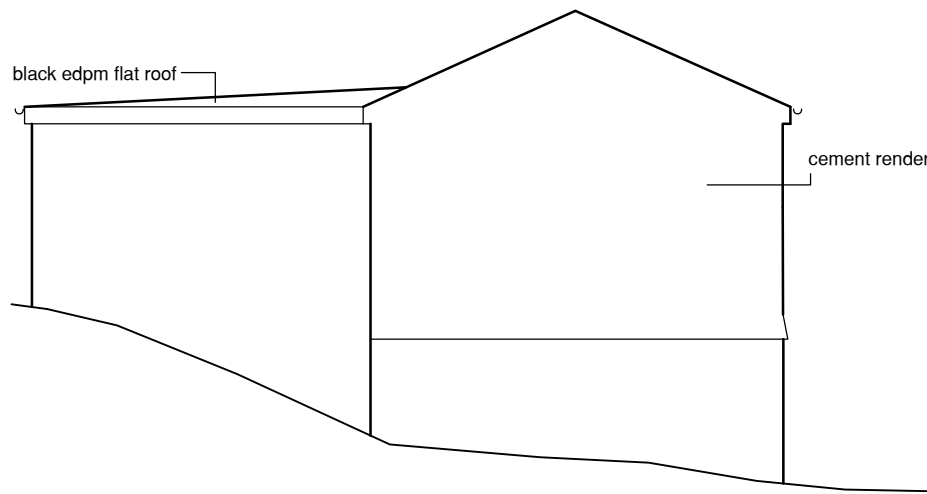

SIDE ELEVATION

THIS DRAWING IS COPYRIGHT ©

Ken Bateman
Chartered Surveyor
B.Sc. (Hons), MRICS, C. BUILT MCGARE

Change of use of day nursery
to offices and store,
raising of roof level and first
storey extension
at
Brewery Road
Dowlais
Merthyr

Title
Proposed plans and
elevations

Date: February 2024
Scale: A2 @ 1:100
Drawn: _____

Drawing No. GA 002	Rev. E
-----------------------	-----------