




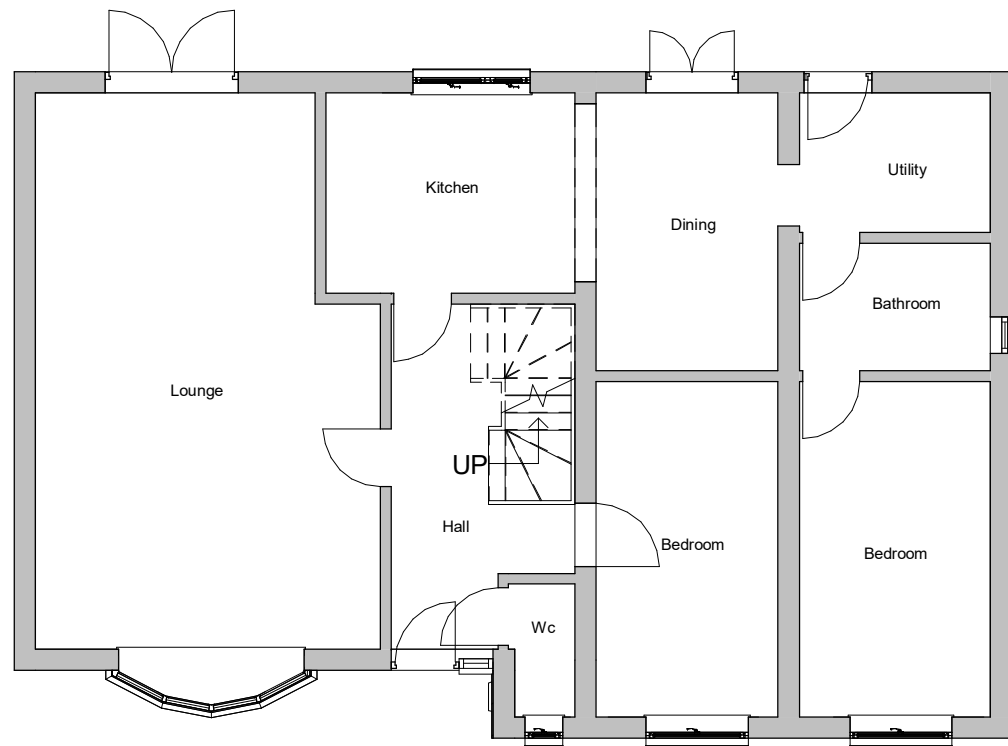

1 Existing Ground Floor
1 : 100

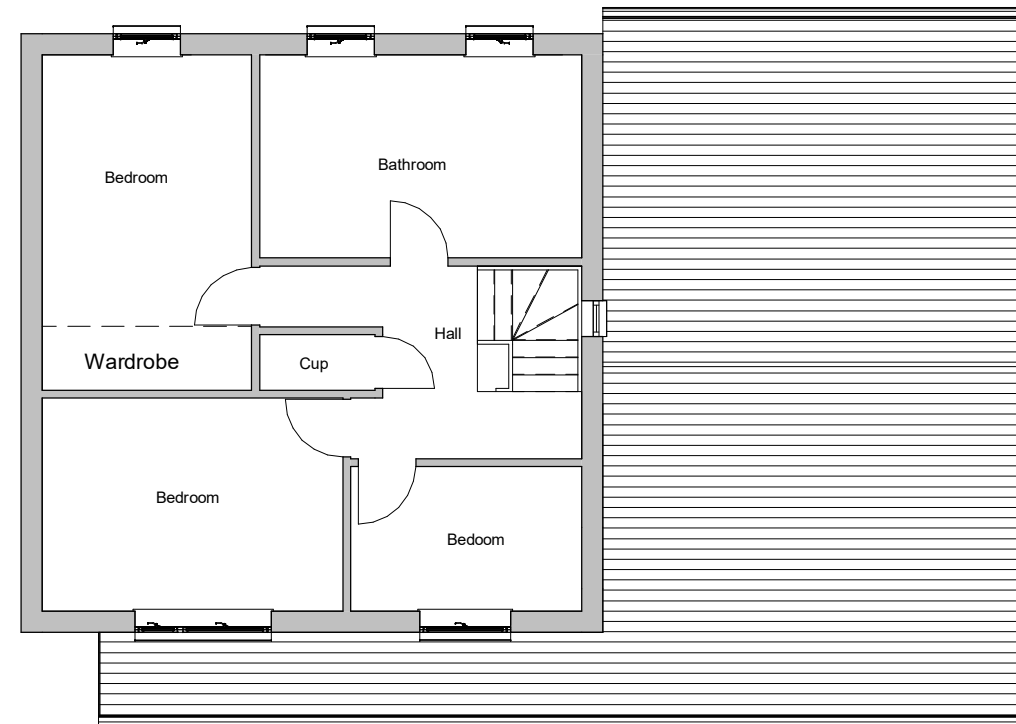

2 Existing First Floor
1 : 100

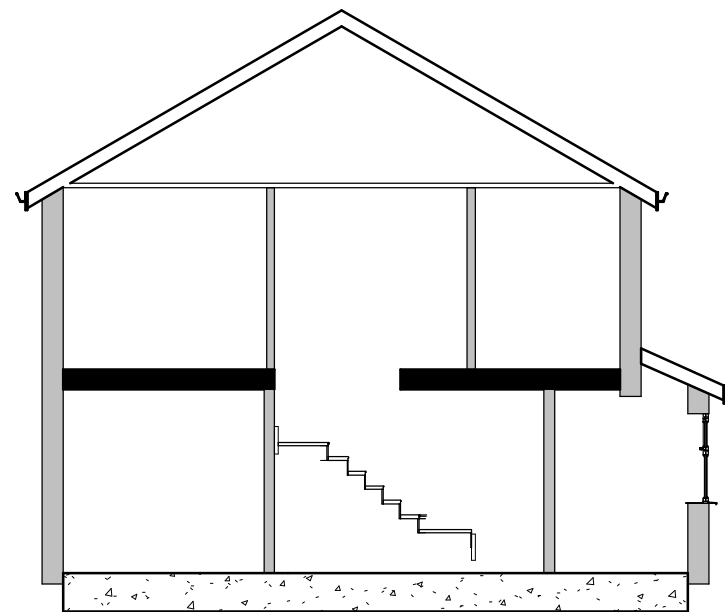

3 Existing Section
1 : 100

INDIGO DESIGN (Part of 3dcadwales Ltd) 5 Ashlea Drive,
Merthyr Tydfil, CF47 0NY Tele 01685 385746 Mob -
07940913216 Email: philip@3dcadwales.co.uk

This Drawing is Copyright,
Dimensions to be checked
on site and not scaled from
this drawing



PURPOSE OF ISSUE

DRWAING NUMBER

Planning Approval

MB-01

PROJECT

Single storey extension to side

SHEET

Existing Plans

Address


27 Heol-Y-Glyn, Millbrook, Treharris.
CF46 5RX

Checked by
JH


Drawn by
PH

Scale (@ A3)
1 : 100


Rev No	Description	Date
A	Issue	17/08/2022

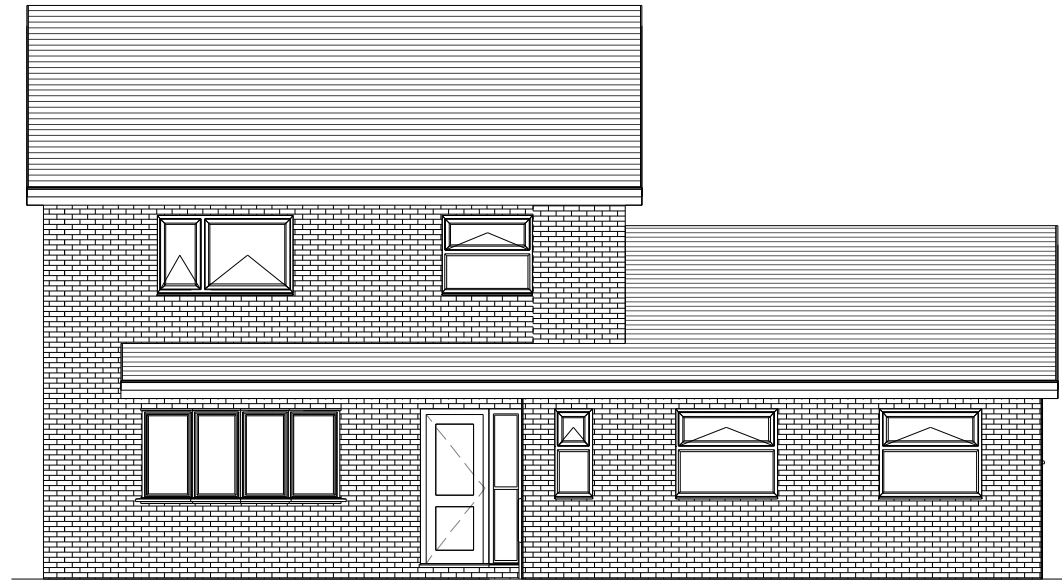


1 Existing Front Elevation
1 : 100

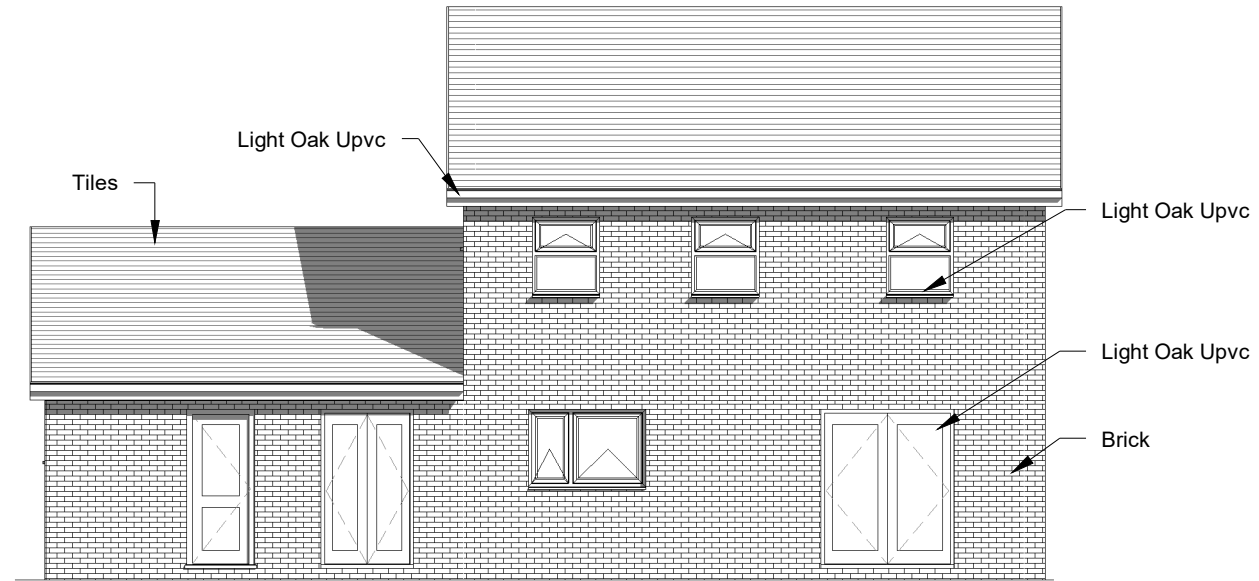

2 Existing Rear Elevation
1 : 100

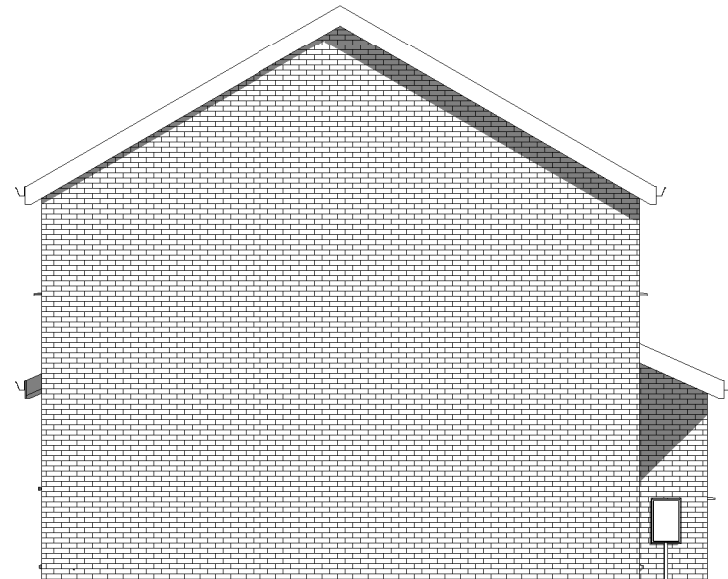

3 Existing Side 1 Elevation
1 : 100

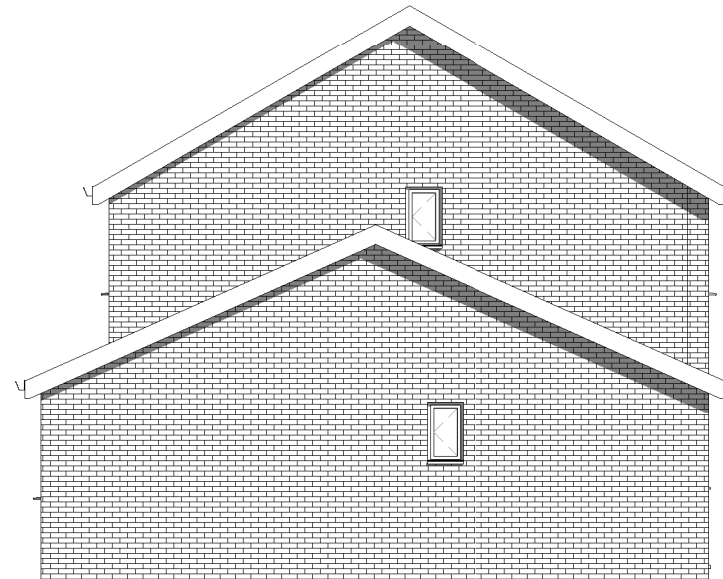

4 Existing Side 2 Elevation
1 : 100

INDIGO DESIGN (Part of 3dcadwales Ltd) 5 Ashlea Drive,
Merthyr Tydfil, CF47 0NY Tele 01685 385746 Mob -
07940913216 Email: philip@3dcadwales.co.uk

This Drawing is Copyright,
Dimensions to be checked
on site and not scaled from
this drawing



PURPOSE OF ISSUE	DRWAING NUMBER
Planning Approval	MB-02


PROJECT	Single storey extension to side
---------	---------------------------------

SHEET	Existing Elevations
-------	---------------------

Address	27 Heol-Y-Glyn, Millbrook, Treharris. CF46 5RX
---------	---

Checked by	Drawn by	Scale (@ A3)
JH	PH	1 : 100

Rev No	Description	Date

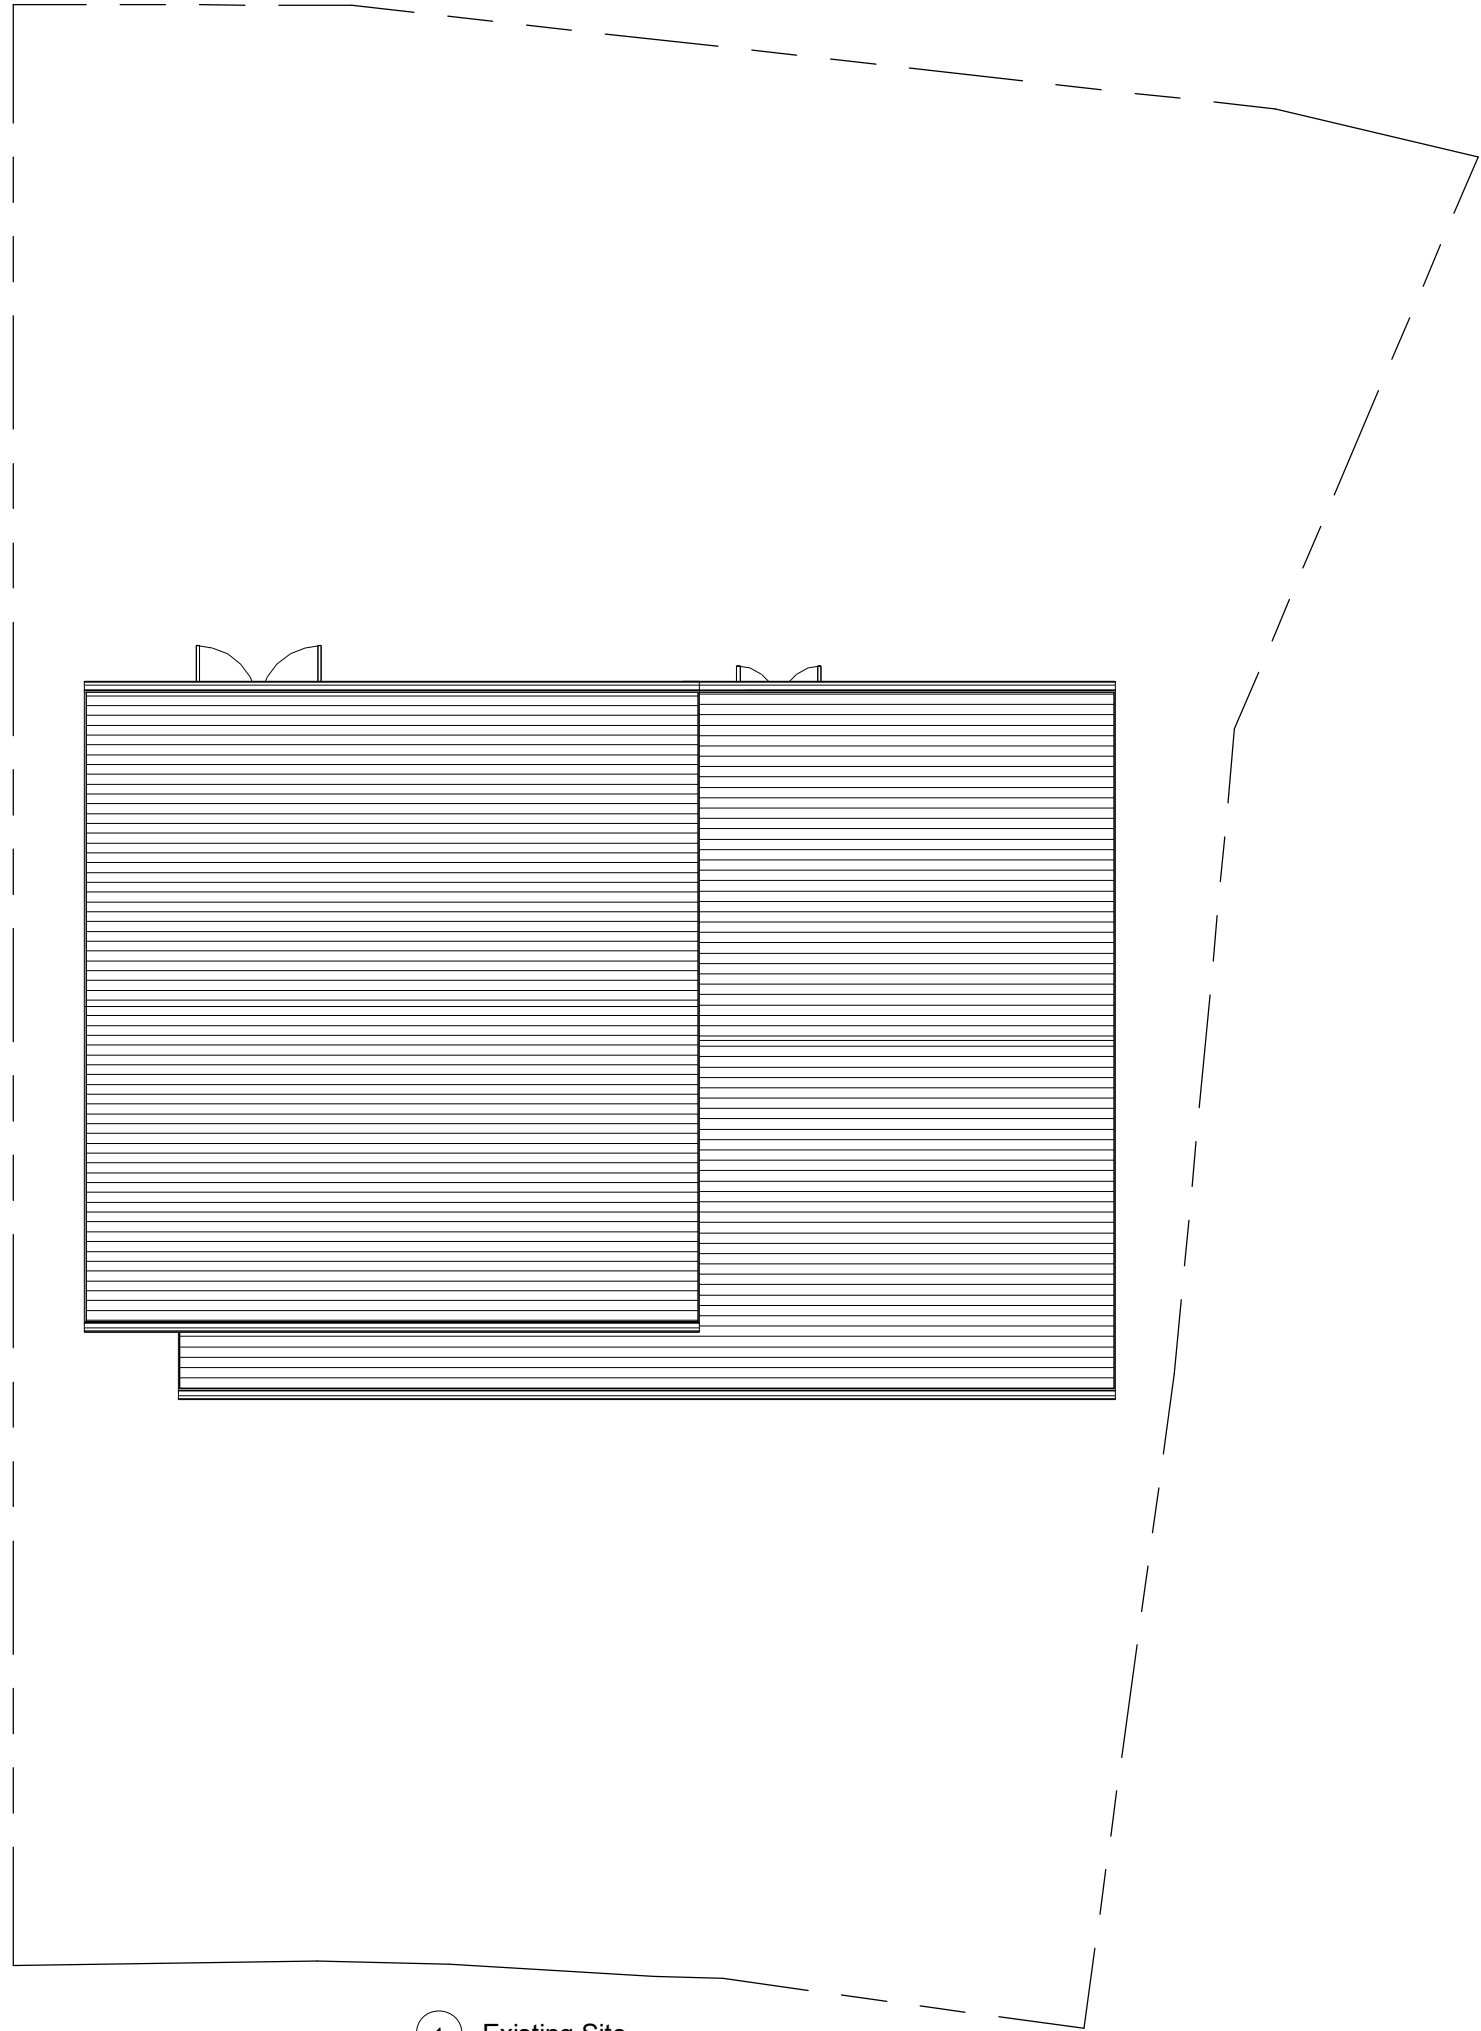

INDIGO DESIGN (Part of 3dcadwales Ltd) 5 Ashlea Drive,
Merthyr Tydfil, CF47 0NY Tele 01685 385746 Mob -
07940913216 Email: philip@3dcadwales.co.uk

This Drawing is Copyright,
Dimensions to be checked
on site and not scaled from
this drawing



PURPOSE OF ISSUE	DRWAING NUMBER
Planning Approval	MB-03


PROJECT	Single storey extension to side
---------	---------------------------------

SHEET	Existing Site
-------	---------------


Address	27 Heol-Y-Glyn, Millbrook, Treharris. CF46 5RX
---------	---

Checked by	Drawn by	Scale (@ A3)
JH	PH	1 : 100


Rev No	Description	Date
A	Issue	17/08/2022

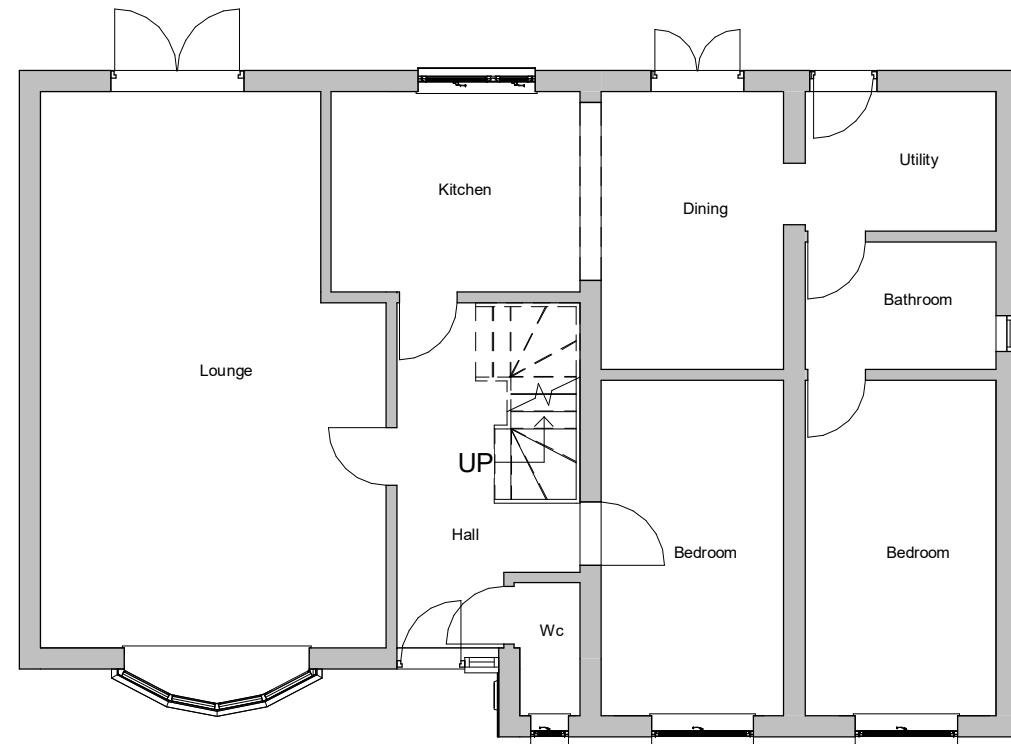

1 Proposed Ground Floor
1 : 100

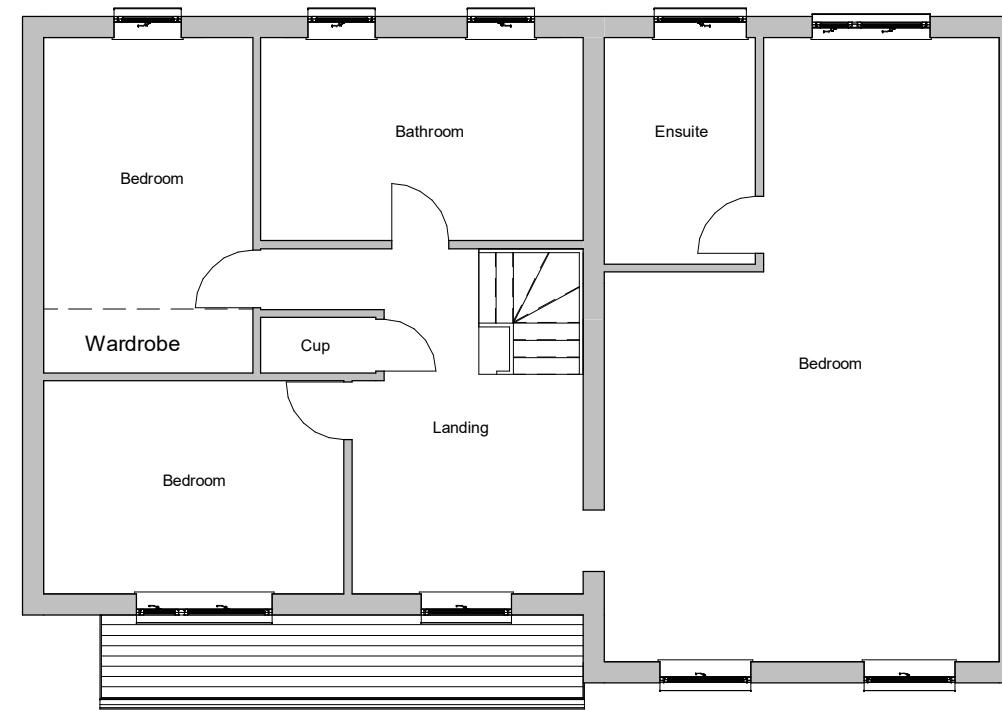

2 Proposed First Floor
1 : 100

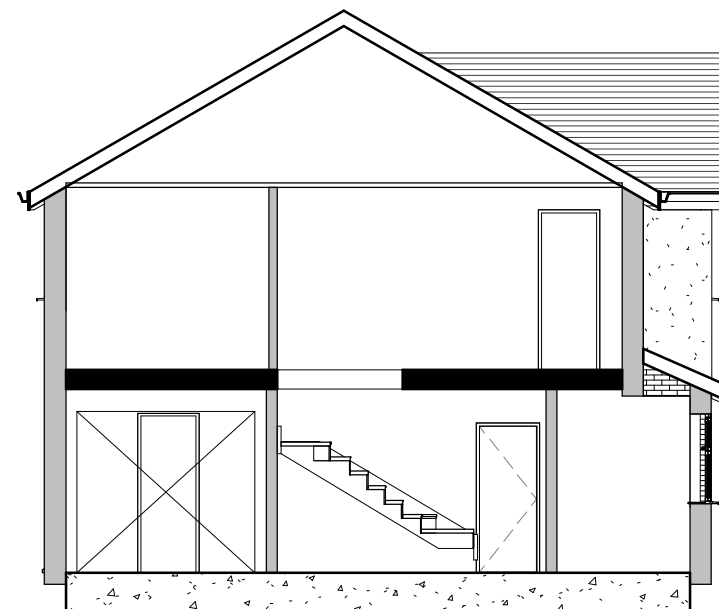

3 Proposed Section
1 : 100

INDIGO DESIGN (Part of 3dcadwales Ltd) 5 Ashlea Drive,
Merthyr Tydfil, CF47 0NY Tele 01685 385746 Mob -
07940913216 Email: philip@3dcadwales.co.uk

This Drawing is Copyright,
Dimensions to be checked
on site and not scaled from
this drawing



PURPOSE OF ISSUE	DRWAING NUMBER
Planning Approval	MB-04

PROJECT	Single storey extension to side
---------	---------------------------------

SHEET	Proposed Plans
-------	----------------

Address	27 Heol-Y-Glyn, Millbrook, Treharris. CF46 5RX
---------	---

Checked by	Drawn by	Scale (@ A3)
JH	PH	1 : 100


Rev No	Description	Date
A	Issue	17/08/2022




1 Proposed Front Elevation
1 : 100



2 Proposed Rear Elevation
1 : 100

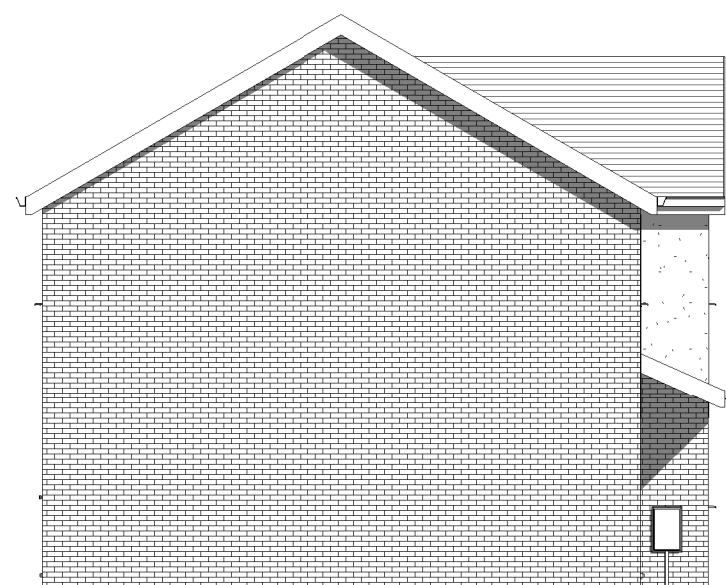

3 Proposed Side 1 Elevation
1 : 100

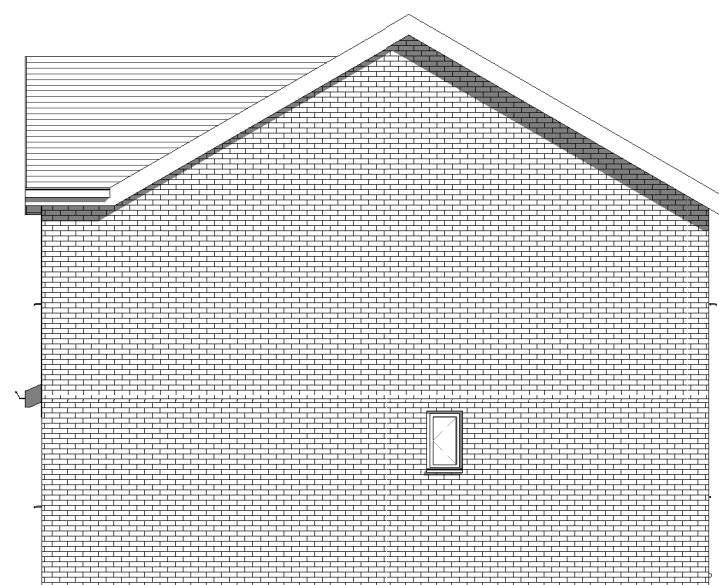

4 Proposed Side 2 Elevation
1 : 100

INDIGO DESIGN (Part of 3dcadwales Ltd) 5 Ashlea Drive,
Merthyr Tydfil, CF47 0NY Tele 01685 385746 Mob -
07940913216 Email: philip@3dcadwales.co.uk

This Drawing is Copyright,
Dimensions to be checked
on site and not scaled from
this drawing



PURPOSE OF ISSUE	DRWAING NUMBER
Planning Approval	MB-05


PROJECT	Single storey extension to side
---------	---------------------------------

SHEET	Proposed Elevations
-------	---------------------

Address	27 Heol-Y-Glyn, Millbrook, Treharris. CF46 5RX
---------	---

Checked by	Drawn by	Scale (@ A3)
JH	PH	1 : 100

Rev No	Description	Date
A	Issue	17/08/2022

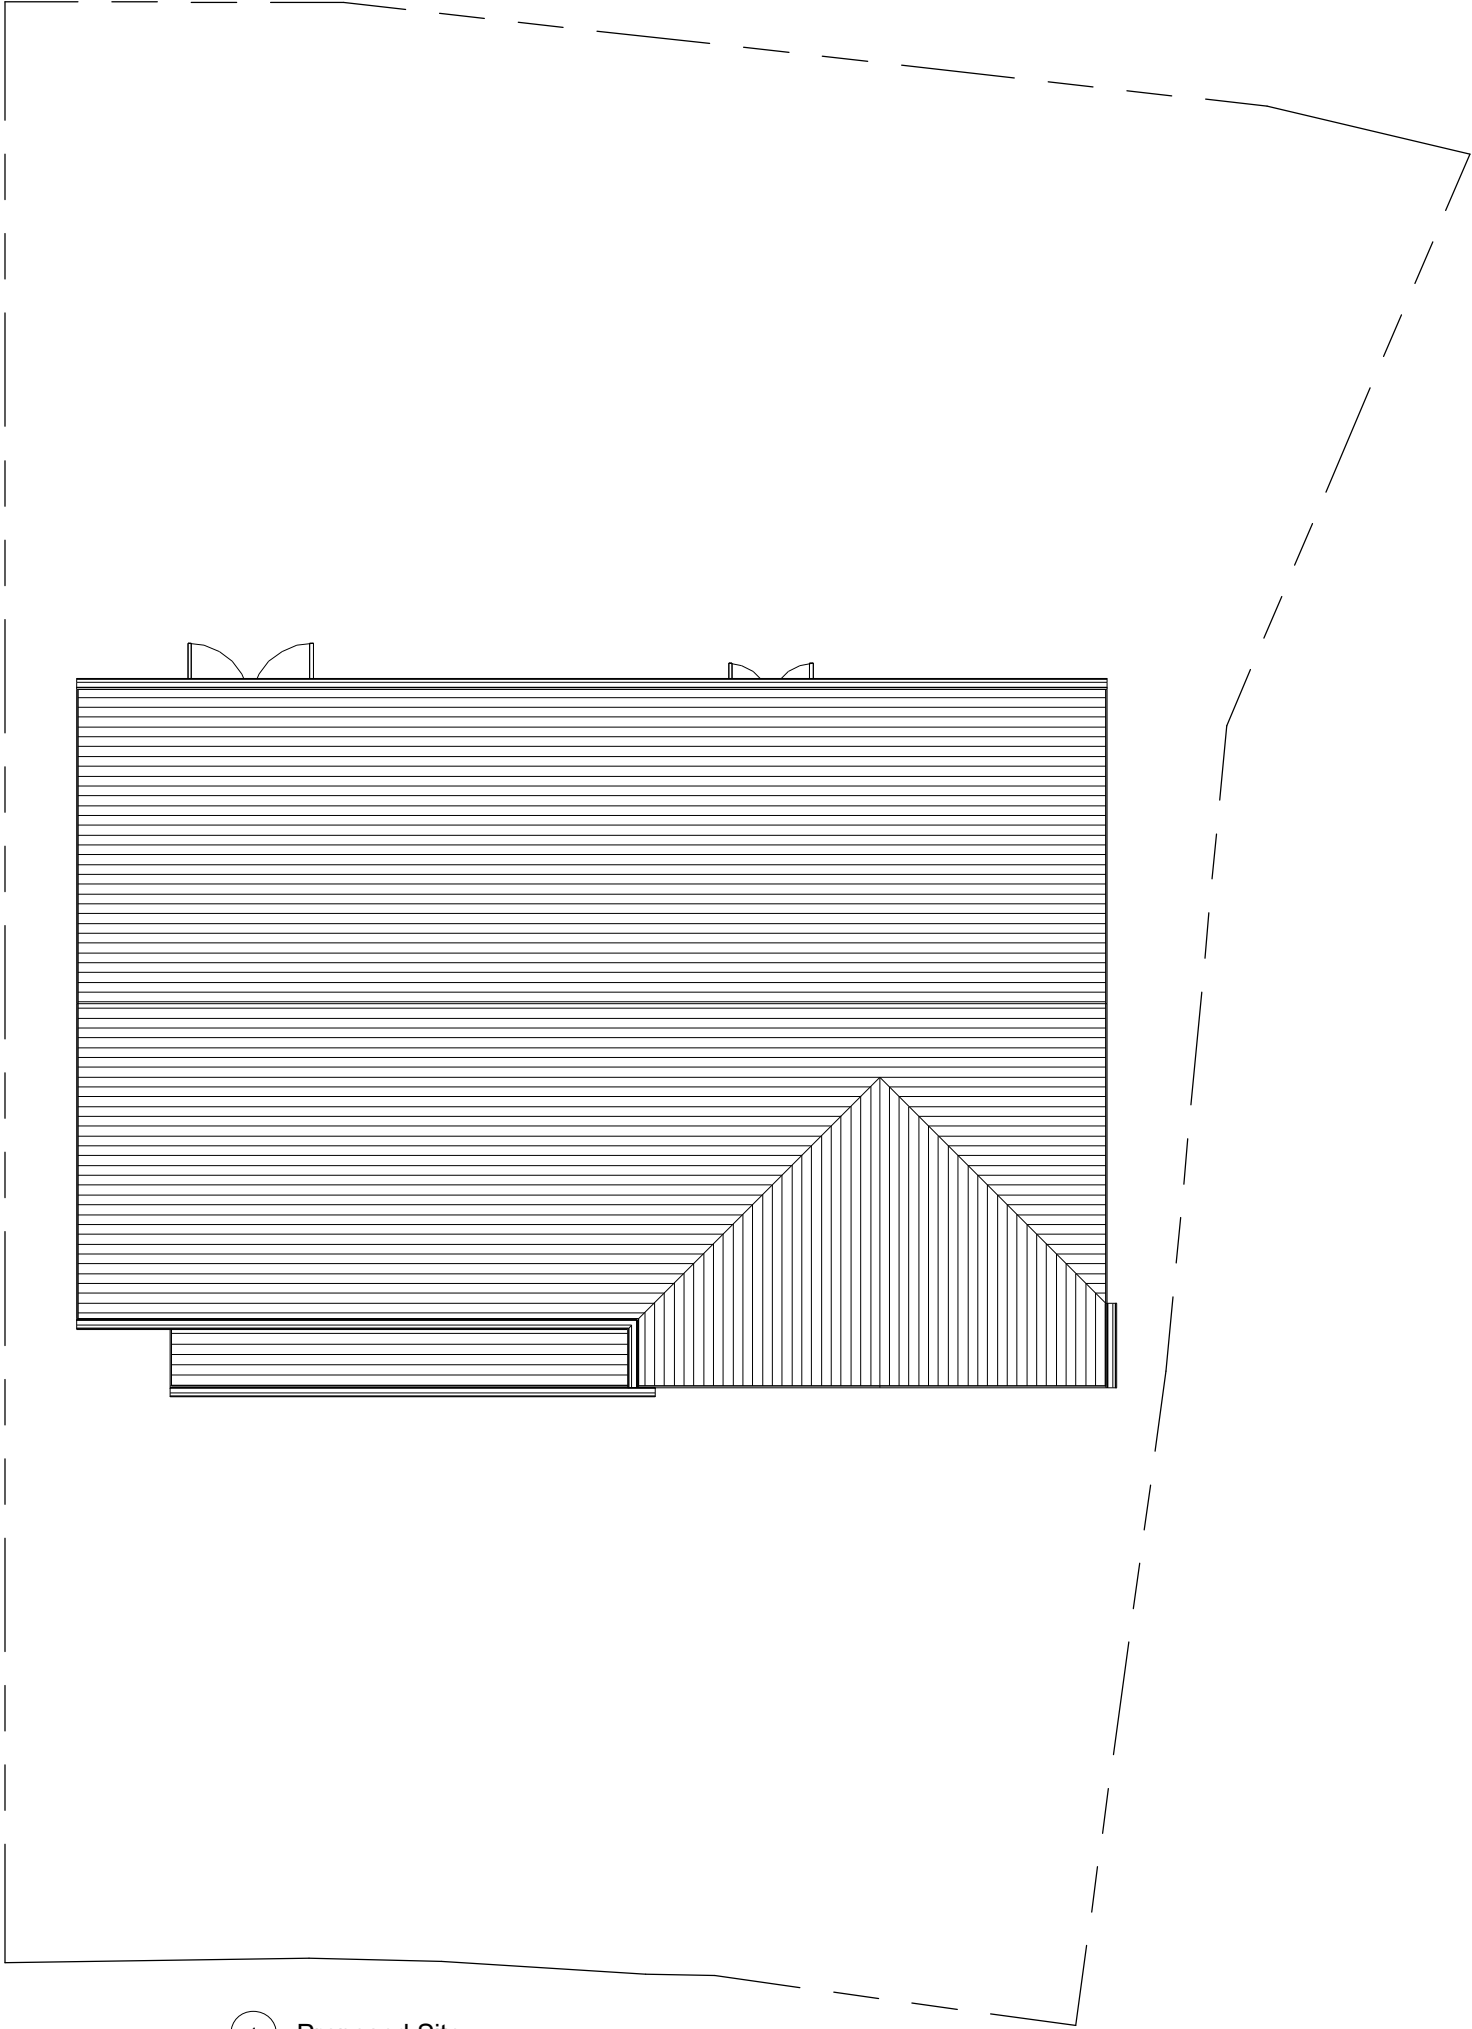

1 Proposed Site
1 : 100

INDIGO DESIGN (Part of 3dcadwales Ltd) 5 Ashlea Drive,
Merthyr Tydfil, CF47 0NY Tele 01685 385746 Mob -
07940913216 Email: philip@3dcadwales.co.uk

This Drawing is Copyright,
Dimensions to be checked
on site and not scaled from
this drawing



PURPOSE OF ISSUE	DRWAING NUMBER
Planning Approval	MB-06


PROJECT
Single storey extension to side

SHEET
Proposed Site

Address	27 Heol-Y-Glyn, Millbrook, Treharris. CF46 5RX
---------	---


Checked by	Drawn by	Scale (@ A3)
JH	PH	1 : 100

Rev No	Description	Date
A	Issue	17/08/2022

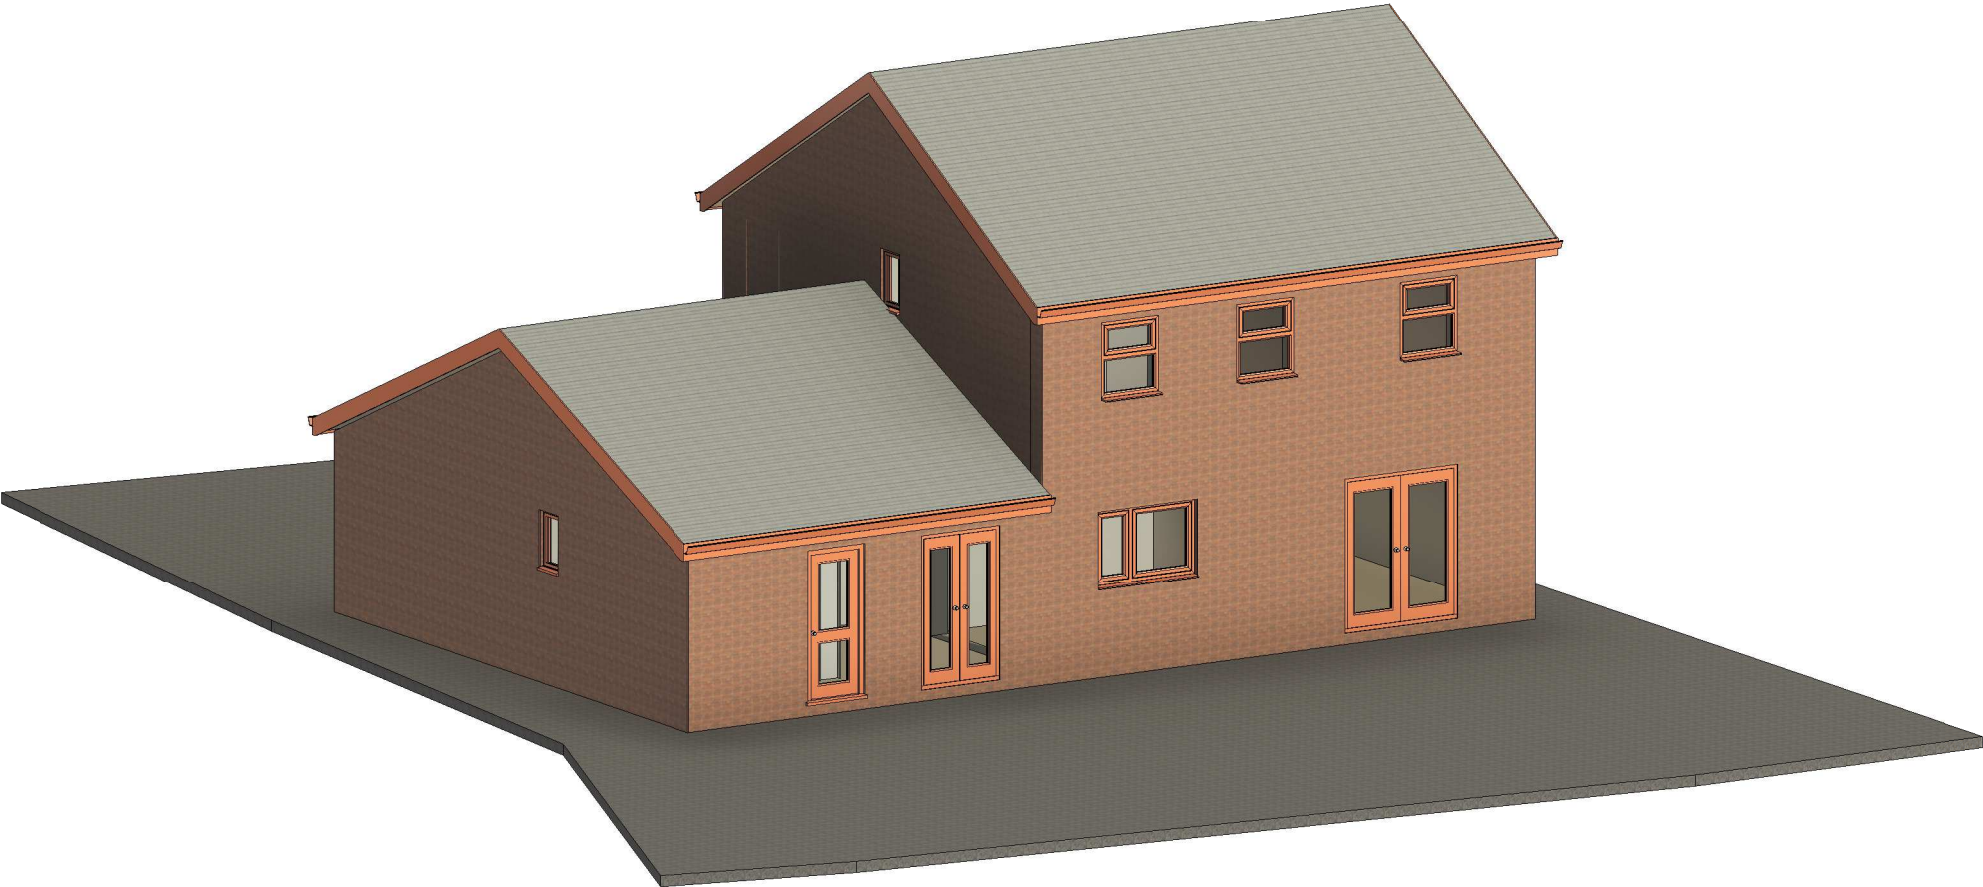

1 Existing Illustration A

PROJECT Single storey extension to side		SHEET Existing Illustrations		
INDIGO DESIGN (Part of 3dcadwales Ltd) 5 Ashlea Drive, Merthyr Tydfil, CF47 0NY Tele 01685 385746 Mob - 07940913216 Email: philip@3dcadwales.co.uk		Address	27 Heol-Y-Glyn, Millbrook, Treharris. CF46 5RX	
This Drawing is Copyright, Dimensions to be checked on site and not scaled from this drawing		Checked by	Drawn by	Scale (@ A3)
		JH	PH	
		Rev No	Description	Date
		A	Issue	17/08/2022
PURPOSE OF ISSUE	DRWAING NUMBER			
Planning Approval	MB-07			

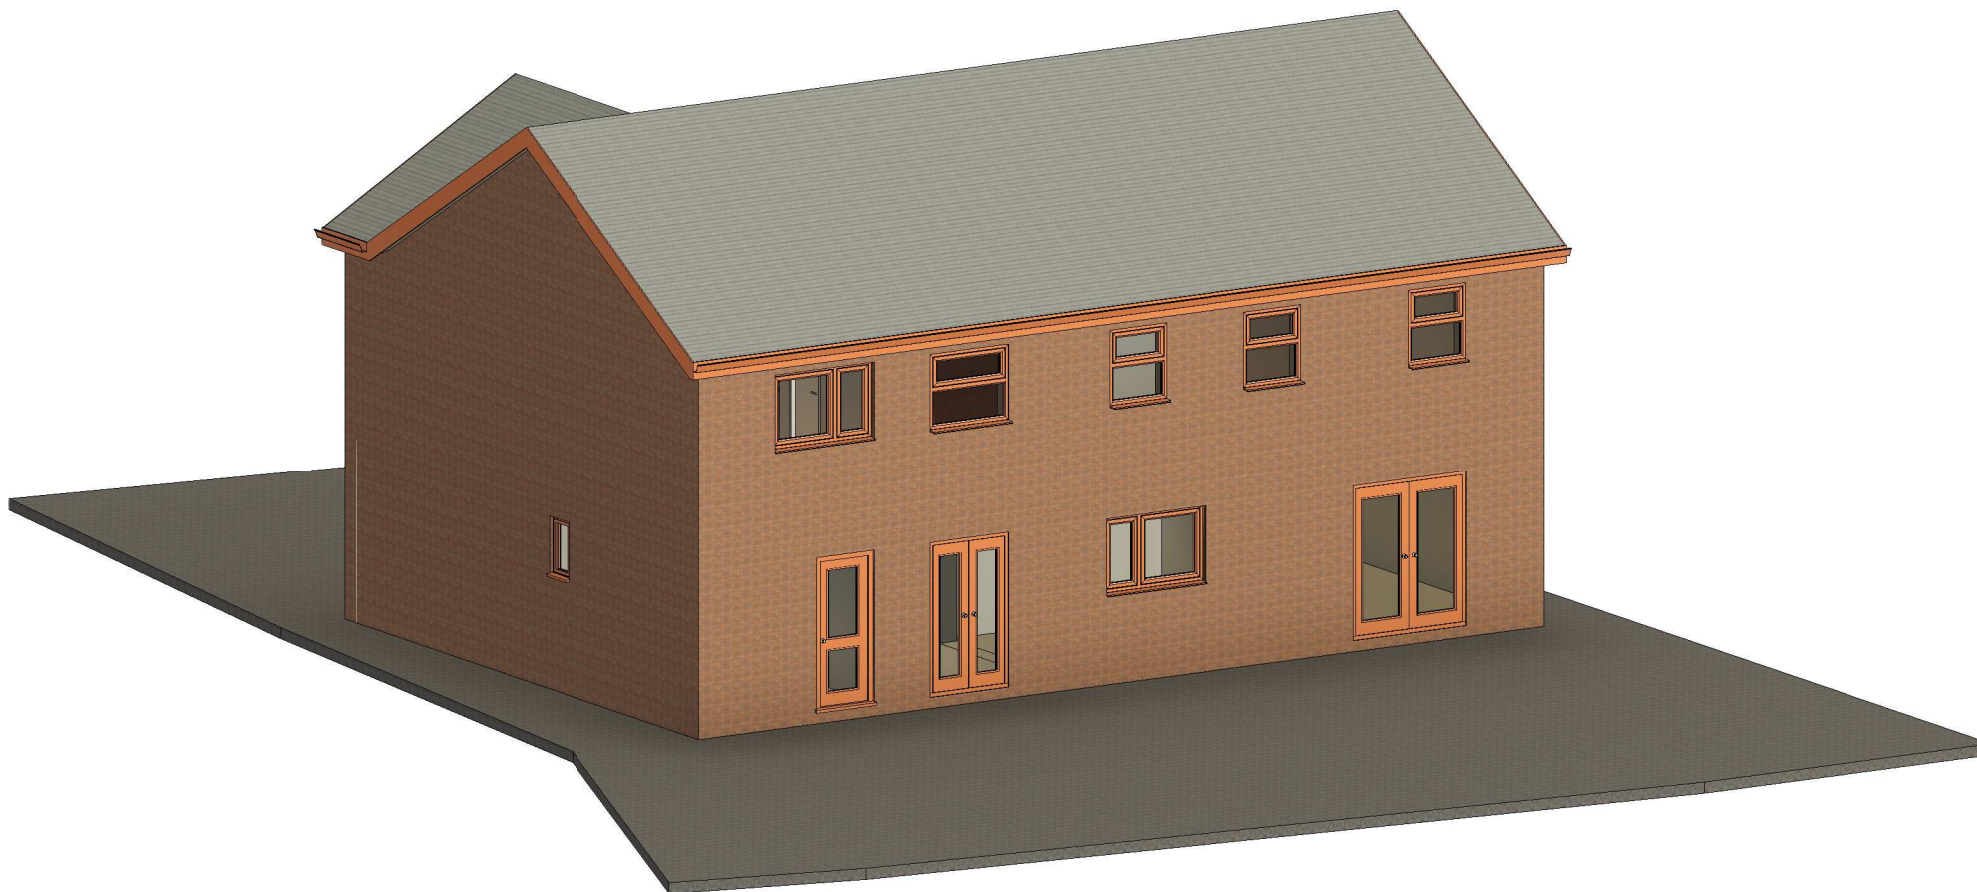

1 Proposed Illustration A



2 Proposed Illustration B

PROJECT Single storey extension to side		SHEET Proposed Illustrations		
INDIGO DESIGN (Part of 3dcadwales Ltd) 5 Ashlea Drive, Merthyr Tydfil, CF47 0NY Tele 01685 385746 Mob - 07940913216 Email: philip@3dcadwales.co.uk		Address 27 Heol-Y-Glyn, Millbrook, Treharris. CF46 5RX		
This Drawing is Copyright, Dimensions to be checked on site and not scaled from this drawing		Checked by JH	Drawn by PH	Scale (@ A3)
		Rev No A	Description Issue	Date 17/08/2022
PURPOSE OF ISSUE Planning Approval	DRWAING NUMBER MB-08			