





Front Elevation

Hipped Roof to Plot 89 only

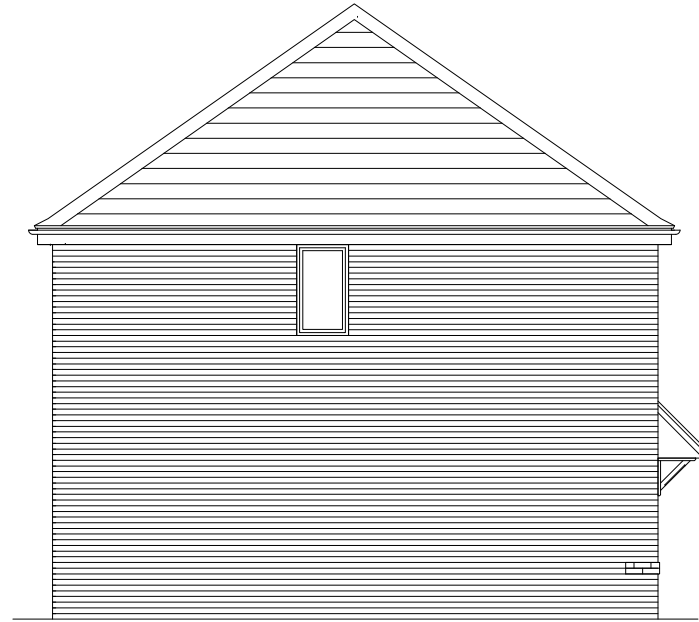


Side Elevation

Hipped Roof to Plot 89 only

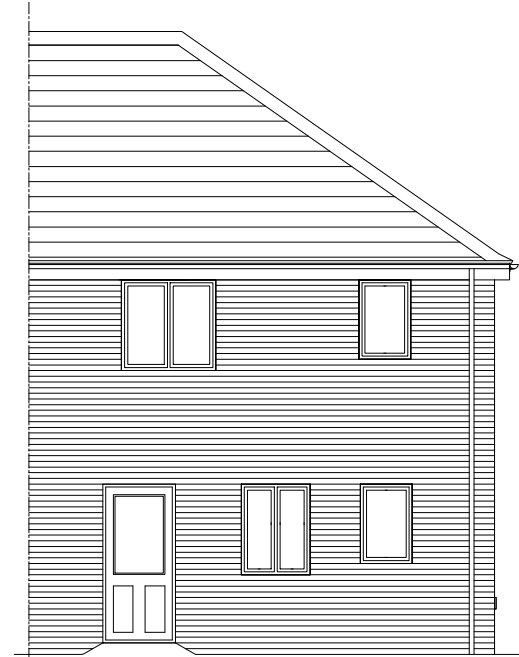


Rear Elevation

Hipped Roof to Plot 89 only

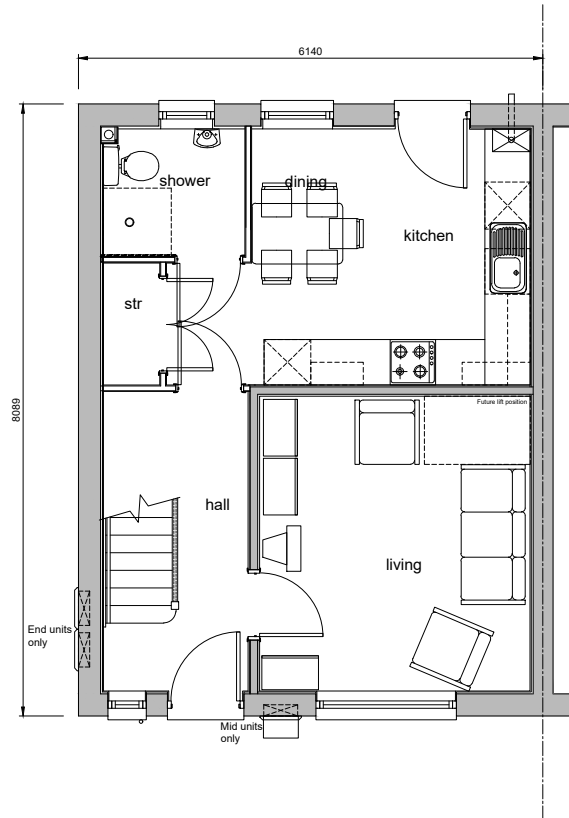

Ground Floor Plan

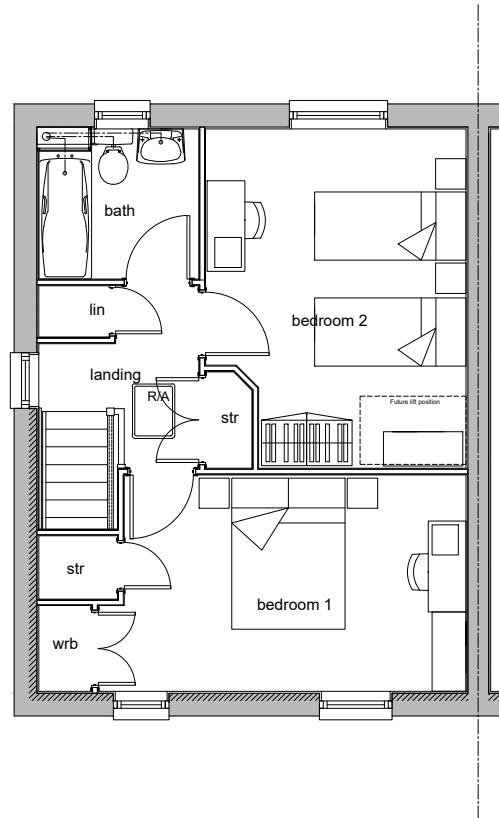

First Floor Plan

Twyn y Rodyn Merthyr Tydfil

Drawing Title 4.2.1 DQR 2021 - Hipped Plans & Elevations - As Proposed	
Drawing No 421-WD21-HIP	Drawing by: DE
Scale 1:50 @ A1, 1:100@ A3	Checked by: Technical
Date 07.2022	Status: Planning

Persimmon Homes
East Wales

Persimmon House
Llantrisant Business Park
Llantrisant
Rhondda Cynon Taf
CF72 8YP
Tel : 01443 223 653

Hipped Roof to Plot 89 only