



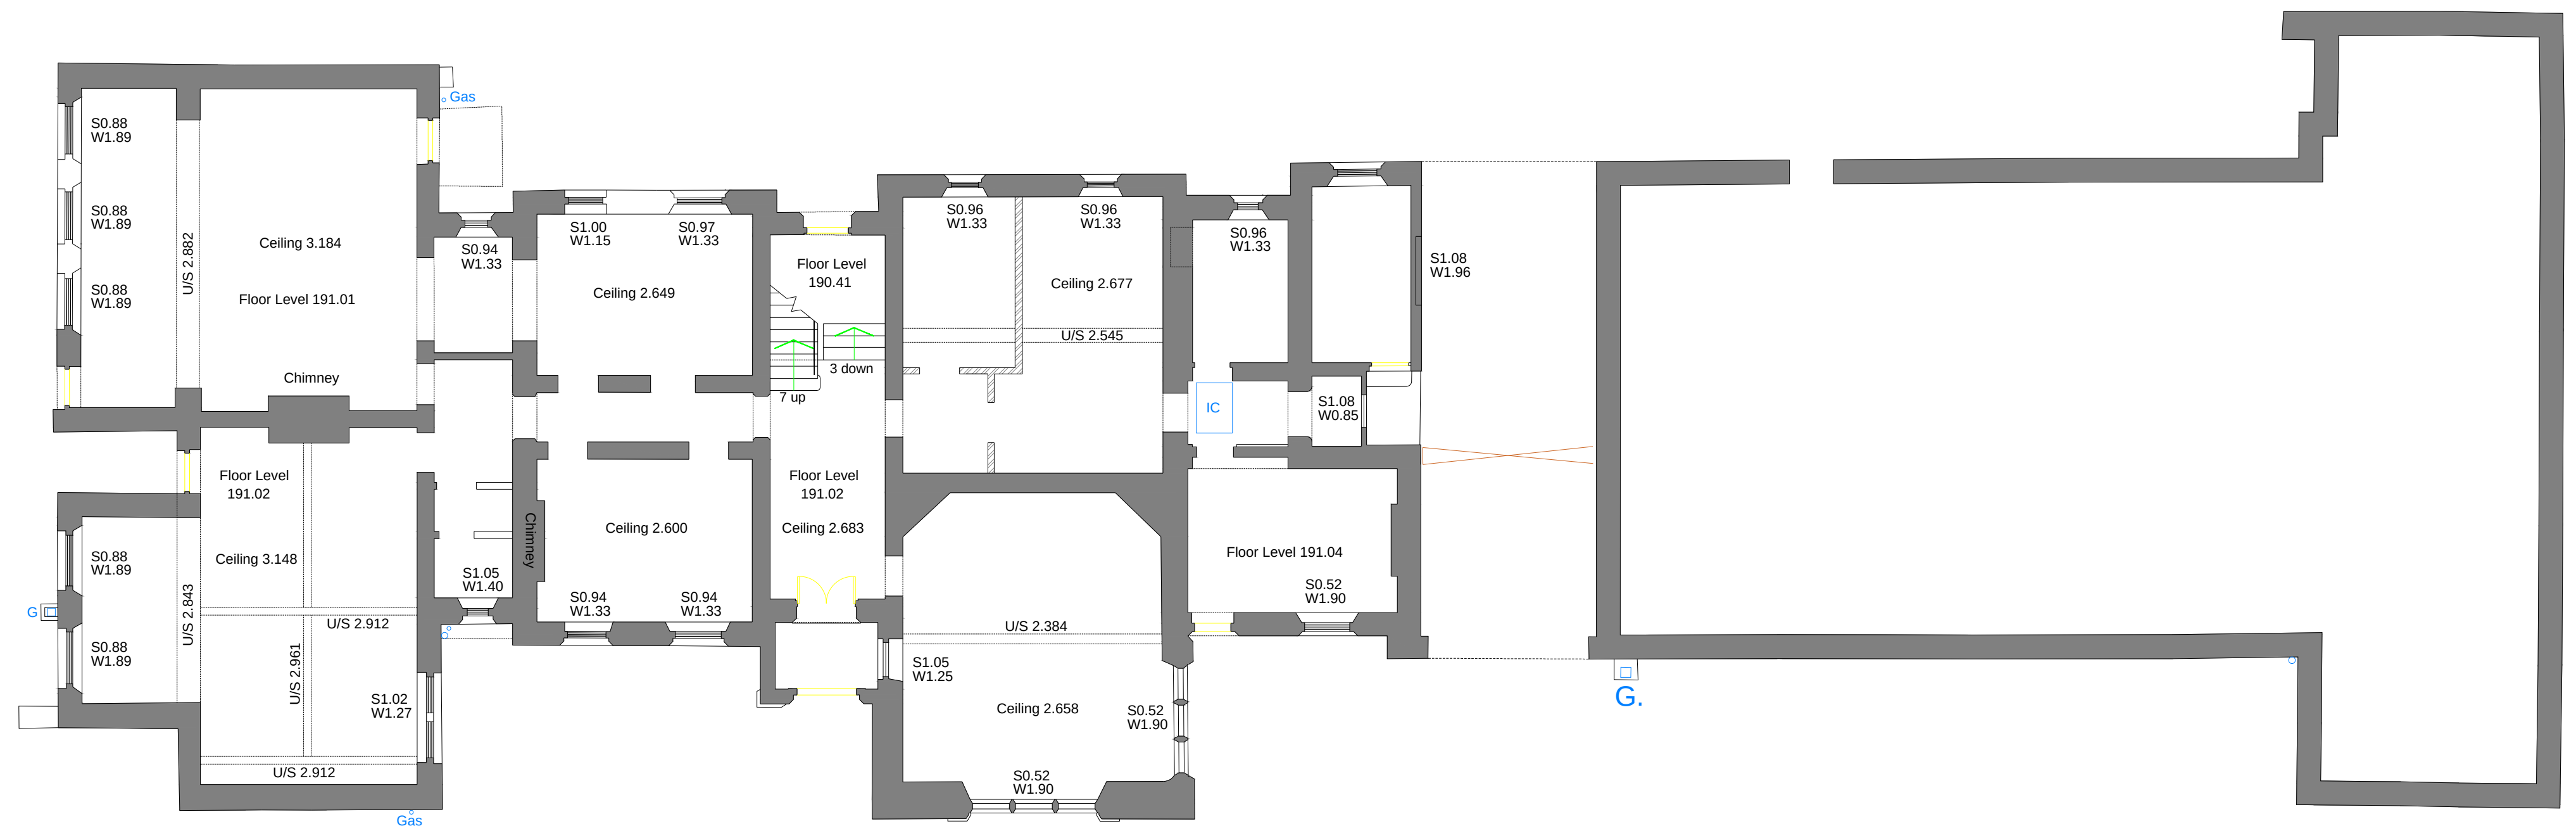

# Ground Floor Plan

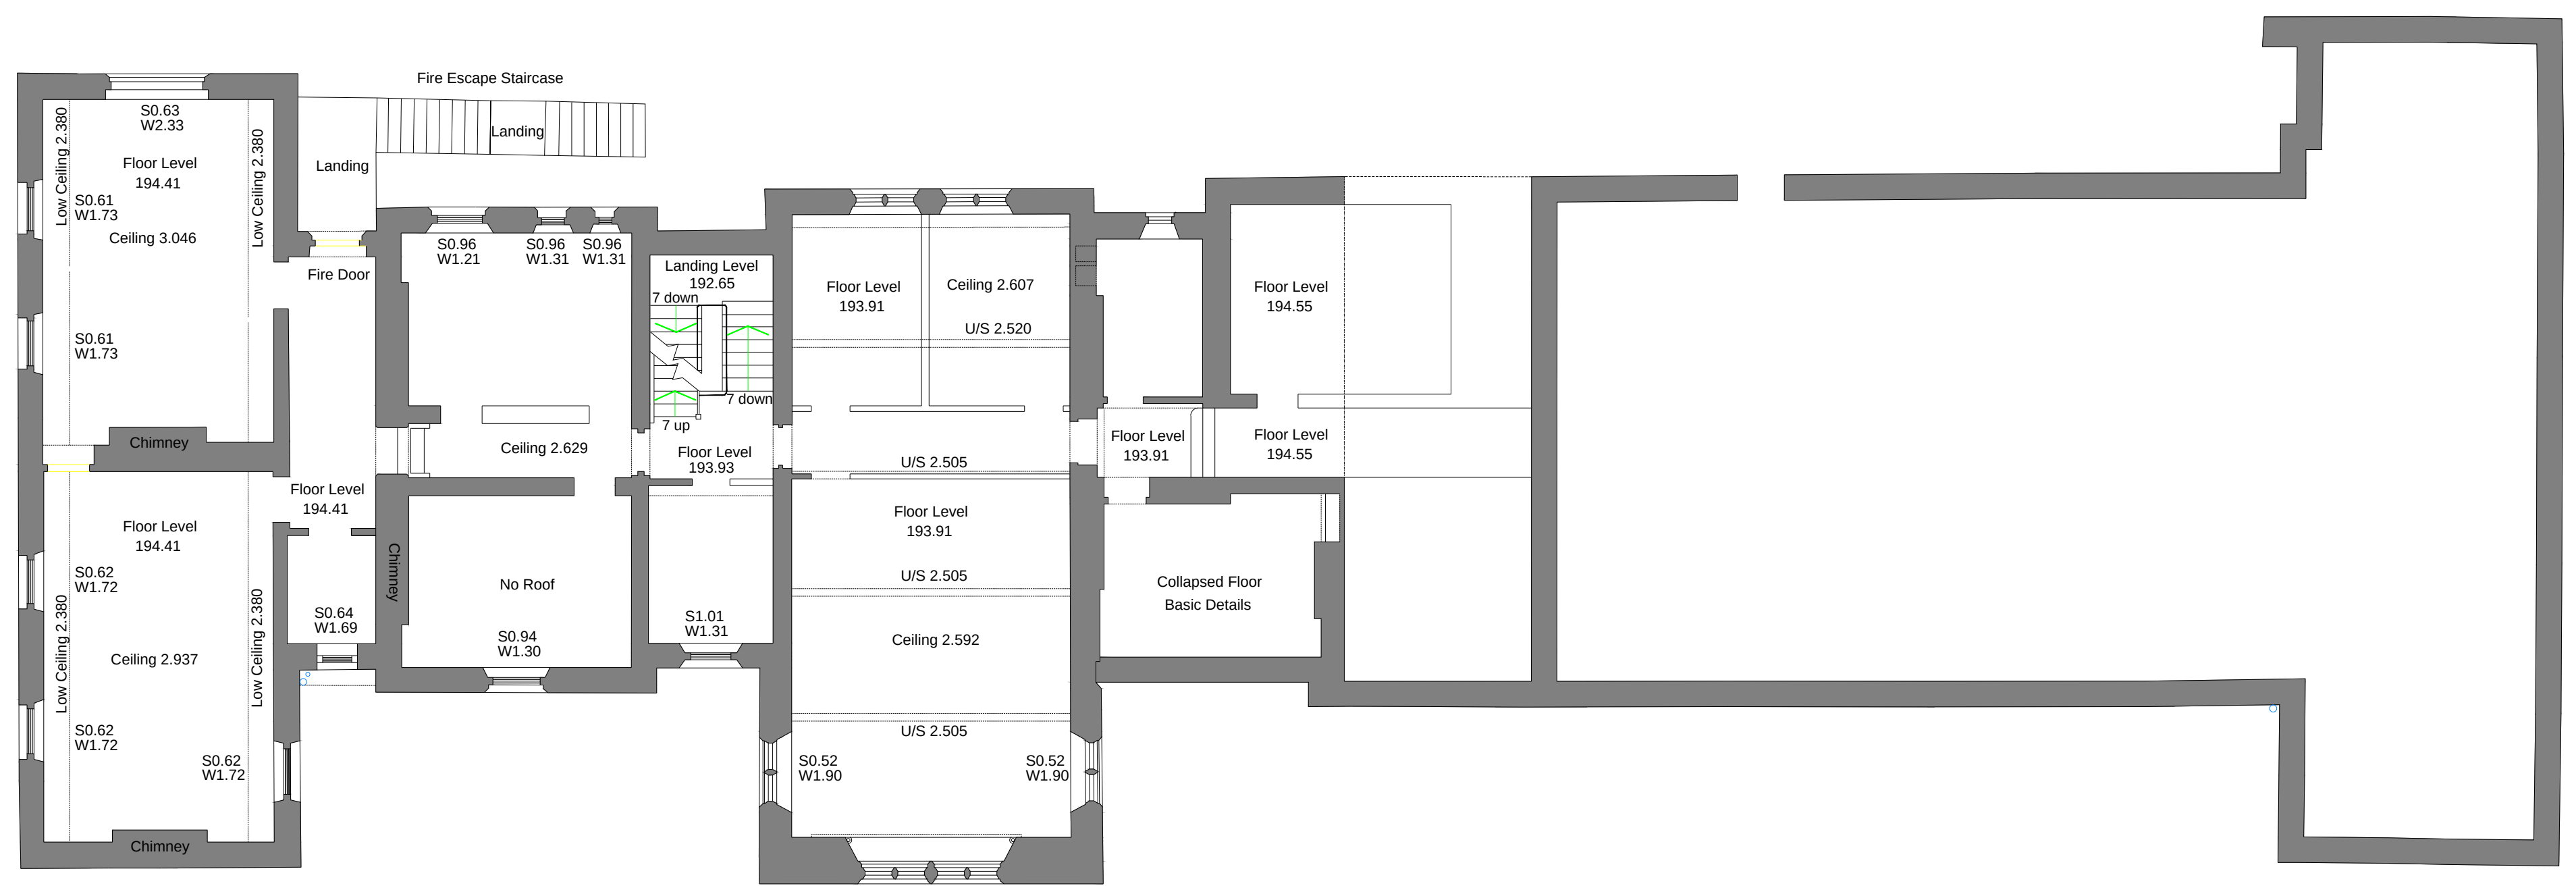

# First Floor Plan

SITE SURVEY

St.Tydfil Hospital  
Upper Thomas Street  
Merthyr Tydfil

Notes:  
Ground & First Floor Plans

Sheet 1 of 1

Surveyed By: P.M.S.

Datum

Drawn By: P.M.S.

Date of Survey:  
March 2020

Scale: 1:100

Client:  
St Tydfil's  
Developments LLP

Survey Job No.  
SS-1143\_2D

Revisions:  
A  
B  
C

Legend:

AV AIR VALVE  
B BOLLARD  
BL BED LEVEL  
BT BRICK WALL  
BWF BARBED WIRE FENCE  
CATV CABLE TV  
CBF CLOSE BOARD FENCE  
CJF CHAIN LINK FENCE  
CM CABLE MARKER  
CONE CONCRETE  
CP CATCH PIT  
CFF CEMENT FINISH FENCE  
CSL COVER SLAB LEVEL  
DLR DLAPATED  
(DR) DROPPED  
DR DROP KERN  
DPC DAMP PROOF COURSE  
DSW DRIVE STONE WALL  
ELC ELECTRICITY  
EP ELECTRICITY POLE  
FB FLOWER BED  
FFL FINISHED FLOOR LEVEL  
FH FIRE HYDRANT  
FMH FLOOR LEVEL  
FOL FOL MAN HOLE  
FP FLAG POLE  
G GULLY  
GV GAS VALVE  
HR HAND RAIL  
IC INSPECTION COVER  
L LAMP POST  
RB RAIL FENCE  
KO KERB OUTLET  
LB LETTER BOX  
LP LAMP POST  
MH MAIN HOLE  
OVR OVERHEAD  
P POST/POLE  
PF PANEL FENCE  
PES PEG/MARKER  
+12.34 SPOT LEVEL

PGM PERMANENT GROUND MARKER  
PWF POST & RAIL FENCE  
PS PAVING SLABS  
PW POST & WIRE FENCE  
RE REDUCING FITE  
RL RIDGE LEVEL  
RS ROAD SIGN  
RSJ ROLLED STEEL JOIST  
RW RETAINING WALL  
RWP RAIN WATER PIPE  
SAP SURFING  
SFL SCOFF LEVEL  
SL LEVEL  
SMH SURFACE MANHOLE  
SNP STREET NAME PLATE  
SP SIGN POST  
ST STAKE  
STCH STANCHION  
SV STOP VALVE  
SVP SOIL & VENT PIPE  
SW STONE WALL  
TCB TELEPHONE CALL BOX  
TEL TELEPHONE  
TL TRAFFIC LIGHTS  
TM TRAMAC  
TP TELEGRAPH POLE  
TR TRANSFORMER  
U/S UNDERSIDE  
UNH UNHABLE TO LIFT  
VP VENT PIPE  
WM WATER METER  
WO WASH OUT  
WT WATER TAP  
WV WATER VALVE  
TWT TREE WITH SPREAD & CRTH  
ENB ENBANKMENT  
STR 2 SURVEY STATION  
CONTOUR VALUE

Survey Station Schedule

Station

Easting

Northing

Level

SENIOR SURVEYS

LAND SURVEY CONSULTANTS

Contact Details:  
Phil Senior  
Unit 1E Chapel Barns  
Merthyr Mawr  
Bridgend  
CF32 0LS  
Tel: 07853240403  
Email: Philseniorsurveys@Gmail.com

This drawing is copyright. Use or reproduction without prior permission of Senior Surveys Ltd is prohibited. Rights of the title are retained until all invoices are paid in full. Thank you.