


All new materials unless otherwise stated.

Heating pipe. Stainless steel


Terra cotta weaving shed ridge tiles - Colour - black.
Set aside from hall roof

Velux sun tube rooflight

 

Welsh Slate - purple / blue
Set aside from hall roof.
Lead secret gutter

Rainwater gutters & downpipes remove & replace in C.I.
Ogee pattern.
Colour - brown.
S.W. fascia, barge & ventilated soffit.
Colour - brown.








 


Remove door & replace new.

Remove sash window & replace new.

Remove casement window. Re-form opening to take new sash window.

Hall door. To be replaced.
Canopy over to be repaired.

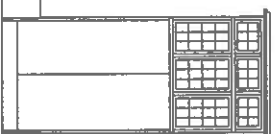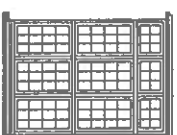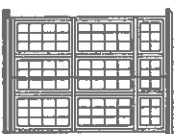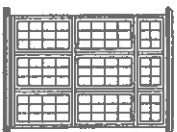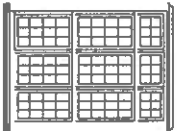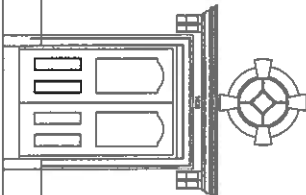  

NORTH ELEVATION.

Re-position C.I. Hopper head & r.w. downpipes, increase to 3 No.
Steel security door - to remain.
Fined down lime render finish to plinth - brown.

Rough cast lime render finish - cream
H.W. windows.

Lead capped ventilation box to be renovated to original detail.

FINISHES.
To be read in conjunction with measured schedule of works.
All new materials unless otherwise stated.

Terra cotta weaving shed ridge tiles - Colour - black.
Welsh Slate - purple / blue
Velux sun tube rooflight.

Gable end walls of previously demolished cottages to be demolished.
Gable wall - Fined down lime render for Townscape Mural



C.I. gutters - remove, clean, paint & replace. Colour - brown.

S.W. fascia, barge & soffit with dentil band - brown. Repair as required or Fit new fascia & dentil soffit as facsimile replacement with new ventilation soffit.
Colour - brown.

External Finishes to West Elevation as North & South Elevation unless otherwise stated.

External Finishes to South Elevation as North Elevation unless otherwise stated.

CJ

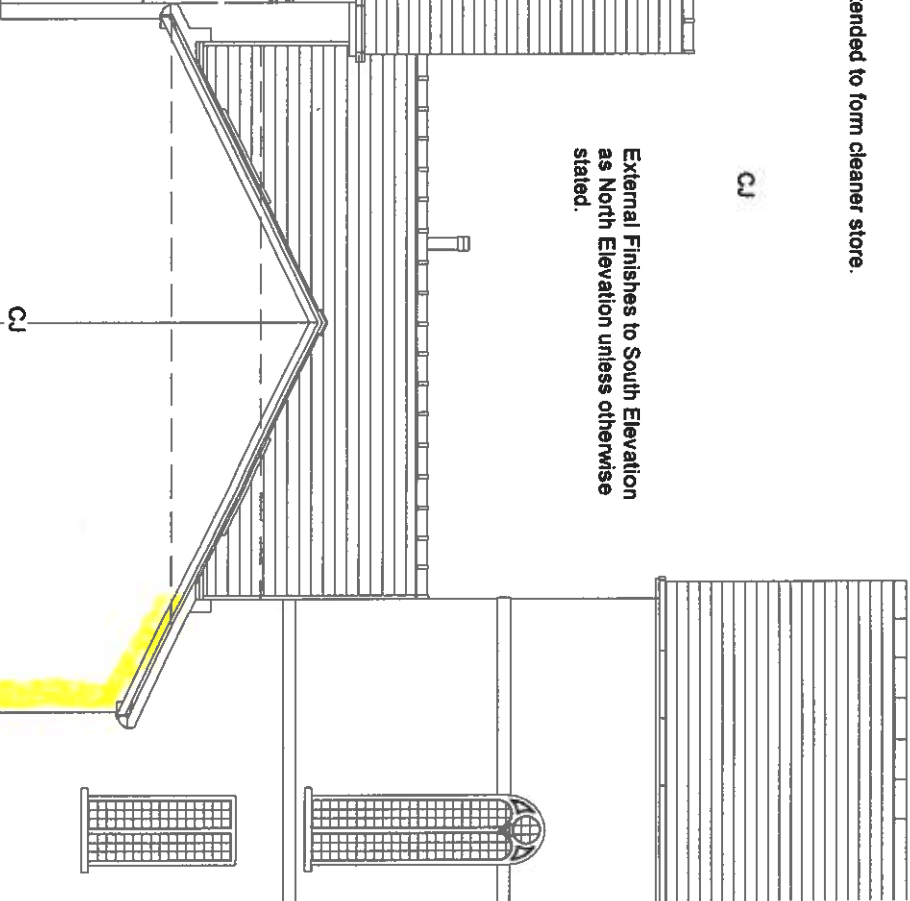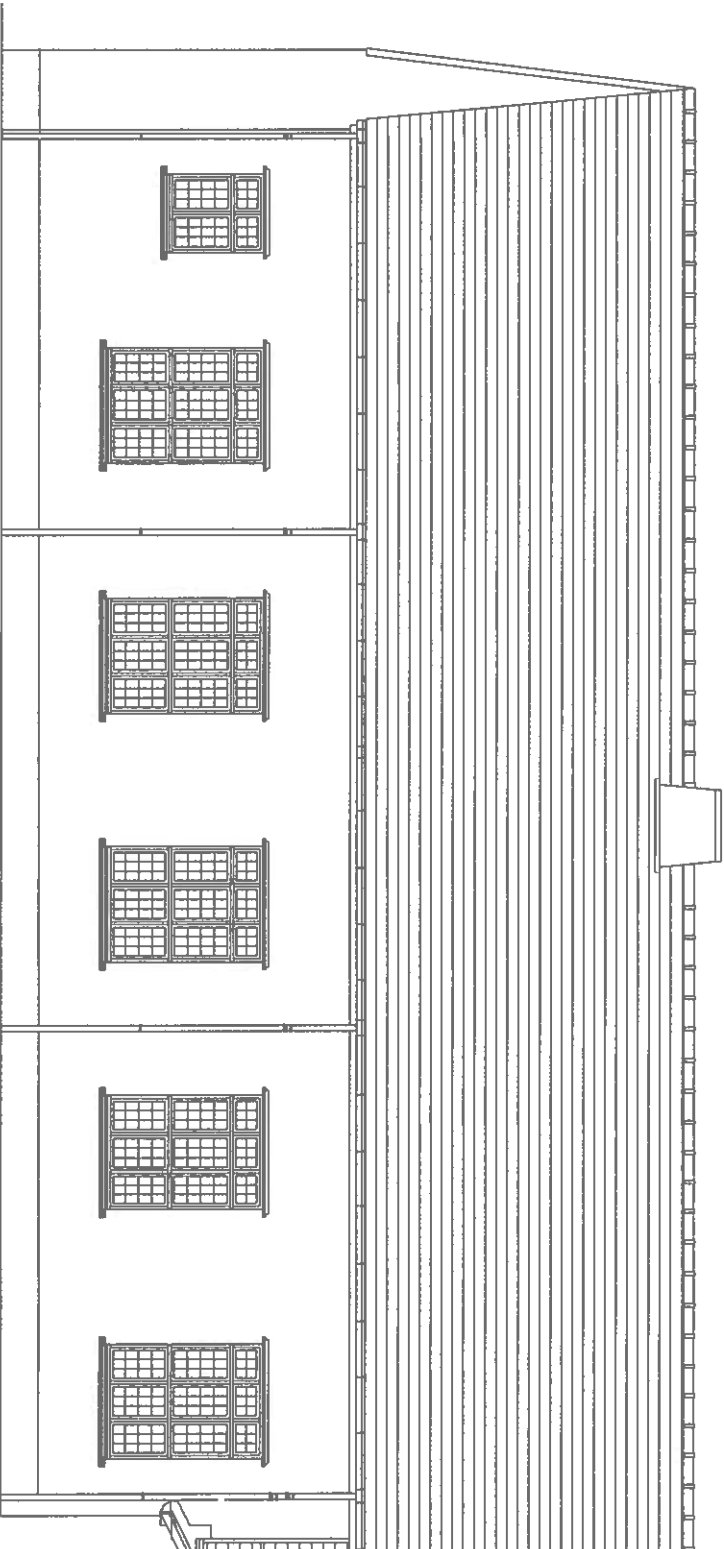

External Finishes to West Elevation as North & South Elevation unless otherwise stated.

Replace UPVC mg's in C.I. Hopper head & r.w. downpipes, increase to 4 No.

SOUTH ELEVATION - PITCHED ROOF

Revisions:
A - West & East elevations to Toilets added. Velux Sun Lights shown
B - Gutters marked in red.
C - Pitched roof scheme. Roof lights reduced. Rainwater pipes increased.
D - Roof line of South elevation adjacent to chapel re-drawn and corrected.
E - Part East & West elevations to Toilets omitted and drawn on drwg. 09.

F - Position of chapel windows corrected
G - Alternative replacement of dentil fascia with ventilation strip added
Main entrance door to hall to be replaced.
Position & number of sun tunnels amended.
H - East wing of toilets shortened.
J - Toilet extended to form cleaner store.

Philip Griffiths - Architect
3, St Johns Close, Cefn Coed,
Merthyr Tydfil, CF48 2PE.
Tel: 01685 370812
Email: Philip@philipgriffiths.co.uk

Client: High Street Baptist Chapel,
High Street, Merthyr Tydfil, CF47 8DN
Tel No: 07949 594850 or
Tel No: 07949 734556

Proposed Refurbishment of Chapel Hall @
High Street, Baptist Chapel, High Street,
Merthyr Tydfil, CF47 8DN
NORTH ELEVATION, SOUTH ELEVATION
PROPOSED.

Date: Nov. 2020
Drawn by: PG.
Scale: 1:100 mm
Dwg. No.