


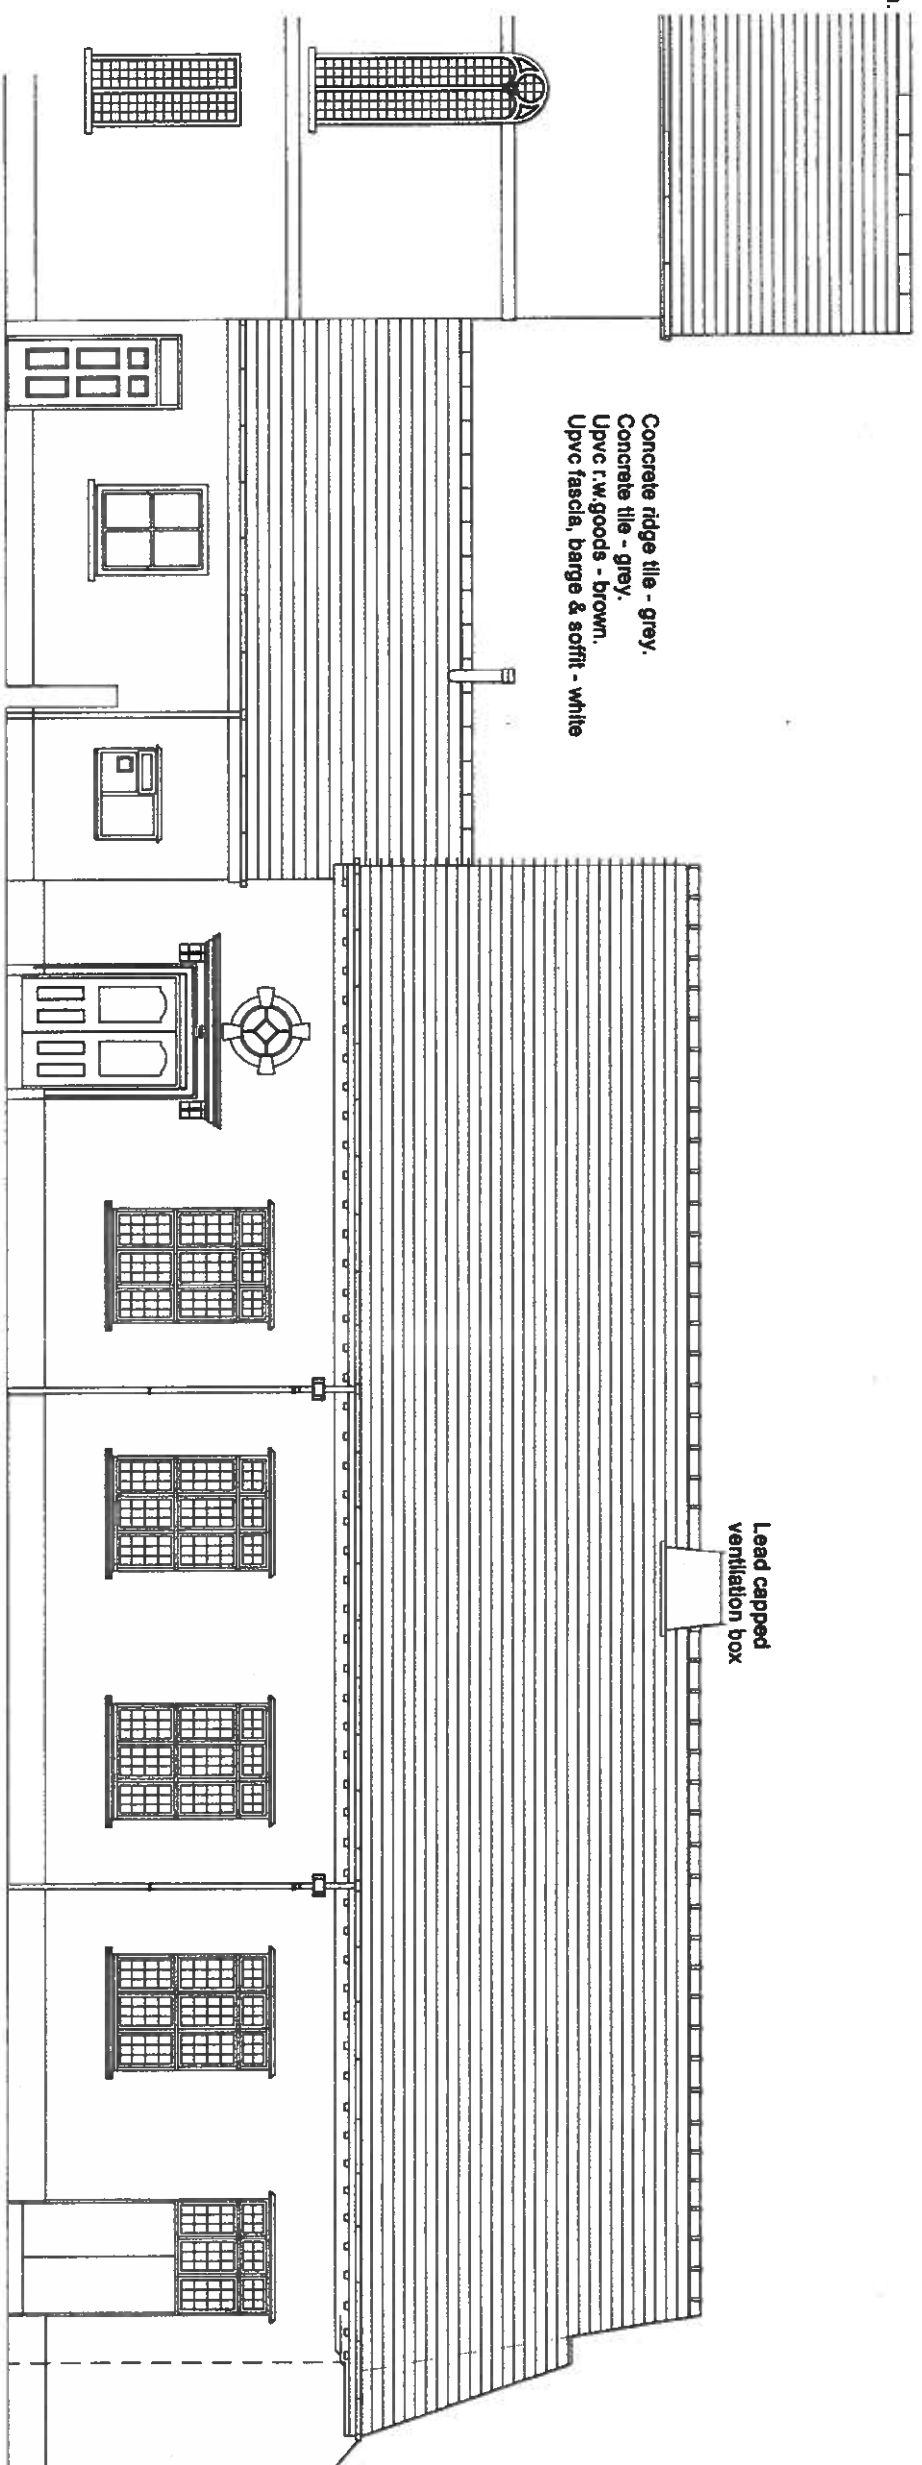

Concrete ridge tile - grey.
Concrete tile - grey.
Upvc r.w.goods - brown.
Upvc fascia, barge & soffit - white

Lead capped
ventilation box

Finishes on Hall
Terra cotta weaving shed
ridge tiles - black.
Welsh Slate - purple
Metal r.w.goods.
S.W. fascia, barge & soffit
with dentil band. - brown.

Piered gable end of
demolished cottages.
Smooth render finished.

Cullinmix cast render finish -
cream on sand & cement
render
H.W. windows with metal
opening light inserts.

Render plinth - brown.

NORTH ELEVATION.

Finishes on Chapel.

Terra cotta ridge tiles.

Welsh Slate

Metal r.w.goods.

S.W. fascia, barge & soffit

Original Chapel & School Room - 1841

Render fined down finish

Lime mortar ?

Kitchen Infill

circa 1980's ?

Render - fined

Sand & cement

mortar ?


Hall - 1929.

Rough cast

hurling on black

lime mortar

Lead capped
ventilation box

 

Redland Mini Stonewold concrete
tile roof exceeding design 'rather
length' when combined with excess
rainwater run off from gable wall
of chapel.

Abutment flashing with lead
soakers.
No secret lead gutter. .

Concrete tiles

Welsh slate

SW fascia & barge boards

Upvc ingoods - white

Cullinmix finish on sand &

cement render

Fined down render

sand & cement

Fined down render

sand & cement

Render

Blockwork

WEST ELEVATION TO TOILETS.

SOUTH ELEVATION.

EAST ELEVATION TO TOILETS.

Render

Stone sill

Render band

S.W. & Metal windows.

Render - fined down.

Colour - cream

Revisions:
A - West & East elevations to Toilets added.
B - Title - North Elevation corrected to South Elevation redrawn & corrected : Jan. 2022.
Render finishes added.
C - Position of exty. chapel windows taken from original Caroe survey, re-plotted.

Phillip Griffiths - Architect
3, St Johns Close, Cwm Coed,
Merthyr Tydfil, CF48 2PE.
Tel: 01685 370812
Email: Phillip@phillipgriffiths.co.uk

Client: High Street Baptist Chapel,
High Street, Merthyr Tydfil, CF47 8DN
Tel No: 07949 594550 or
Tel No: 07949 734558

Proposed Refurbishment of Chapel Hall @
High Street, Baptist Chapel, High Street,
Merthyr Tydfil, CF47 8DN
SURVEY
NORTH ELEVATION, SOUTH ELEVATION
WEST & EAST ELEVATION TO TOILET BLOCK.

Date: Feb, 2020
Drawn by: PG.
Scale: 1:100 mm
Dwg. No.